© Copyright: All rights reserved. This drawing must not be reproduced without permission.
Do not scale from this drawing. All dimensions are in millimetres unless otherwise stated.
Any discrepancies should be reported to the Architect.

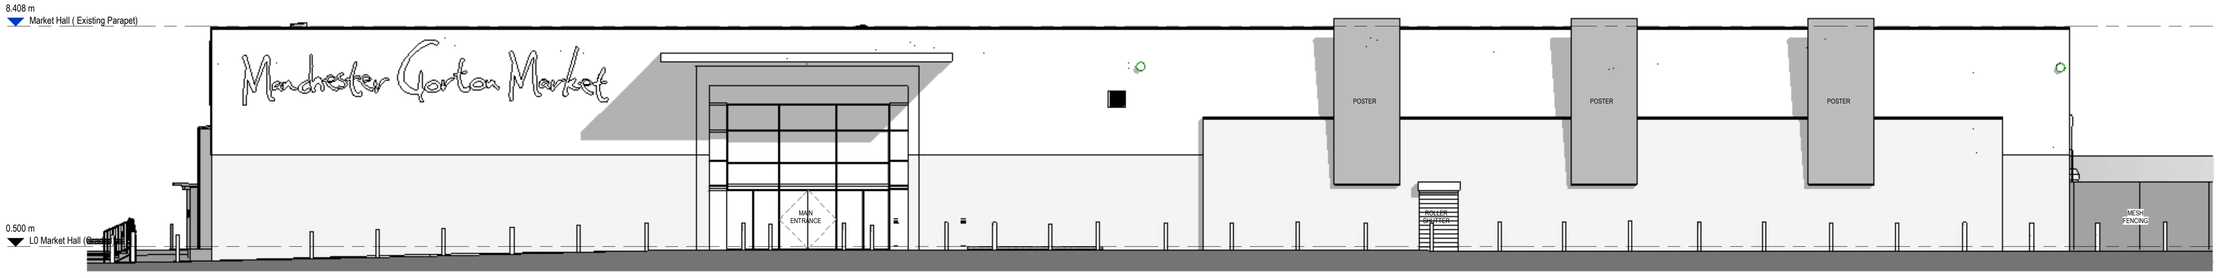

Existing Elevation C

1 : 100

Existing Elevation D

1 : 100

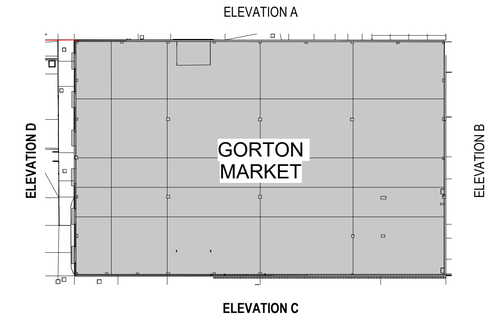

Key Plan 1:500

1 : 500

Revision	Description	Date	Drawn	Checked
P02	Issued for Planning	10/12/24	GC	EA
P01	Inital Issue for Roofing Planning Application	06/12/24	GC	EA

PRELIMINARY

HALLIDAY MEECHAM ARCHITECTS

Halliday Meecham Architects Limited

111 Piccadilly Manchester M1 2HY
+44 (0)161 661 5566

4 Devonshire Street London W1W 5DT
+44 (0)203 440 5175

hma@hallidaymeecham.com
www.hallidaymeecham.com

Funded by UK Government

MANCHESTER CITY COUNCIL

GREATER MANCHESTER DOING THINGS DIFFERENTLY

Client:	Manchester City Council
Project:	Gorton Market
Phase/ Location:	Gorton District Centre
Drawing:	Existing Elevations C & D

Scale @ A1	Scale @ A3	Date:	Drawn:	Checked:	Job No.	Drawing No.
1:100	1:200	06/12/24	GC	TF	5719	10251

N

Scale: 0, 1m, 2m, 5m — 1:100

Stage / Suitability: Planning

Status:

Drawing Ref.: 5719-HMA-V-ZZ-DR-A-10251

Revision: P02