
Government Property Agency

AtkinsRéalis

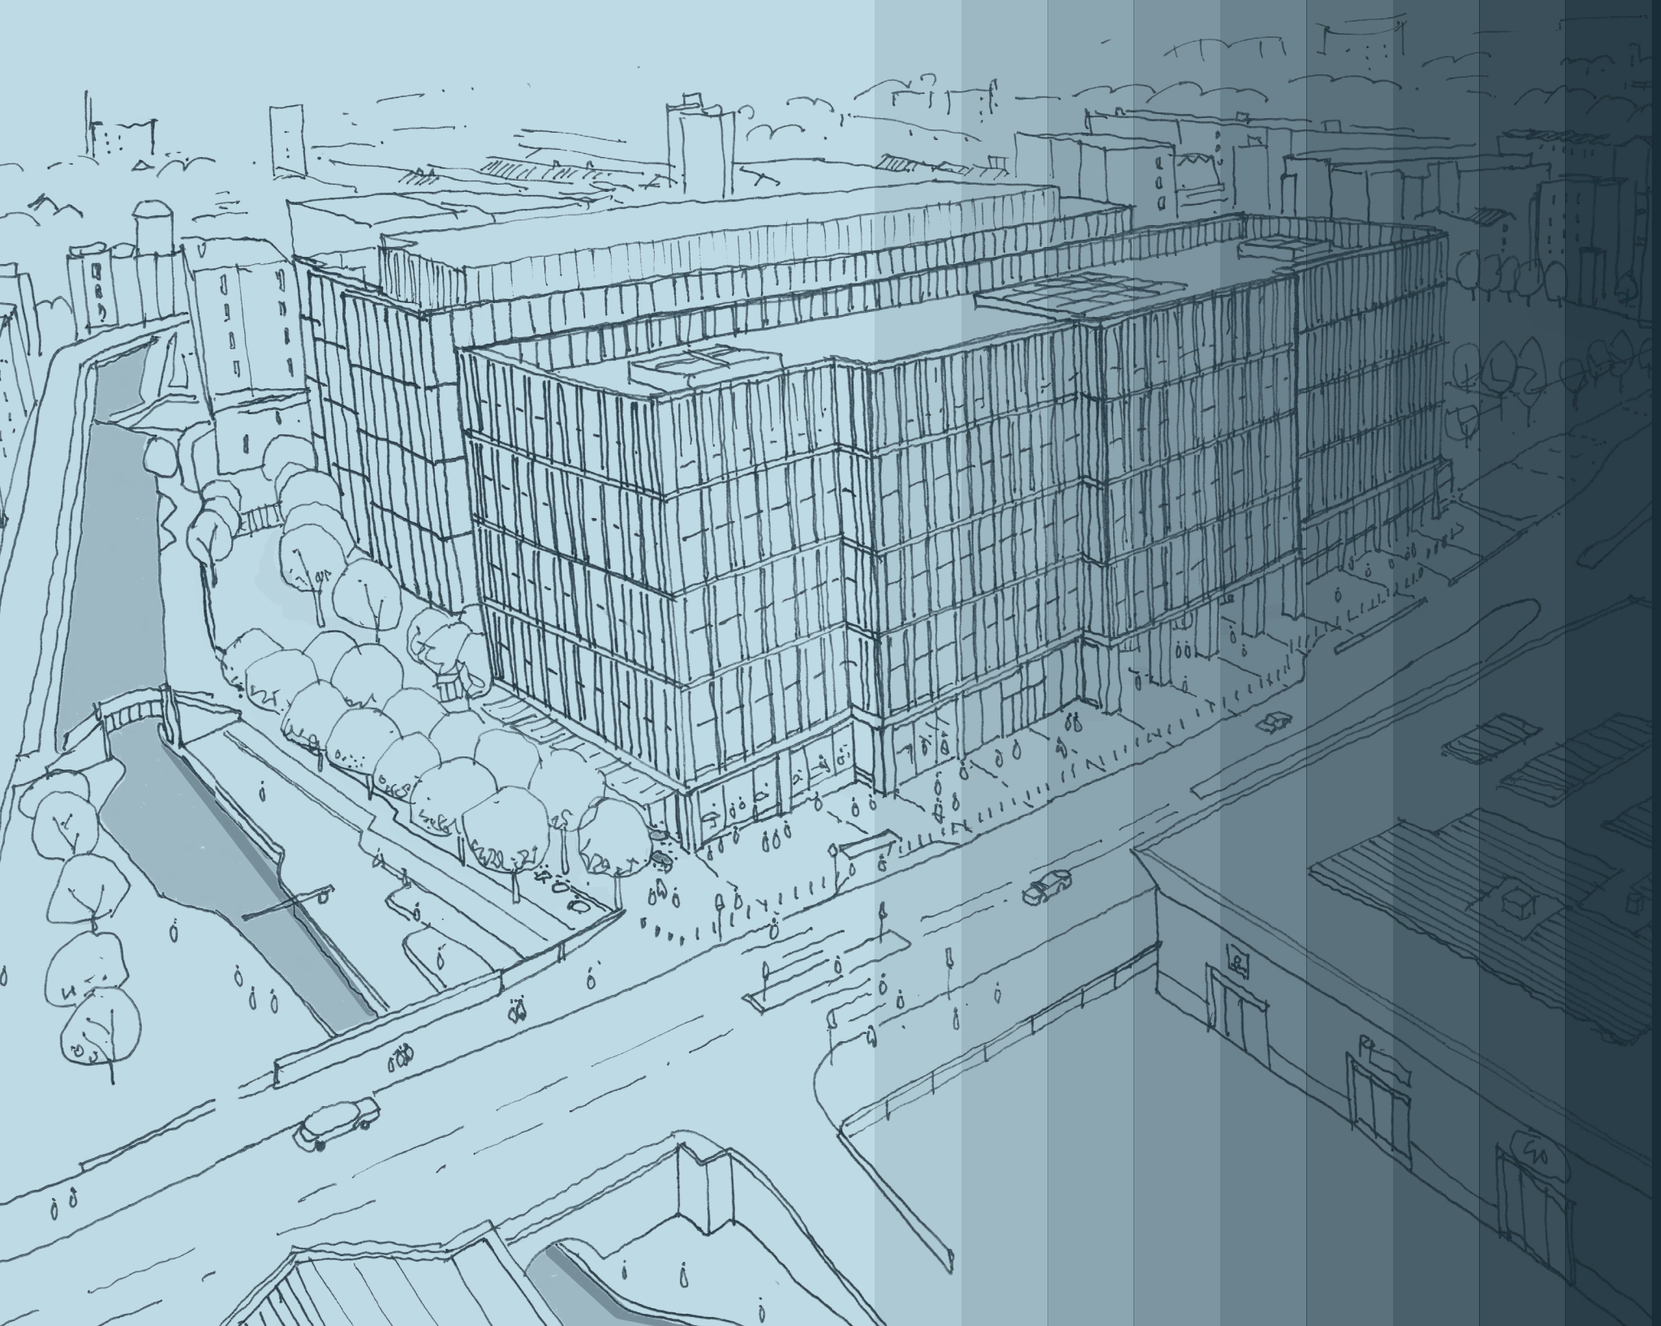

MANCHESTER DIGITAL CAMPUS

Environmental Statement
Volume 5 - Chapter 13: Historic environment figures

NOVEMBER 2024

CONFIDENTIAL

384500 385000 385500

399000 398500 398000

N

Miller Street
A664
A665
Swan Street
Cross Keys Street
Bendix Street
Manchester Fire Station
Portugal Street
Silk Street
Poland Street
George Leigh Street
Radium Street
Grey Street
Brossom Street
Henry Street
Ancoats
A62
A665
Rochdale Canal
Holland Street
Ridgeway
Woodward Street
Trinity Methodist Church
The Church of the Apostles
Ashton Canal
The Rulers Church
Beswick Street
Piercy Street
Carruthers Street
Merrill Street
Old Mill Street
New Islington
St Anne's Roman Catholic Primary and Nursery School
New Islington Free School
Every Street
A662
A6
A665
Adair Street
Sheffield Street
London Road
Manchester Piccadilly
Manchester Central Coach Station
Sackville Street
Manchester College
B6469
Minshull Street
Aytoun Street
Portland Street
Piccadilly Gardens
Manchester
Stevenson Square
Dale Street
Piccadilly
Ducie Street
Chapeltown Street
Ancoats
Christian Church
High Street
Tib Street
Shudehill
Spear Street
Red Bank
Store Street
Merrick Street
Pollard Street
Rochdale Canal

1291735
1197806
1282961
1200821
1247550
1270855
1219048
1220282
1247473
1270856
1270860
1247474
1271382
1247485
1207994
1270859
1466846
1271062
1247479
1254689
1380335
1283019
1282990
1197830
1279636
1217852
1200857
1197829
1270666

AtkinsRéalis

EIA Site Boundary
250m Study Area
Conservation Area

Listed Buildings

Grade II
Grade II*

© Historic England 2024. Contains Ordnance Survey data
© Crown copyright and database right 2024.
Contains public sector information licensed
under the Open Government Licence v3.0

Service Layer Credits: World Topographic Map:
Esri Community Maps Contributors, Esri UK, Esri,
TomTom, Garmin, Foursquare, GeoTechnologies,
Inc, METI/NASA, USGS

Metres
0 50 100 150 200

AtkinsRéalis ©
Consulting Engineers
The Hub
500 Park Ave,
Bristol, South Glos.,
England, BS32 4RZ
Tel: +44(0)1454 662000
Fax: +44(0)1454 663333
www.atkinsrealis.com

Client
Government Property Agency

Project
Manchester Digital Campus
Environmental Statement

Title
Figure 13.1 Location of Designated Heritage Assets

Sheet Size	Original Scale	Designed / Drawn	Checked	Authorised
A3	1:5,000	RS Date 29/10/24	BT Date 29/10/24	IL Date 29/10/24

Drawing Number
MSIP-ATK-XX-XX-DR-Y-000021

Rev
02

CONFIDENTIAL

384500 385000 385500

398500 398000

N

AtkinsRéalis

EIA Site Boundary
250m Study Area
Non-Designated Heritage Asset (Point)
Non-Designated Heritage Asset (Line)
Non-Designated Heritage Asset (Area)

ATK1 ATK2 ATK3 ATK4

Manchester
Ancoats
New Islington
Trinity Methodist Church
The Rulers Church
Christian Church
St Anne's Roman Catholic Primary and Nursery School
New Islington Free School
Fire Station

A664 A665 A62 A6 A662

Rochdale Canal
Ashton Canal

© Historic England 2024. Contains Ordnance Survey data
© Crown copyright and database right 2024.
Contains public sector information licensed under the Open Government Licence v3.0
Esri, Intermap, NASA, NGA, USGS, Esri Community Maps Contributors, Esri UK, Esri, TomTom, Garmin, Foursquare, GeoTechnologies, Inc, METI/NASA, USGS
© 2024 The University of Manchester, all rights reserved.

Metres
0 40 80 120 160

AtkinsRéalis ©
Consulting Engineers
The Hub
500 Park Ave,
Bristol, South Glos.,
England, BS32 4RZ
Tel: +44(0)1454 662000
Fax: +44(0)1454 663333
www.atkinsrealis.com

Client
Government Property Agency

Project
Manchester Digital Campus
Environmental Statement

Title
Figure 13.2 Location of Non-Designated Heritage Assets

Sheet Size	Original Scale	Designed / Drawn	Checked	Authorised
A3	1:4,000	RS Date 31/10/24	BT Date 31/10/24	IL Date 31/10/24

Drawing Number
MSIP-ATK-XX-XX-DR-Y-000022

Rev
04

OFFICIAL

384500 385000 385500

399000 398500 398000

N

Ancoats

Stevenson Square

Manchester

1197806 1291735 1282961 1247550 1200821 1270855 1220282 1219048 1247473 1270856 1270860 1247474 1271382 1247485 1207994 1270859 1466846 1271062 1247479 1254689 1380335 1283019 1282990 1217852 1200857 1270666 1197830 1279636 1197829

Miller Street, A664, A665, Swan Street, High Street, Tib Street, Cheetham Street, Spear Street, A62, Bendix Street, Cross Keys Street, Manchester Fire Station, Portugal Street, Silk Street, Radium Street, George Leigh Street, Dyche Street, Brossard Street, Henry Street, New Islington Free School, Rochdale Canal, Holland Street, Woodward Street, Trinity Methodist Church, The Church of the Apostles, Ridgeway, Ashton Canal, Beswick Street, The Rulers Church, Piercy Street, Carruthers Street, Merrill Street, Old Mill Street, New Islington, St Anne's Roman Catholic Primary and Nursery School, Every Street, Piccadilly Gardens, Portland Street, Ayton Street, Minshull Street, Manchester Central Coach Station, Sackville Street, Manchester College, B6469, A6, London Road, Manchester Piccadilly, Sheffield Street, Adair Street, Chapeltown Street, Ducie Street, Dale Street, Christian Church, Ancoats, Pollard Street, Every Street, Merrill Street, Carruthers Street, A662

AtkinsRéalis

- EIA Site Boundary
- 250m Study Area
- Conservation Area

Listed Buildings

- Grade II
- Grade II*

Zone of Theoretical Visibility

- Visible Area

© Historic England 2024. Contains Ordnance Survey data
© Crown copyright and database right 2024.
Contains public sector information licensed
under the Open Government Licence v3.0

Service Layer Credits: World Topographic Map:
Esri Community Maps Contributors, Esri UK, Esri,
TomTom, Garmin, Foursquare, GeoTechnologies,
Inc, METI/NASA, USGS

Metres
0 50 100 150 200

AtkinsRéalis ©
Consulting Engineers
The Hub
500 Park Ave,
Bristol, South Glos.,
England, BS32 4RZ
Tel: +44(0)1454 662000
Fax: +44(0)1454 663333
www.atkinsrealis.com

Client
Government Property Agency

Project
Manchester Digital Campus
Environmental Statement

Title
Figure 13.3 ZTV and Designated Heritage Assets

Sheet Size	Original Scale	Designed / Drawn	Checked	Authorised
A3	1:5,000	RS Date 29/10/24	BT Date 29/10/24	IL Date 29/10/24

Drawing Number: MSIP-ATK-XX-XX-DR-Y-000023
Rev: 02

OFFICIAL

CONFIDENTIAL

384500 385000 385500

399000 398500 398000

N

Miller Street
A664
A665
Swan Street
A62
Manchester Fire Station
Bendix Street
Cross Keys Street
Portugal Street
Silk Street
Poland Street
Rochdale Canal
Holland Street
Ridgeway
Woodward Street
The Church of the Apostles
Trinity Methodist Church
Ashton Canal
High Street
Blossom Street
Henry Street
Tib Street
Oldham Street
Spear Street
Port Street
Beswick Street
Ancoats
Christian Church
New Islington Free School
The Rulers Church
Percy Street
Carruthers Street
Merrill Street
Old Mill Street
New Islington
St Anne's Roman Catholic Primary and Nursery School
Piccadilly Gardens
Manchester
Dale Street
Portland Street
Piccadilly
Ducie Street
Store Street
Chapeltown Street
Adair Street
Every Street
Minshull Street
Ayteum Street
London Road
Manchester Central Coach Station
Manchester Piccadilly
Sackville Street
Manchester College
Sheffield Street
B6469
A6
A662

EGM3810 EGM3848 EGM5520 EGM5521 EGM4029 EGM4018 EGM4015 EGM4024 EGM455 EGM4941 EGM3737 EGM3840 EGM3803 EGM5255 EGM3666 EGM5260 EGM5000 EGM4800 EGM4019 EGM5014 EGM4704 EGM4355 EGM5397 EGM4767 EGM3365 EGM4027 EGM4026 EGM4846 EGM4350 EGM456 EGM4030 EGM2512 EGM4646 EGM3851 EGM4017 EGM4113 EGM3781 EGM4020 EGM4031 EGM4025 EGM5266 EGM4723 EGM5531 EGM5543 EGM3331 EGM5398 EGM4377 EGM3856 EGM5597 EGM4815 EGM4816 EGM454 EGM5390 EGM3841 EGM4617 EGM4621 EGM5455 EGM5602 EGM3959 EGM5598 EGM4110 EGM5038 EGM5454 EGM3882 EGM3366 EGM4109 EGM3380 EGM4872 EGM5448 EGM4795 EGM4866 EGM5449 EGM4759 EGM4016 EGM3777 EGM4451 EGM4449 EGM1806 EGM5394 EGM3356 EGM4820 EGM3237 EGM3381 EGM4507 EGM4505

© Historic England 2024. Contains Ordnance Survey data
© Crown copyright and database right 2024.
Contains public sector information licensed under the Open Government Licence v3.0

Service Layer Credits: World Topographic Map: Esri Community Maps Contributors, Esri UK, Esri, TomTom, Garmin, Foursquare, GeoTechnologies, Inc, METI/NASA, USGS

Metres
0 50 100 150 200

AtkinsRéalis ©
Consulting Engineers
The Hub
500 Park Ave,
Bristol, South Glos.,
England, BS32 4RZ
Tel: +44(0)1454 662000
Fax: +44(0)1454 663333
www.atkinsrealis.com

Client
Government Property Agency

Project
Manchester Digital Campus
Environmental Statement

Title
Figure 13.4 Location of Events as Recorded on the Historic Environment Record

Sheet Size	Original Scale	Designed / Drawn	Checked	Authorised
A3	1:5,000	RS Date 31/10/24	BT Date 31/10/24	IL Date 31/10/24


Drawing Number: MSIP-ATK-XX-XX-DR-Y-000024
Rev: 02

OFFICIAL

385000 385100 385200

398500 398400 398300

N

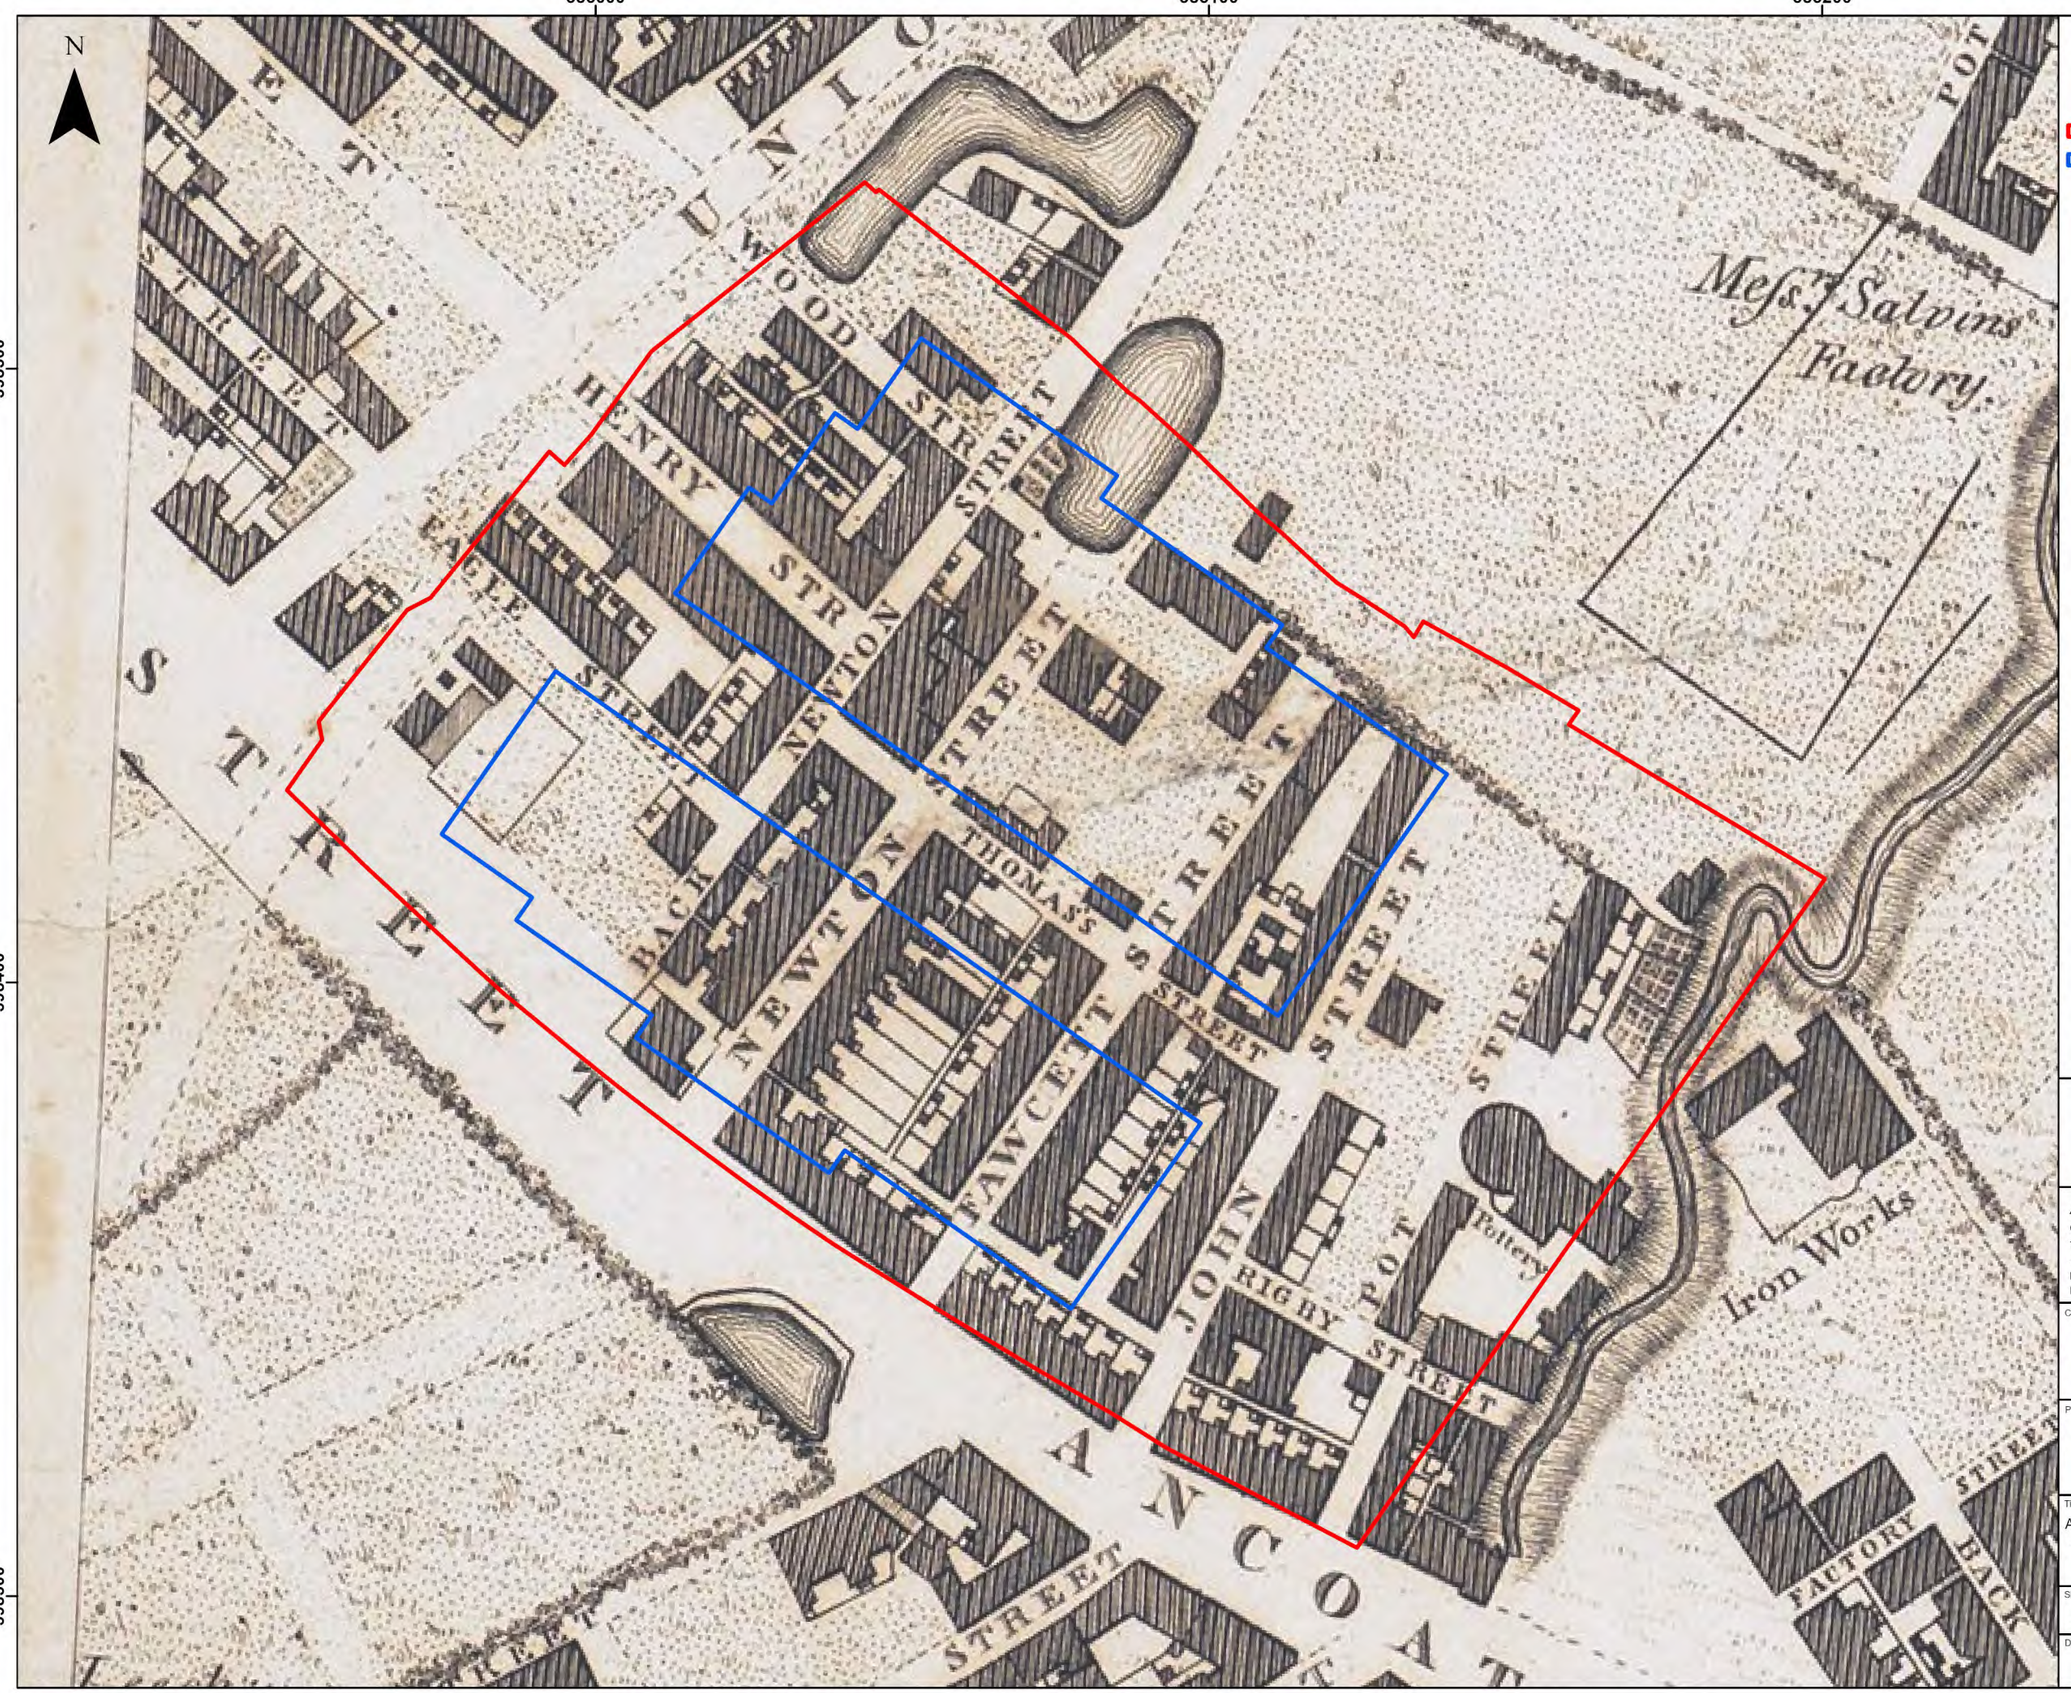

AtkinsRéalis

EIA Site Boundary
Proposed Building Footprint

Service Layer Credits:
© 2024 The University of Manchester, all rights reserved.

Metres
0 10 20 30 40

AtkinsRéalis ©
Consulting Engineers
The Hub
500 Park Ave,
Bristol, South Glos.,
England, BS32 4RZ
Tel: +44(0)1454 662000
Fax: +44(0)1454 663333
www.atkinsrealis.com

Client
Government Property Agency

Project
Manchester Digital Campus
Environmental Statement

Title
Figure 13.5 1794
A plan of Manchester and Salford. Drawn from an actual survey by William Green. Begun in the year 1787 and completed in 1794. Engraved by J. Thornton. Surveyed: 1787. Published: 1794.

Sheet Size	Original Scale	Designed / Drawn	Checked	Authorised
A3	1:1,000	RS Date 31/10/24	BT Date 31/10/24	IL Date 31/10/24

Drawing Number: MSIP-ATK-XX-XX-DR-Y-000025
Rev: 02

OFFICIAL

384900

385100

385300

398600

398400

398200

N

AtkinsRéalis

EIA Site Boundary

Proposed Building Footprint

Service Layer Credits:
© 2024 The University of Manchester, all rights reserved.

Metres

0 20 40 60 80

AtkinsRéalis ©
Consulting Engineers
The Hub
500 Park Ave,
Bristol, South Glos.,
England, BS32 4RZ
Tel: +44(0)1454 662000
Fax: +44(0)1454 663333
www.atkinsrealis.com

Client

Government Property Agency

Project

Manchester Digital Campus
Environmental Statement

Title

Figure 13.6 1824
Manchester and its environs, engraved from an actual survey made in 1824 by William Swire, Leeds; for the History, directory, and gazetteer of Lancashire by Edward Baines. Surveyed: 1824.

Sheet Size	Original Scale	Designed / Drawn	Checked	Authorised
A3	1:2,000	RS Date 29/10/24	BT Date 29/10/24	IL Date 29/10/24


Drawing Number: MSIP-ATK-XX-XX-DR-Y-000026

Rev: 03

OFFICIAL

385000 385100 385200

398500 398400 398300

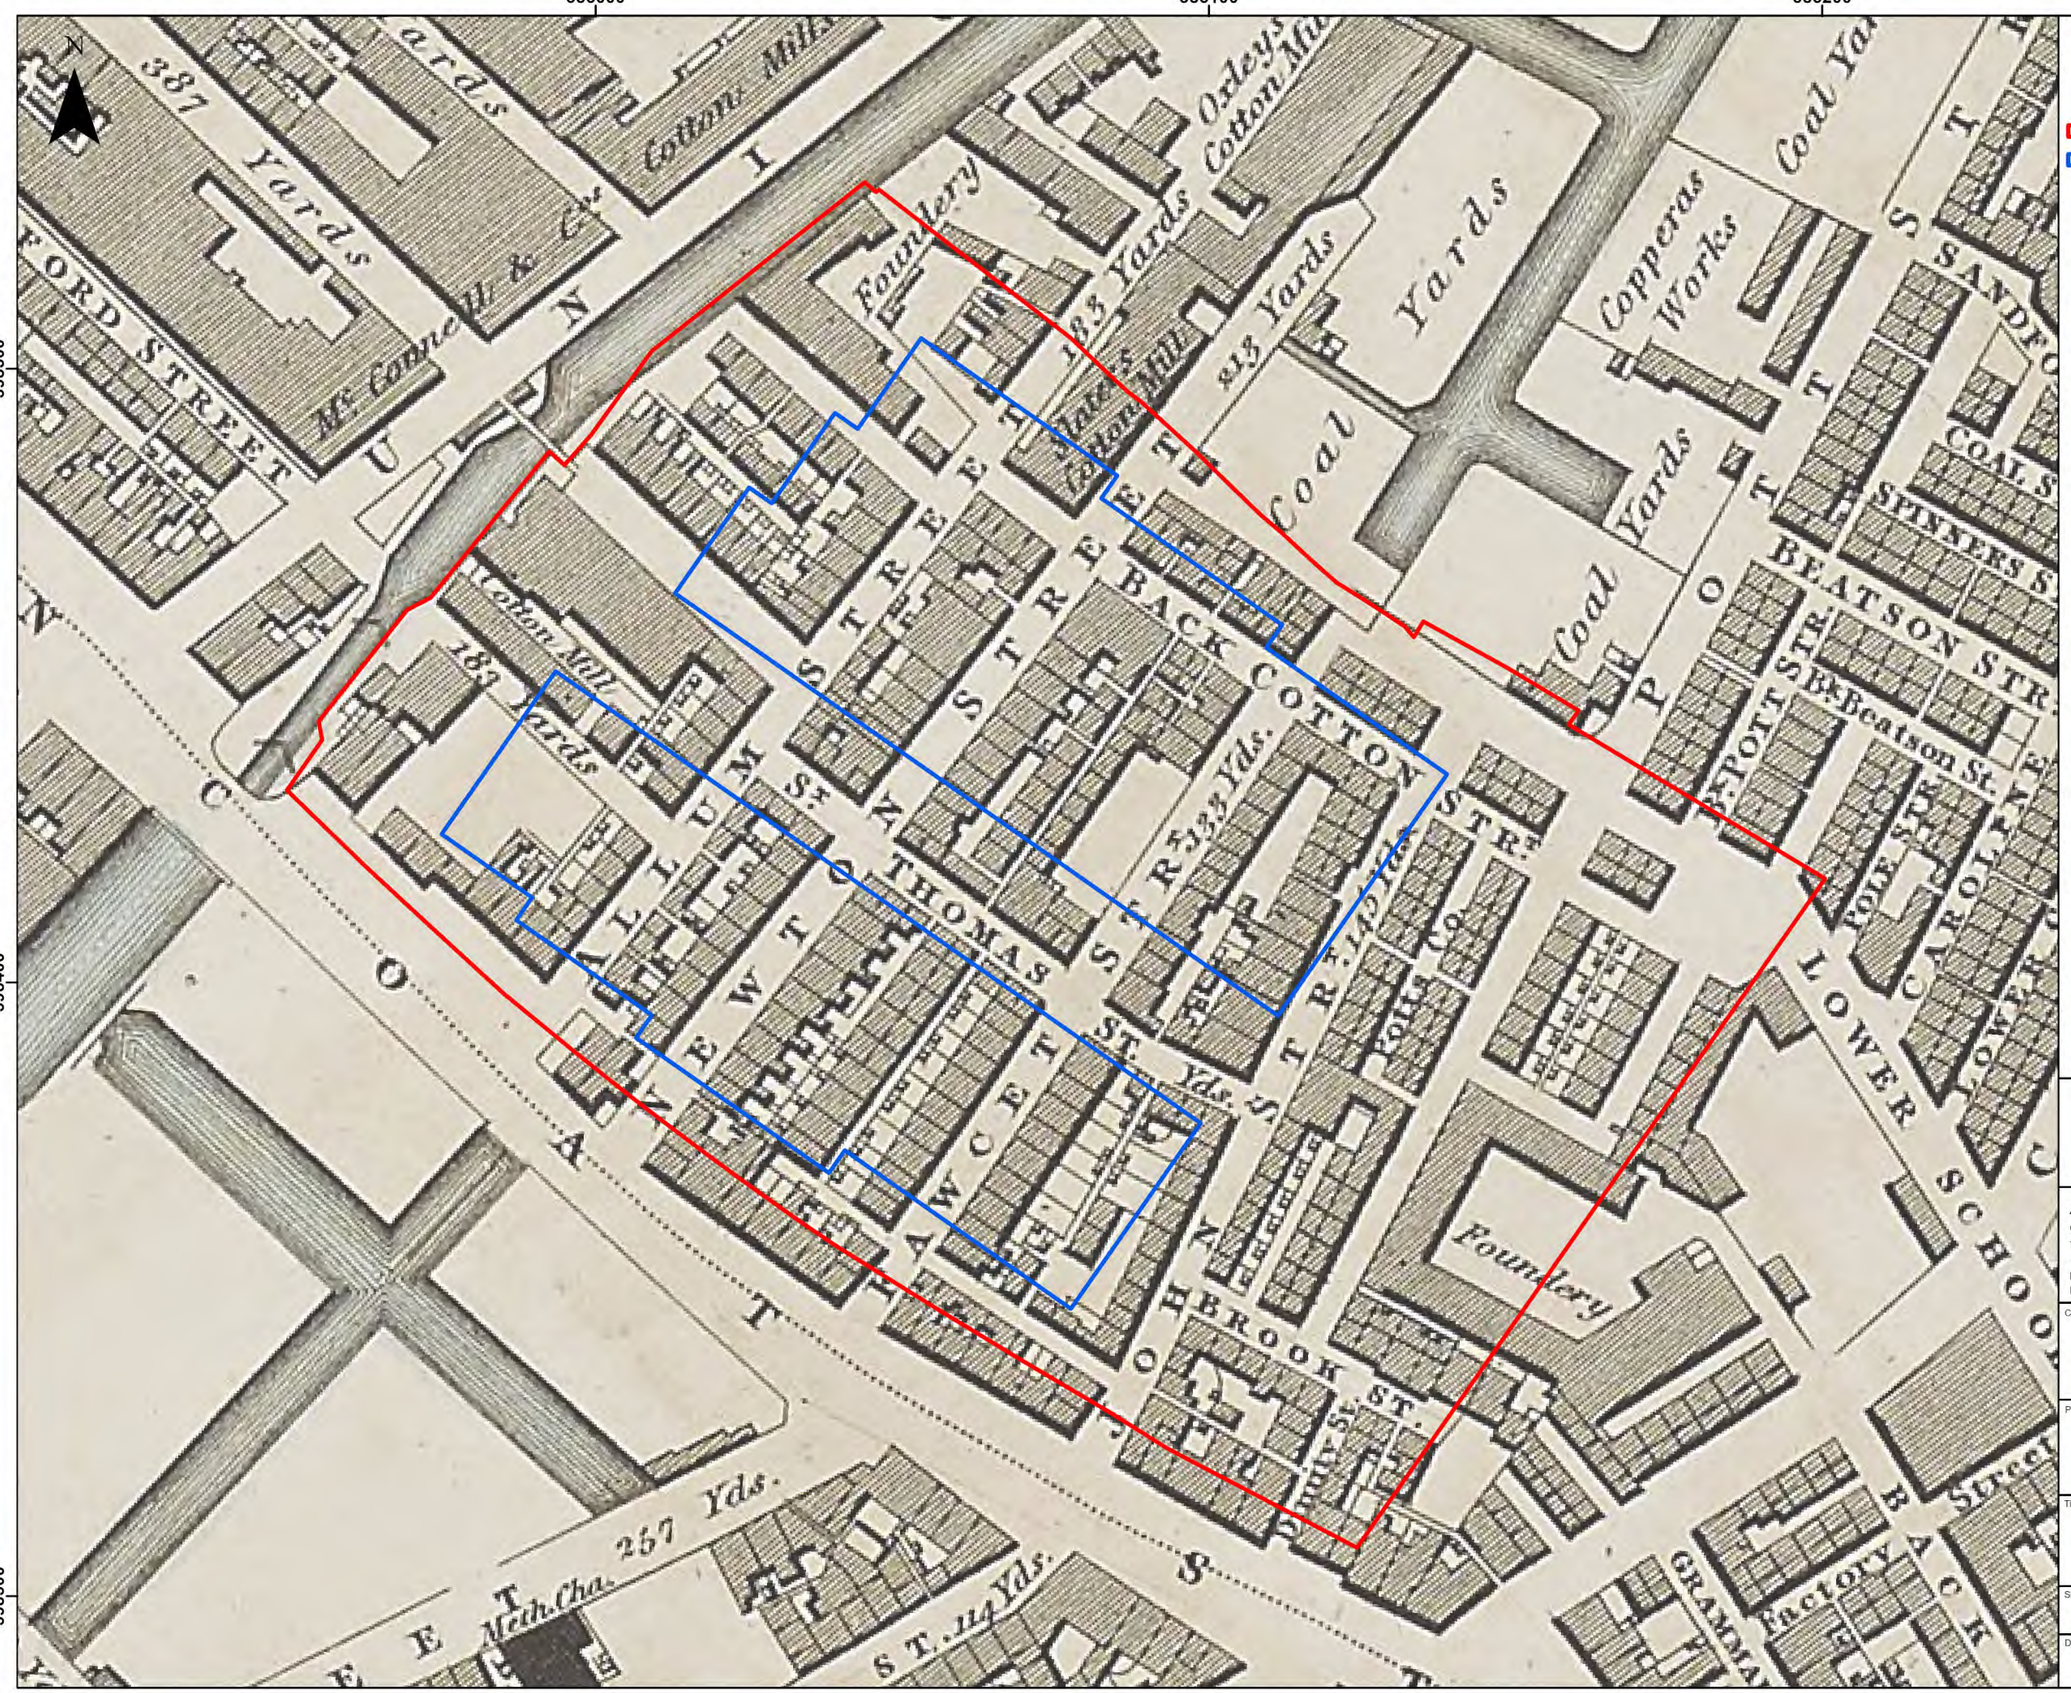

AtkinsRéalis

EIA Site Boundary
Proposed Building Footprint

Service Layer Credits:
© 2024 The University of Manchester, all rights reserved.

Metres
0 10 20 30 40

AtkinsRéalis ©
Consulting Engineers
The Hub
500 Park Ave,
Bristol, South Glos.,
England, BS32 4RZ
Tel: +44(0)1454 662000
Fax: +44(0)1454 663333
www.atkinsrealis.com

Client
Government Property Agency

Project
Manchester Digital Campus
Environmental Statement

Title
Figure 13.7 1832
Bancks & Co.'s Plan of Manchester & Salford, with their Environs: Shewing the division of Property & the length of each Street. Surveyed: 1832.

Sheet Size	Original Scale	Designed / Drawn	Checked	Authorised
A3	1:1,000	RS Date 31/10/24	BT Date 31/10/24	IL Date 31/10/24

Drawing Number: MSIP-ATK-XX-XX-DR-Y-000027
Rev: 02

OFFICIAL

385000 385100 385200

398500 398400 398300

N

Cotton Mill
Cotton Mill
Cotton Mill
Cotton Mill
COTTON STREET
HENRY STREET
UNION STREET
ROCHDALE CANAL
ALBION BUILDINGS
Albion Street Mill (Cotton)
Albion Street Foundry (Leather and Hide Work)
164 STREET
Oil Cloth Manufactory
Machine Manufactory
Iron Foundry
Brass Foundry
Coal Yard
Timber Yard
Spindle Works
Weighing Machine
Crane
Chimney
Cistern
Engine House
Boiler House
Lock No 83
The Waterloo Tavern
The Manchester Surveyors of Highways' Flag Store and Wharf
Coal
Wharfs
CANAL
Sandford Street
Coal Street
Spinner Street
Beatson Street
Canalside Street
Canal Street
Canal Street (Iron Works)
Brook Mill Street
BACK POTT Street
BACK BEATSON Street
ANDREW'S COURT
PICKFORD
GREAT ANCOATS STREET
THE FIELD
Ancoats Lyceum
Orrell City Coal Wharf
Hadley Green Colliery Wharfs
Browns Field Coal Wharf
Harrington Company's Timber Wharf
Ince Hall Company's Coal Wharf
Wire Mill
Iron Foundry
Lees Street Chapel (Calvinistic Methodist)
Sir Ralph Abercromby P.H.
The White House P.H.
The Church Inn
The Grapes Inn
Darlington's Buildings
Shooter's Brook Iron Works N.º 1
(Mechanical Engineering)
Timber Yard
NEW CROSS WARD
Also in Sheets
19, 24, 25, 30, 35.
BURTON'S COURT
BACK FAWCETT STREET
FAWCETT STREET
BACK JOHN STREET
JOHN STREET
POTT STREET COURT
BROOK STREET
DIMITY STREET
BACK FACTORY STREET
GRAMMAR
PORTER'S COURT
KETH'S COURT
FOLE STREET
BACK YATES STREET
YATES STREET
ALLEN STREET
BACK ALLEN STREET
NEWTON STREET
FIRST COURT
THOMAS STREET
WILLOUGHBY COURT
LEES STREET
WALKER'S COURT
BACK LEES STREET
Dye House
Boiler House
Engine House
Weighing Machine
Crane
Chimney
Cistern
Office
Timber Yard
Coal Yard
Iron Foundry
Brass Foundry
Smithy
Boiler
Spindle Works
Tank
Gasom.
Gasom.
Cleaner
Crane
Crane
Crane

384900

385100

385300

398600

398400

398200

N

AtkinsRéalis

EIA Site Boundary

Proposed Building Footprint

Service Layer Credits:
© 2024 The University of Manchester, all rights reserved.

Metres
0 20 40 60 80

AtkinsRéalis ©
Consulting Engineers
The Hub
500 Park Ave,
Bristol, South Glos.,
England, BS32 4RZ
Tel: +44(0)1454 662000
Fax: +44(0)1454 663333
www.atkinsrealis.com

Client

Government Property Agency

Project

Manchester Digital Campus
Environmental Statement

Title

Figure 13.9 1876
Map of the City of Manchester Exhibiting the Premises Devoted Exclusively to Commercial Purposes or to Ecclesiastical and other Public Uses. Surveyed: 1876.

Sheet Size	Original Scale	Designed / Drawn	Checked	Authorised
A3	1:2,000	RS Date 29/10/24	BT Date 29/10/24	IL Date 29/10/24

Drawing Number: MSIP-ATK-XX-XX-DR-Y-000029

Rev: 03

OFFICIAL


385000 385100 385200

398500

398400

398300

N

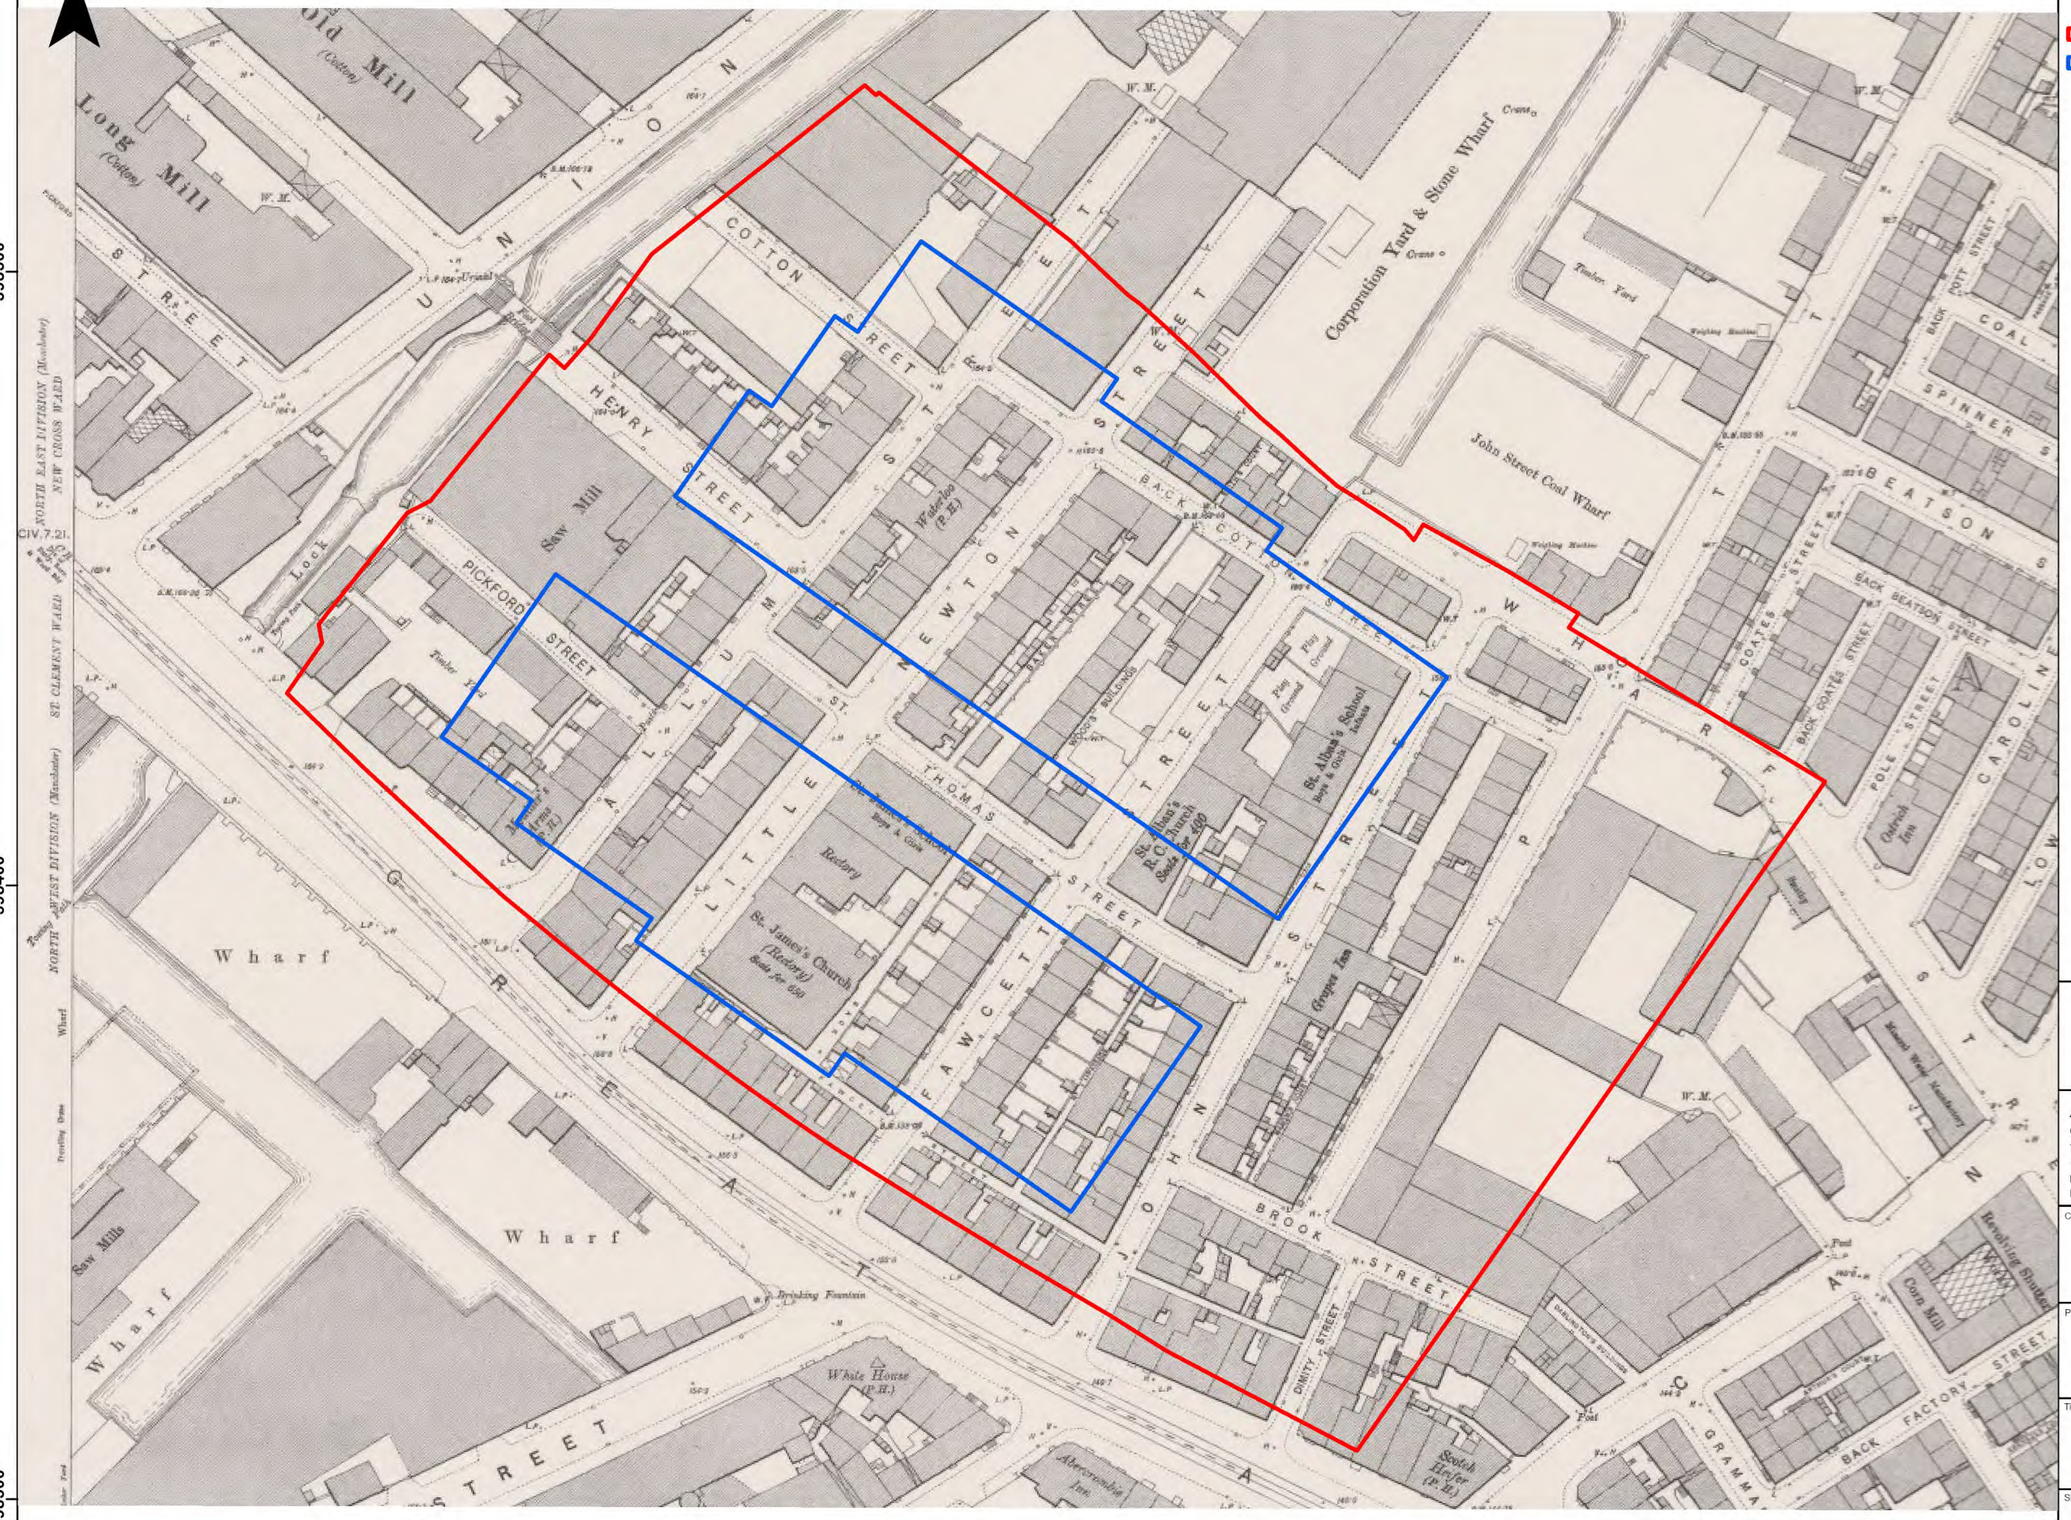

EIA Site Boundary
Proposed Building Footprint

Service Layer Credits:
© 2024 The University of Manchester, all rights reserved.

Metres
0 20 40

AtkinsRéalis ©
Consulting Engineers
The Hub
500 Park Ave,
Bristol, South Glos.,
England, BS32 4RZ
Tel: +44(0)1454 662000
Fax: +44(0)1454 663333
www.atkinsrealis.com

Client
Government Property Agency

Project
Manchester Digital Campus
Environmental Statement

Title
Figure 13.10 1891
Manchester - Lancashire CIV.7.22.
Surveyed: 1888. Published: 1891.

Sheet Size	Original Scale	Designed / Drawn	Checked	Authorised
A3	1:1,000	RS Date 31/10/24	BT Date 31/10/24	IL Date 31/10/24

Drawing Number: MSIP-ATK-XX-XX-DR-Y-000030
Rev: 02

OFFICIAL

385000 385100 385200

398500 398400 398300

N

GT. ANCOATS ST.
UNION ST.
ROCHDALE CANAL
COTTON ST.
HENRY ST.
BACK COTTON ST.
LITTLE NEWTON ST.
WHARF ST.
PICKFORD ST.
ST THOMAS ST.
JOHN ST.
BASFORD ST.
POTT ST.
CONTINUED ABOVE
SEE SHEET N°235
SEE SHEET N°223
SEE SHEET N°224
SCALE-40 FEET-1 INCH
PARKERS (ANCOATS) LTD
TIMBER YARD
CORPORATION STONE YARD
CORPORATION ROAD MATERIALS YARD
STONE MASONS
TIMBER STORES
SAW MILL
PLAYGROUND
SCHOOL
GARDENS
ROMAN CATHOLIC CHAPEL
ALBERT INSTITUTE
MANCHESTER CORPORATION ELECTRICITY STATION
LOCK
799
794
795
796
797
798
799
800
801
802
803
809A
809B
810
812
813
814

AtkinsRéalis

EIA Site Boundary
Proposed Building Footprint

Service Layer Credits:
© 2024 The University of Manchester, all rights reserved.

Metres
0 20 40

AtkinsRéalis ©
Consulting Engineers
The Hub
500 Park Ave,
Bristol, South Glos.,
England, BS32 4RZ
Tel: +44(0)1454 662000
Fax: +44(0)1454 663333
www.atkinsrealis.com

Client
Government Property Agency

Project
Manchester Digital Campus
Environmental Statement

Title
Figure 13.11 1928
Charles E Goad Ltd. Insurance Maps of Manchester.
Manchester II Extension. Sheet 220.
Surveyed: 1928

Sheet Size	Original Scale	Designed / Drawn	Checked	Authorised
A3	1:1,000	RS Date 31/10/24	BT Date 31/10/24	IL Date 31/10/24


Drawing Number: MSIP-ATK-XX-XX-DR-Y-000031
Rev: 02

OFFICIAL

385000 385100 385200

398500 398400 398300

N

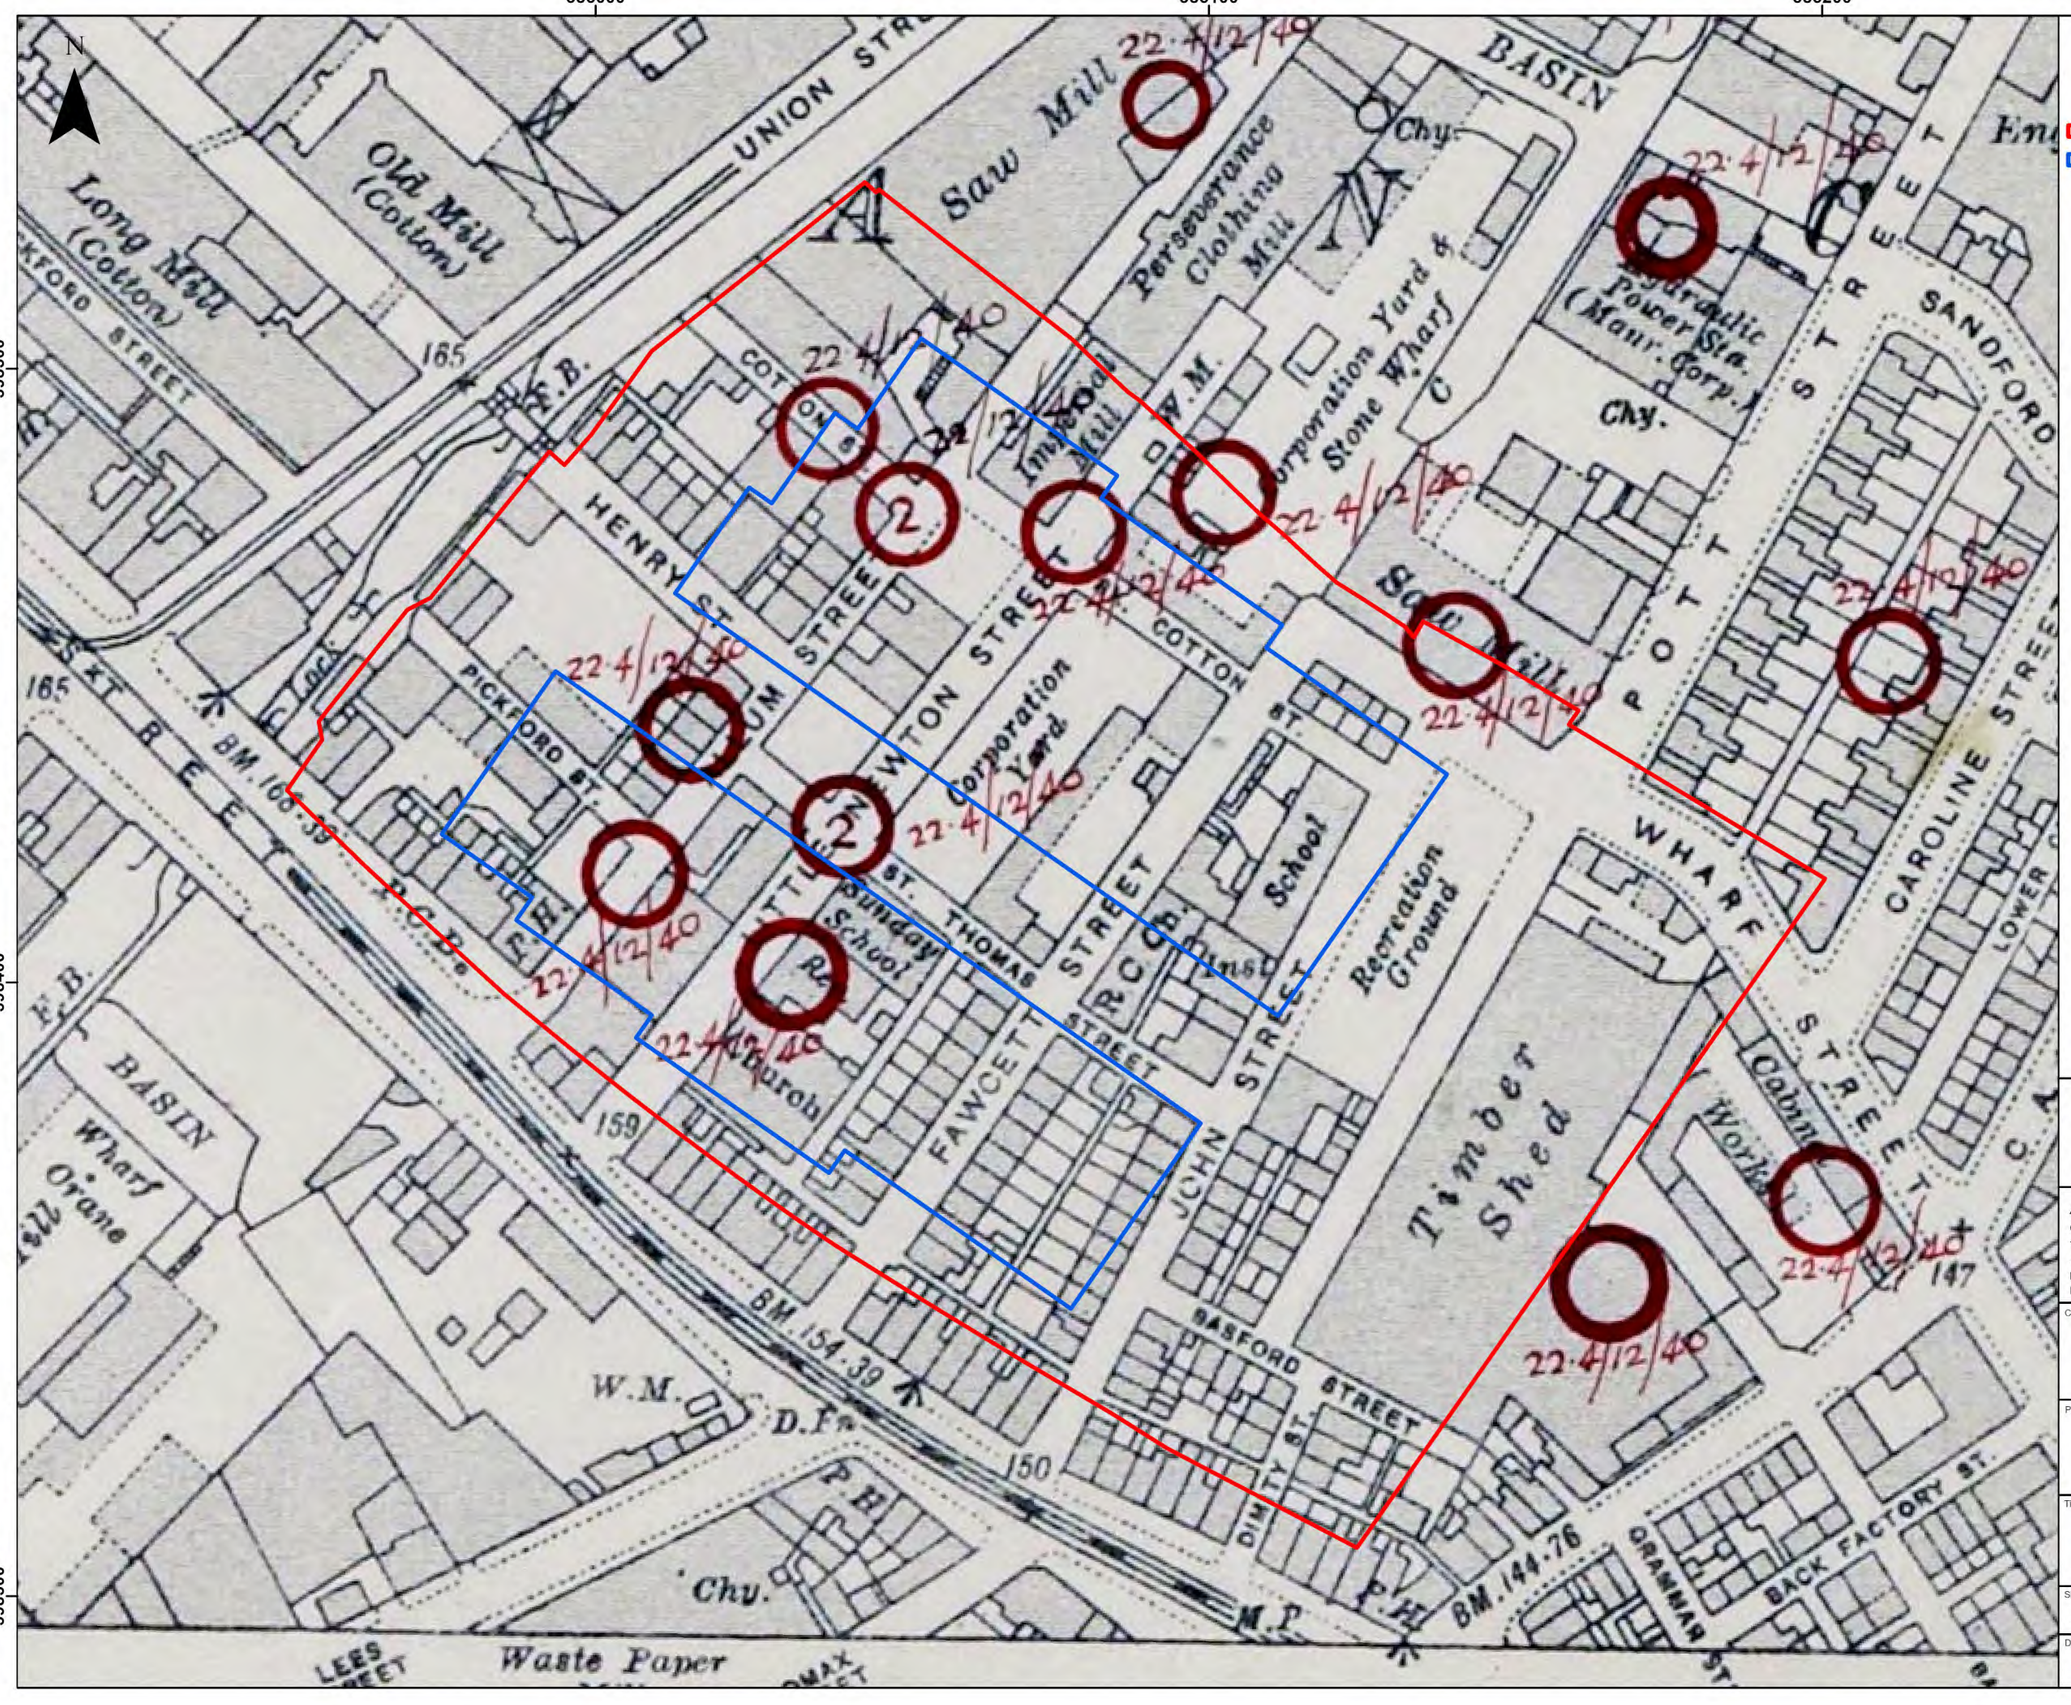

AtkinsRéalis

EIA Site Boundary
Proposed Building Footprint

Service Layer Credits:
© 2024 The University of Manchester, all rights reserved.

Metres
0 20 40

AtkinsRéalis ©
Consulting Engineers
The Hub
500 Park Ave,
Bristol, South Glos.,
England, BS32 4RZ
Tel: +44(0)1454 662000
Fax: +44(0)1454 663333
www.atkinsrealis.com

Client
Government Property Agency

Project
Manchester Digital Campus
Environmental Statement

Title
Figure 13.12 1940
Record of location of aerial bombs on the City of Manchester. Surveyed: 1940-1941 over OS mapping 1932-1935.

Sheet Size	Original Scale	Designed / Drawn	Checked	Authorised
A3	1:1,000	RS Date 31/10/24	BT Date 31/10/24	IL Date 31/10/24

Drawing Number
MSIP-ATK-XX-XX-DR-Y-000032

Rev
02

OFFICIAL

AtkinsRéalis Manchester
3 Piccadilly Place,
M1 3BN,
Manchester,
United Kingdom

T: +44 1612 453400

www.atkinsrealis.com