


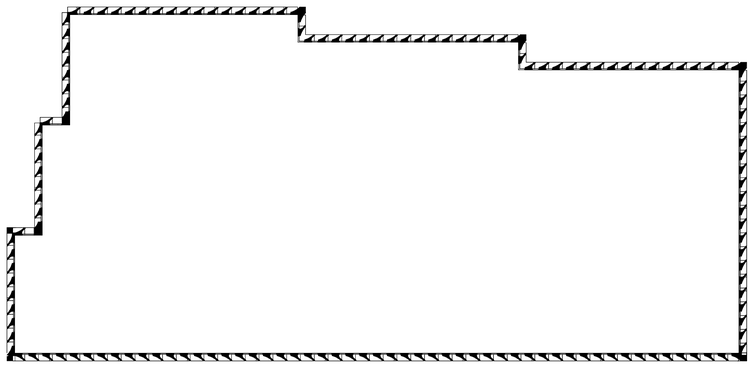


4 North Building Level 04
011013 SCALE 1 : 500

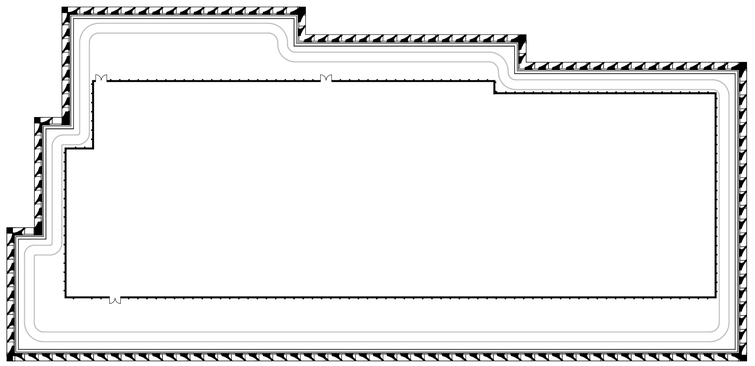


8 North Building Level 08
011013 SCALE 1 : 500

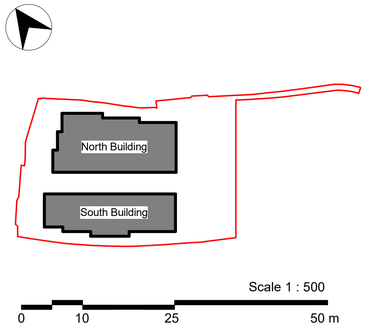


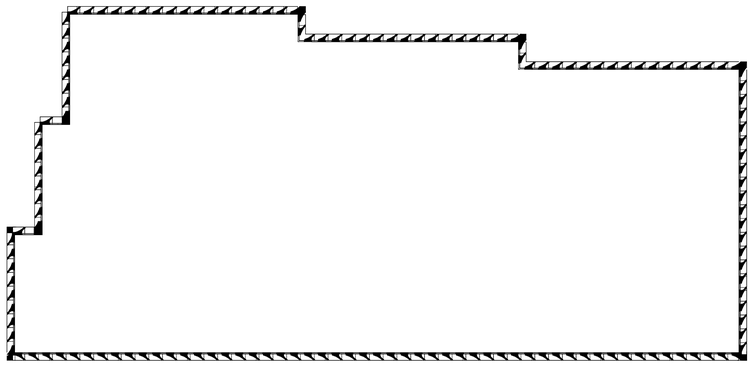


3 North Building Level 03
011013 SCALE 1 : 500

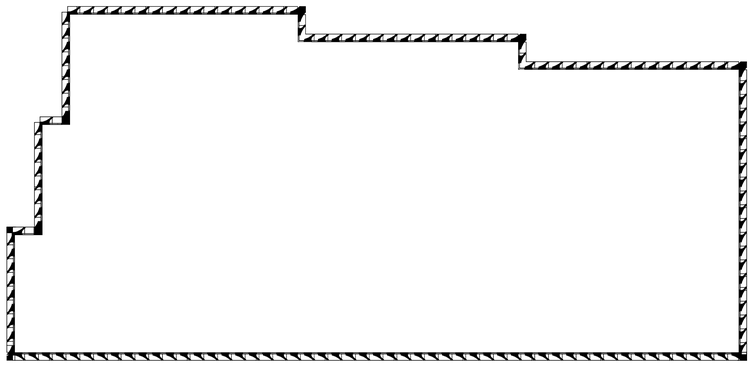

7 North Building Level 07
011013 SCALE 1 : 500

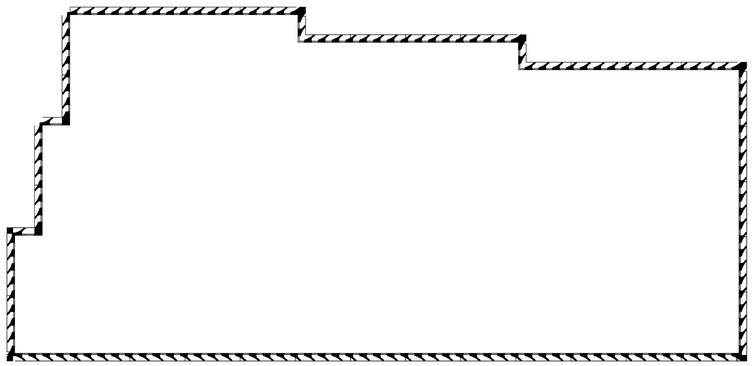


2 North Building Level 02
011013 SCALE 1 : 500

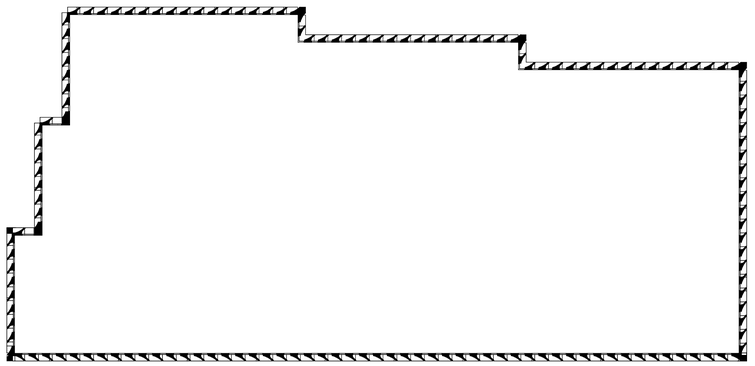


6 North Building Level 06
011013 SCALE 1 : 500

General Notes

1. This drawing and its contents have been prepared to support, and are intended solely as information, for the Manchester Digital Campus planning application.
2. This drawing is to be read in conjunction with the Design and Access Statement and other documentation provided as part of this planning application.
3. This drawing is to be viewed or printed at scale shown.
4. The design has been based on current services information/surveys available

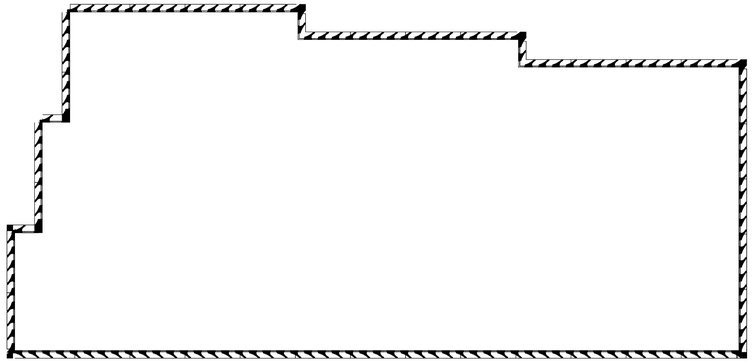

1 North Building Level 01
011013 SCALE 1 : 500

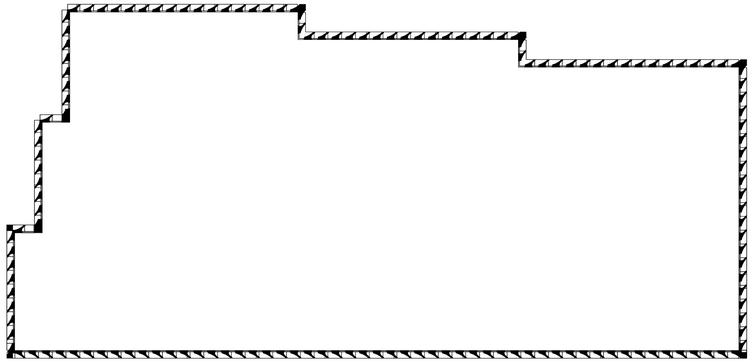

5 North Building Level 05
011013 SCALE 1 : 500

Government Property Agency

AtkinsRéalis

MANCHESTER DIGITAL CAMPUS

North Building - Floors 01-08
GA Plans

Scale	Originated	Checked	Reviewed	Authorised
1:500	DP	CG	JM	NB
Original Size	Date	Date	Date	Date
A1	04.10.2024	04.10.2024	04.10.2024	04.10.2024

Drawing Number: MDCX-ATR-01-ZZ-DR-A-011013
Revision: P01