



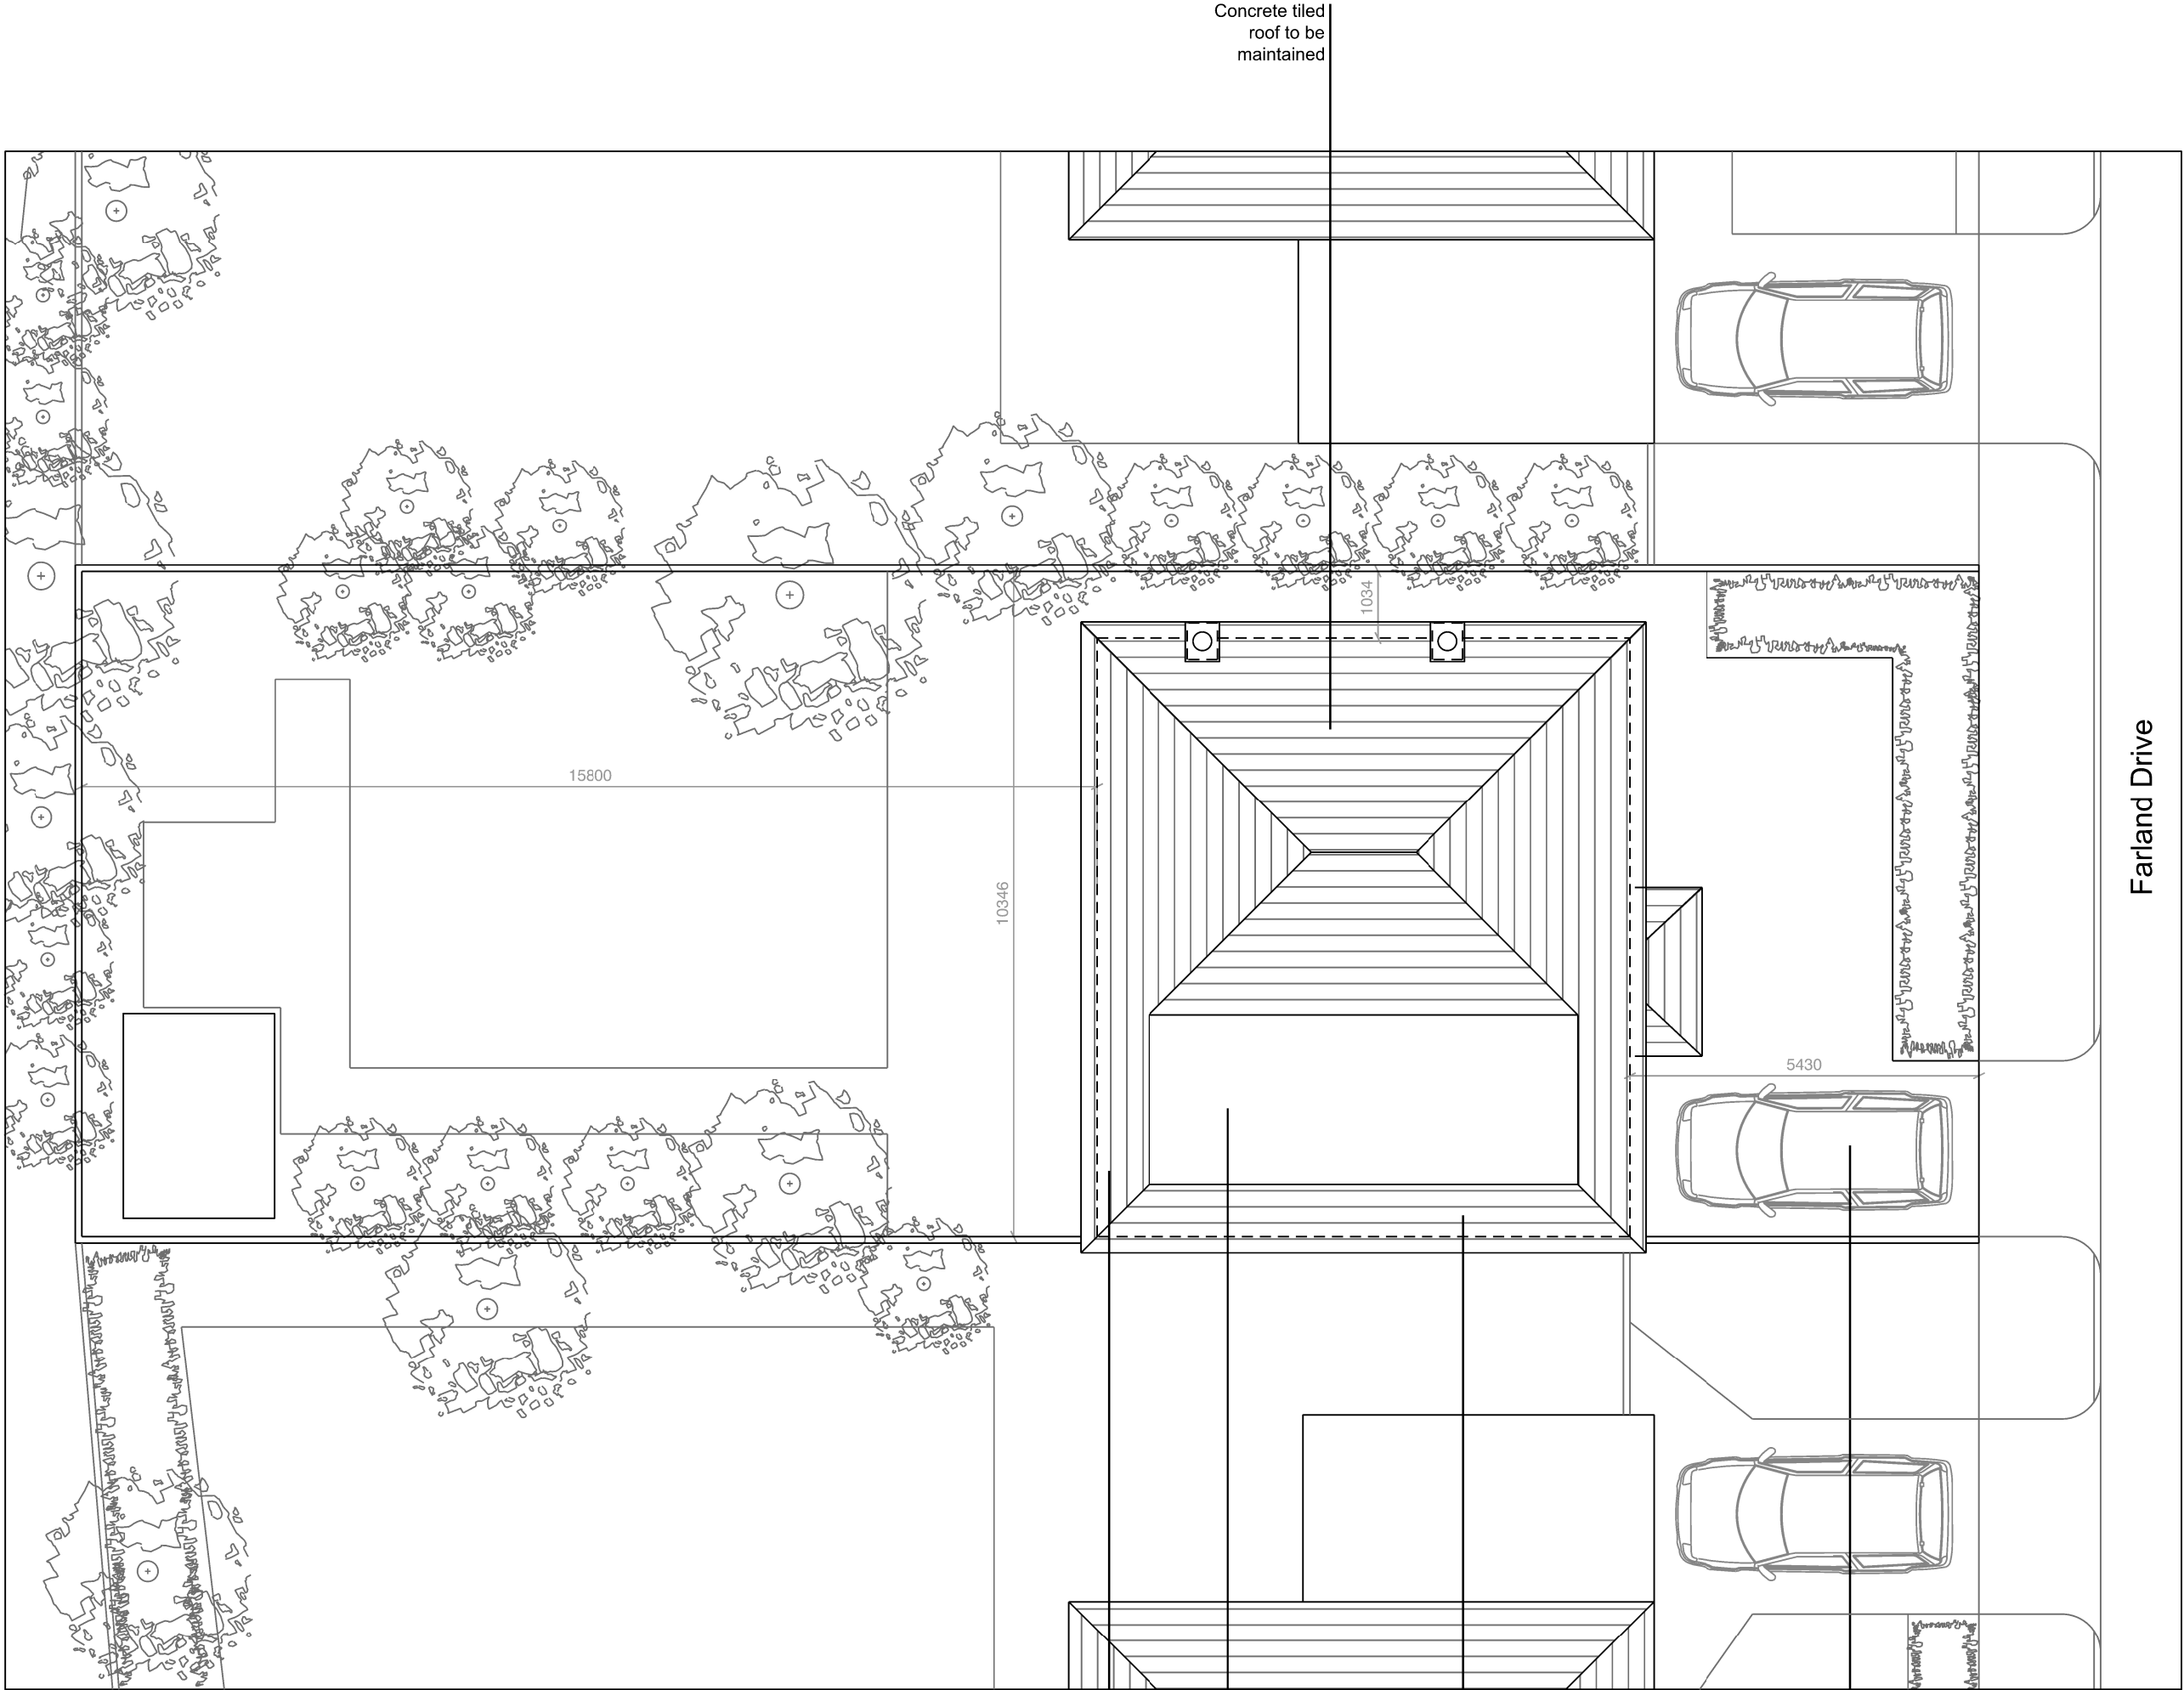

Proposed Site plan


Do not scale
this design and drawing
is the copyright of
Andrew Wallace Architects
and Interior Designers and
may not be reproduced
in any form whatsoever
without prior express
written consent

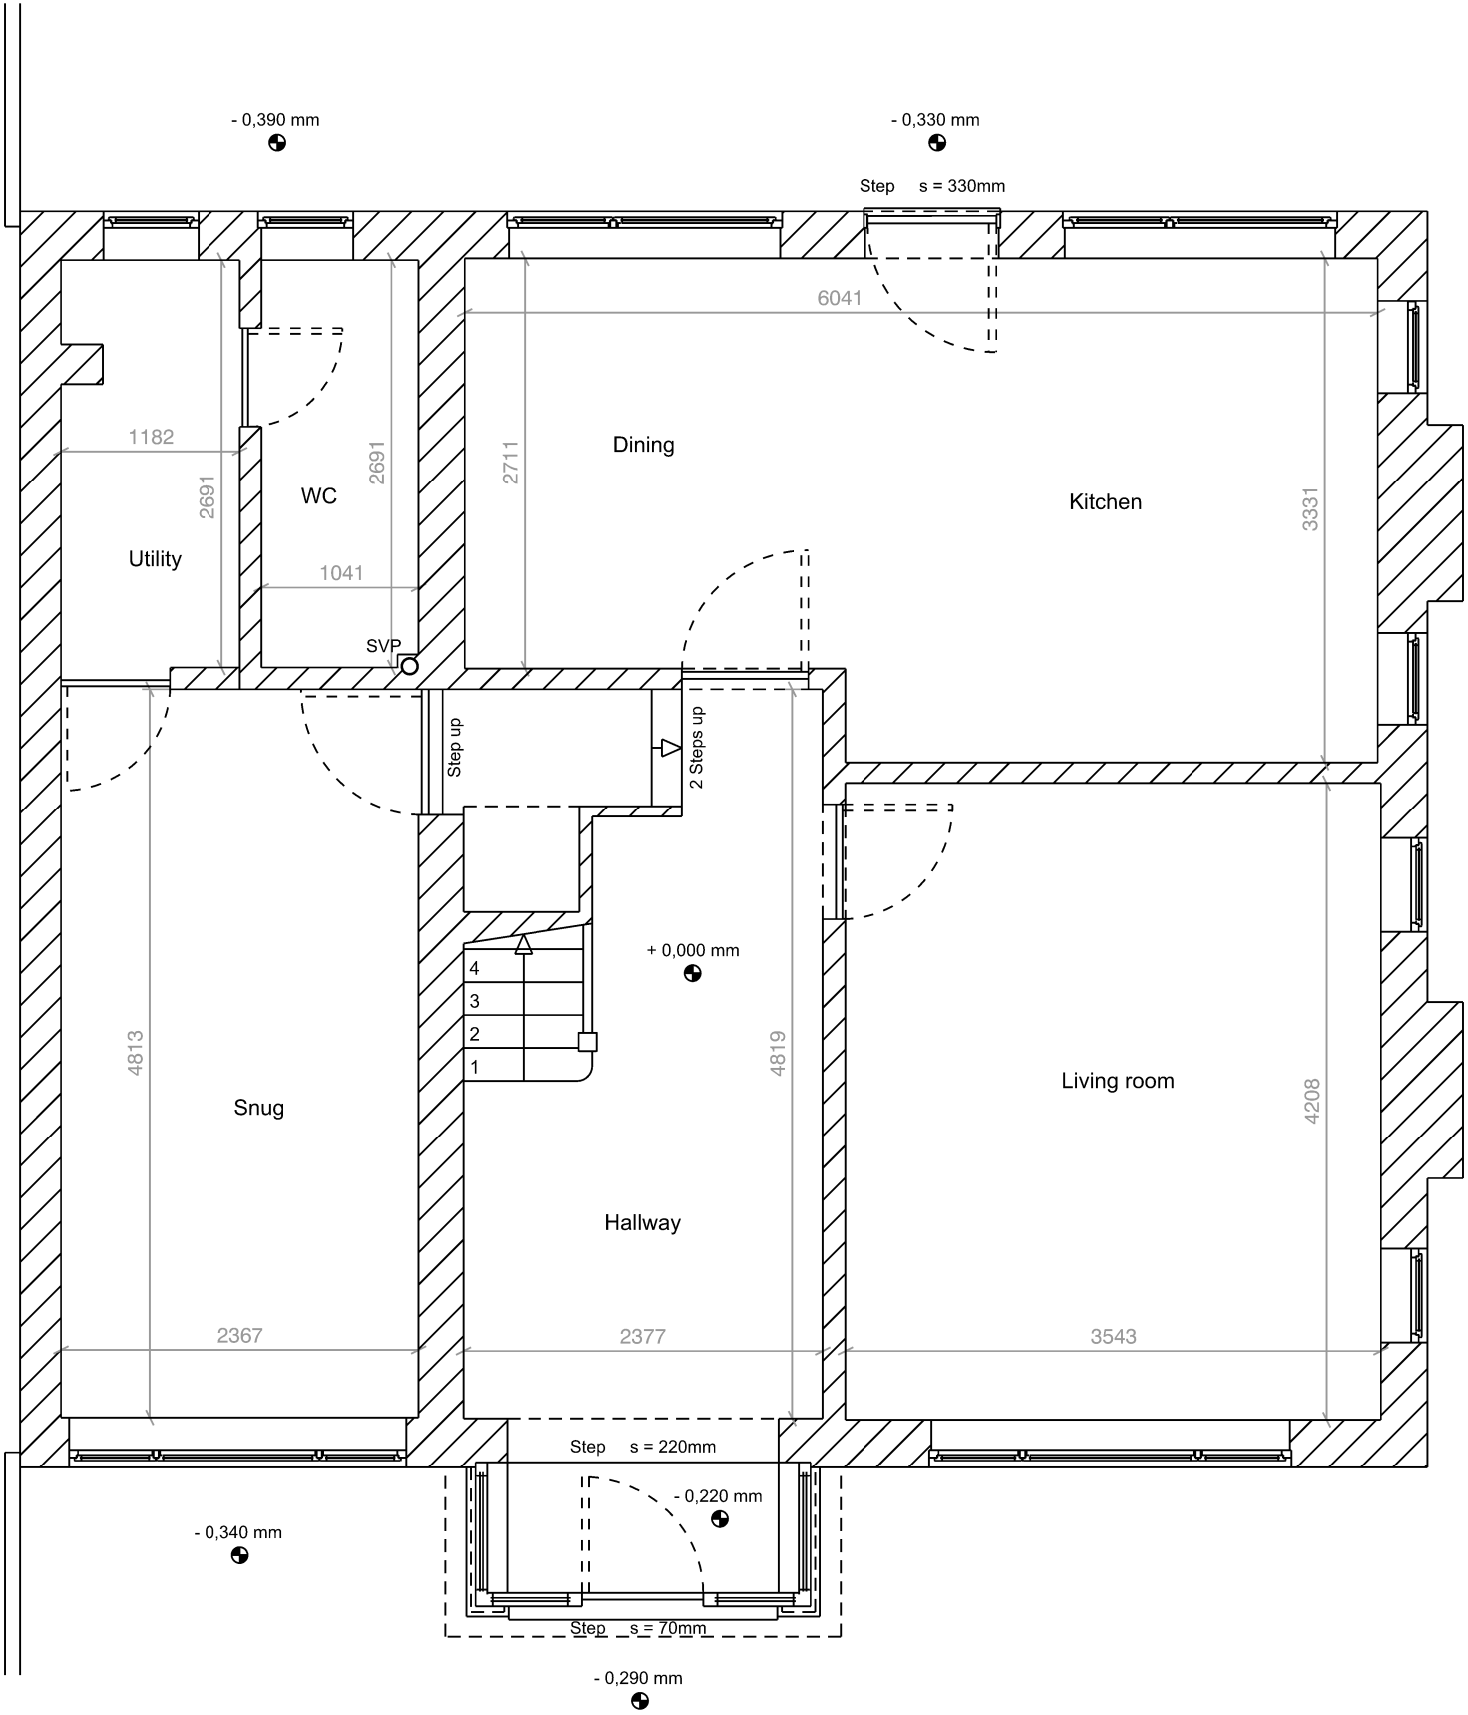


Rev/Date




Proposed Ground floor plan

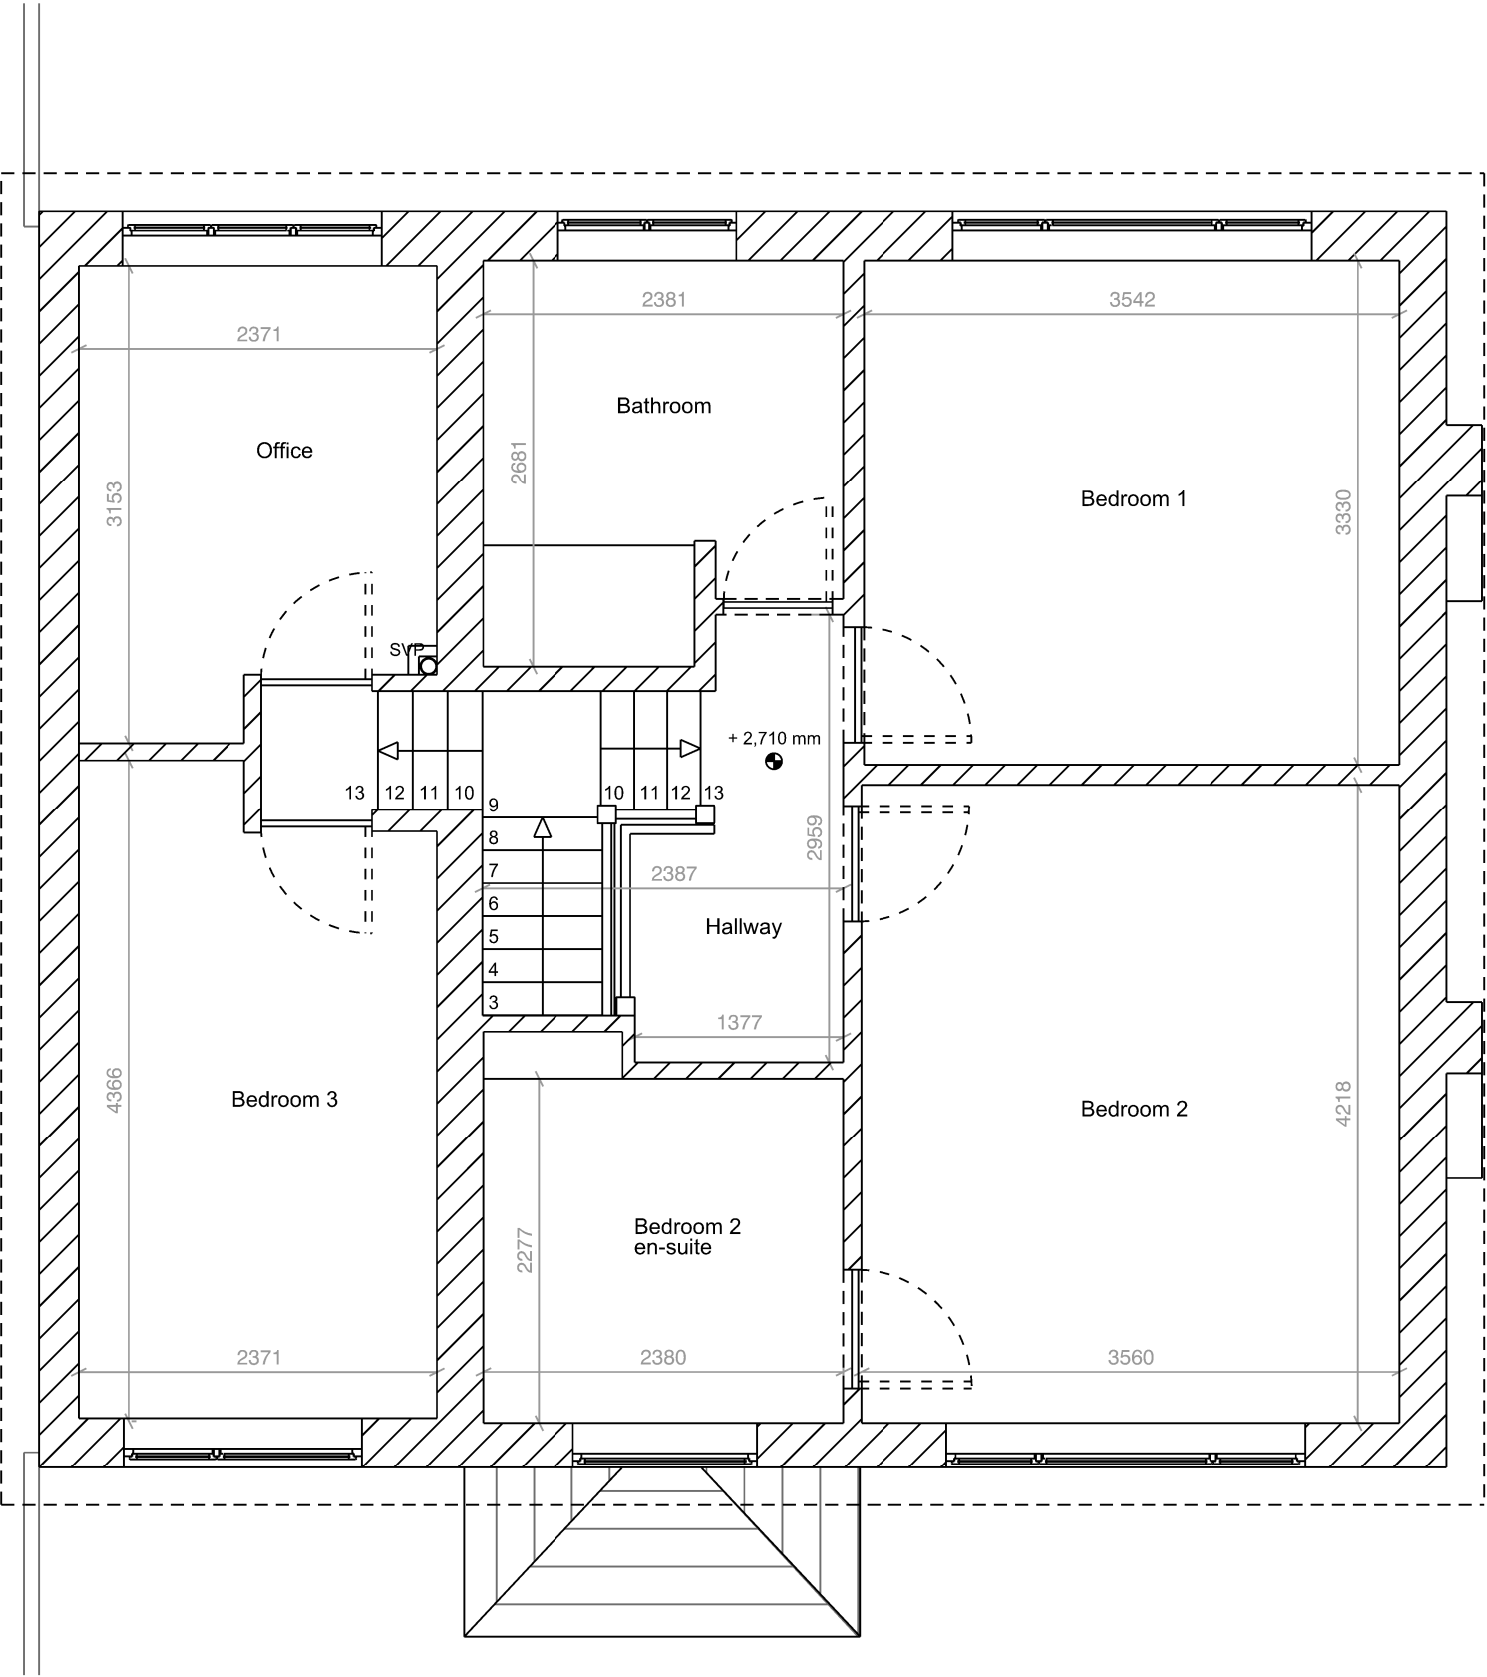


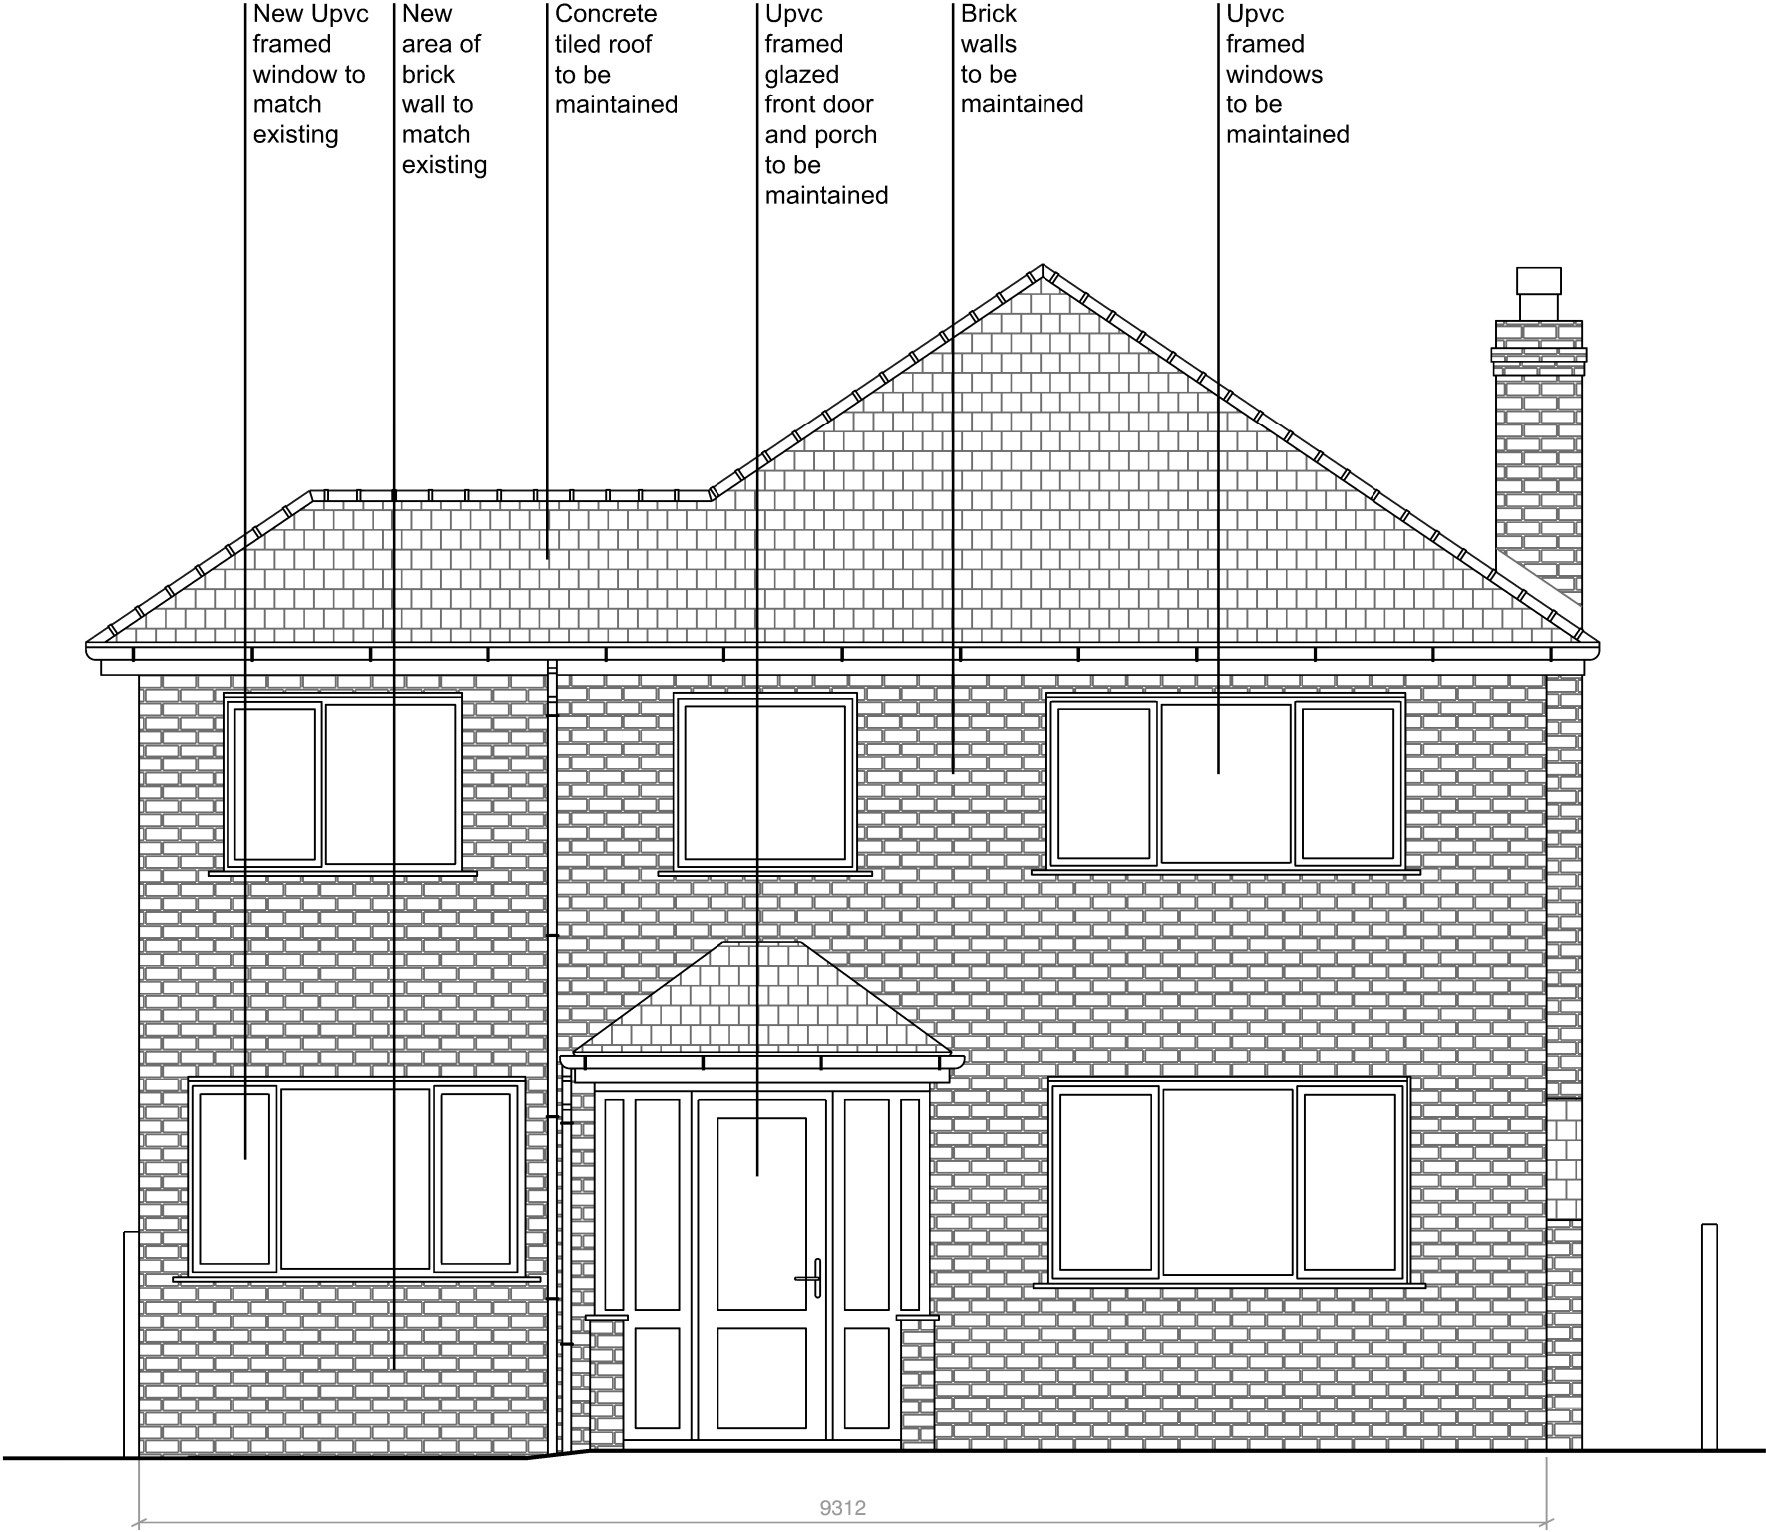

Proposed East (Front) Elevation

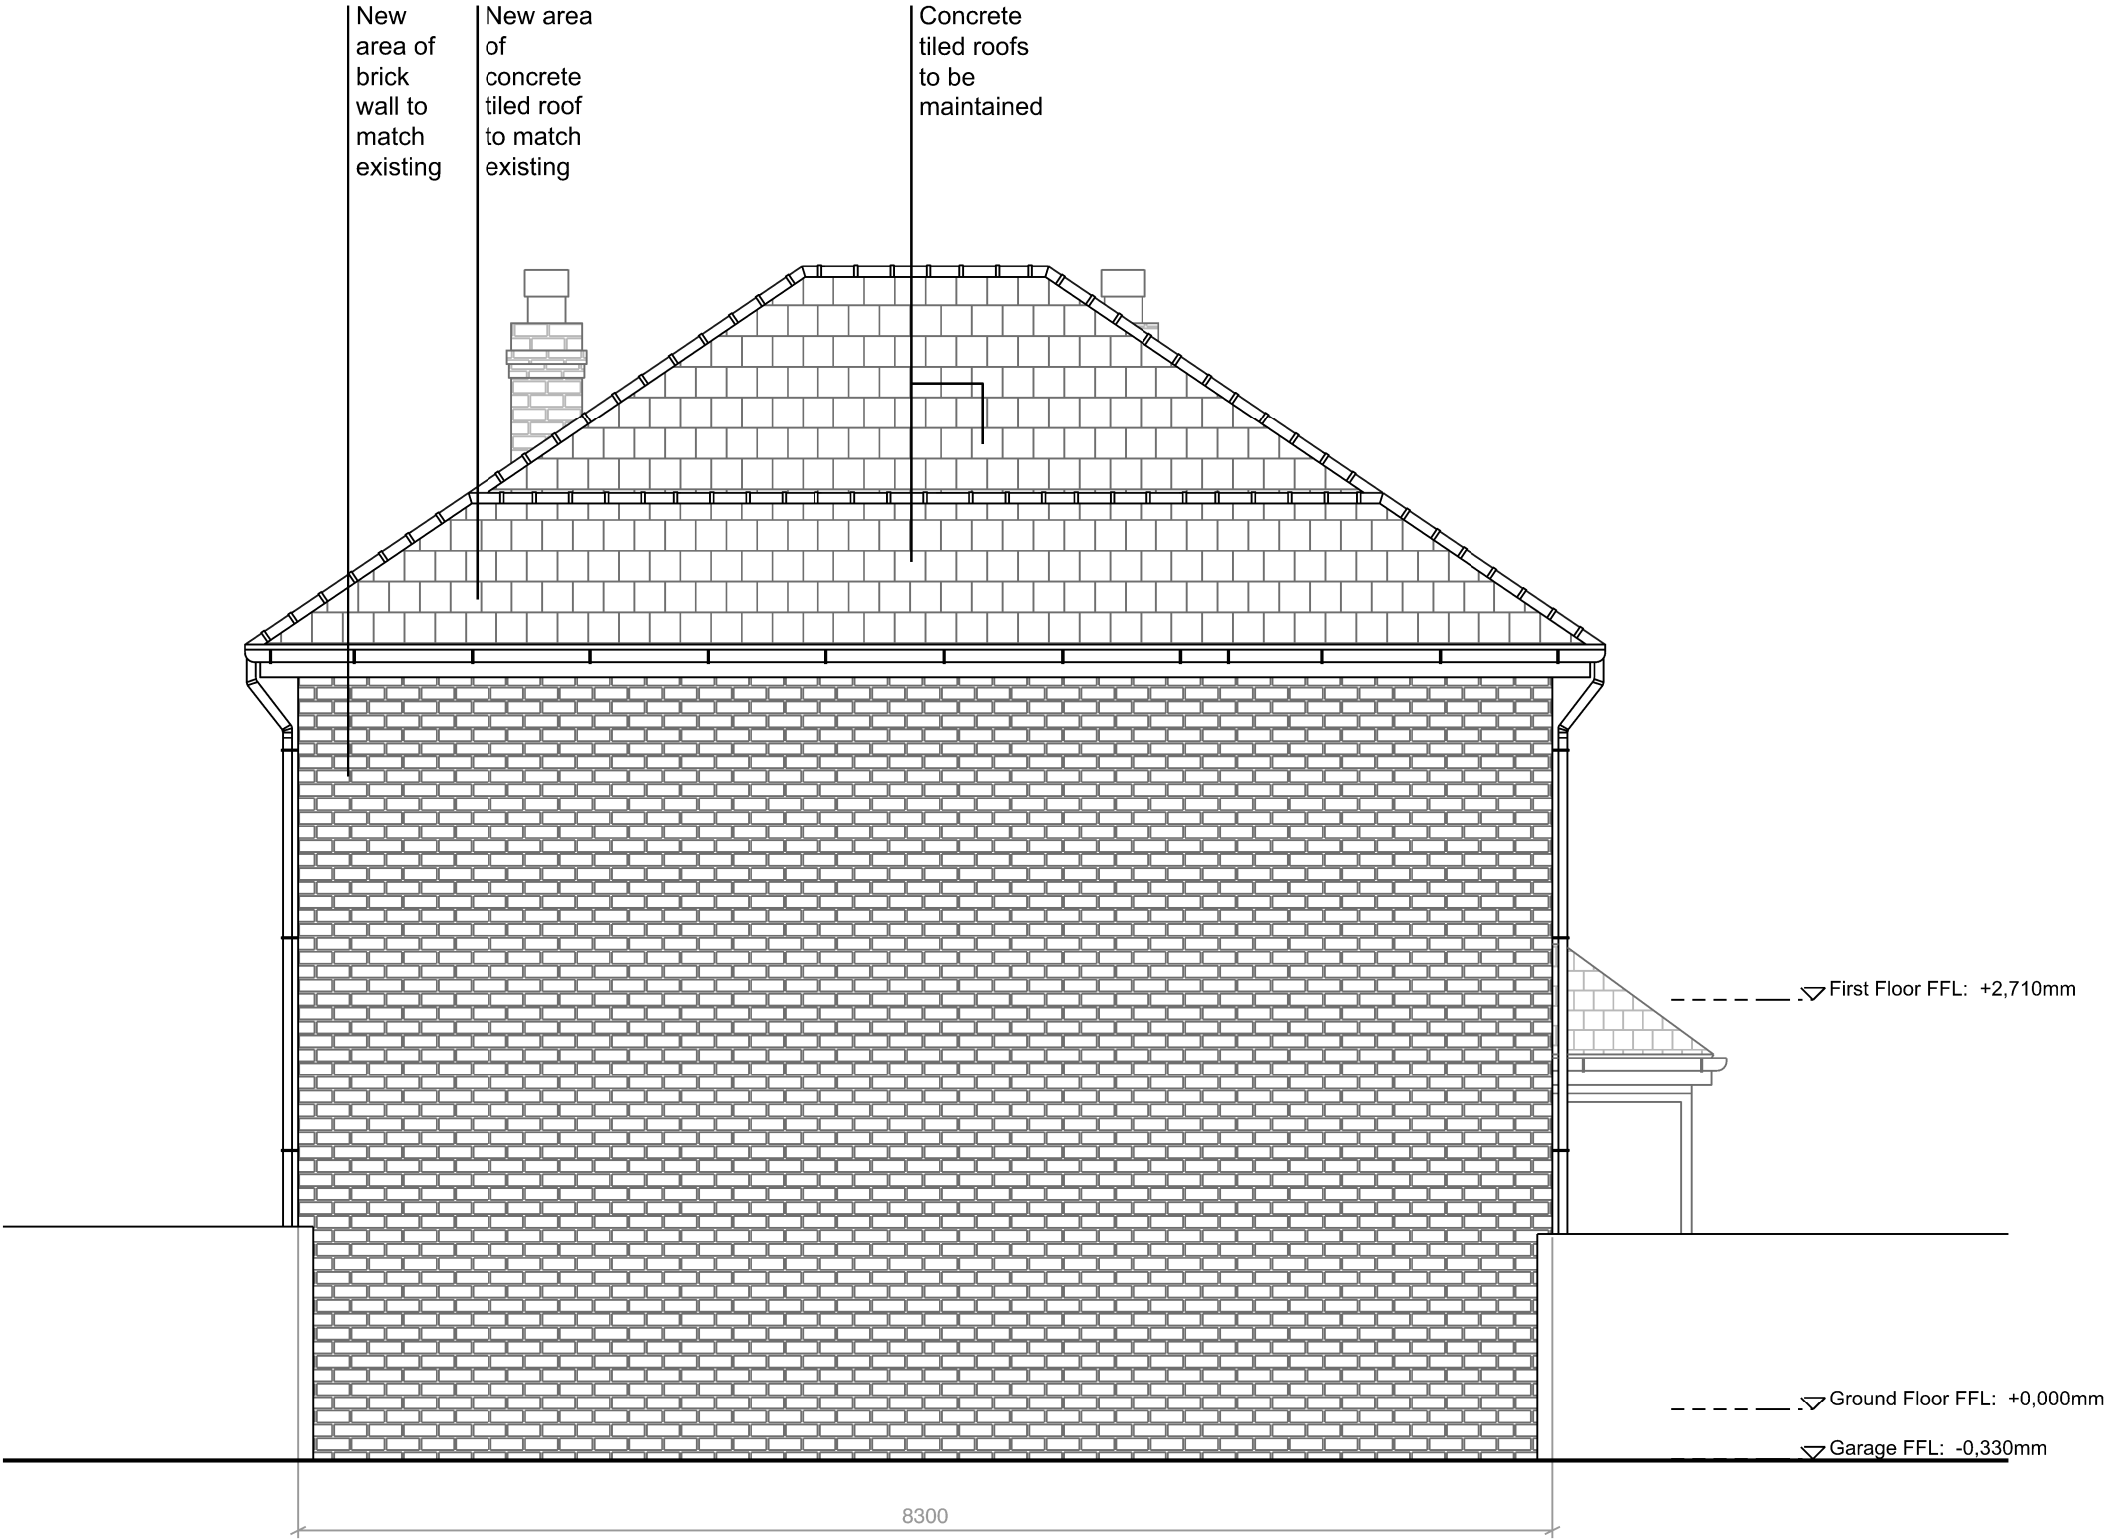

Proposed South (Side) Elevation

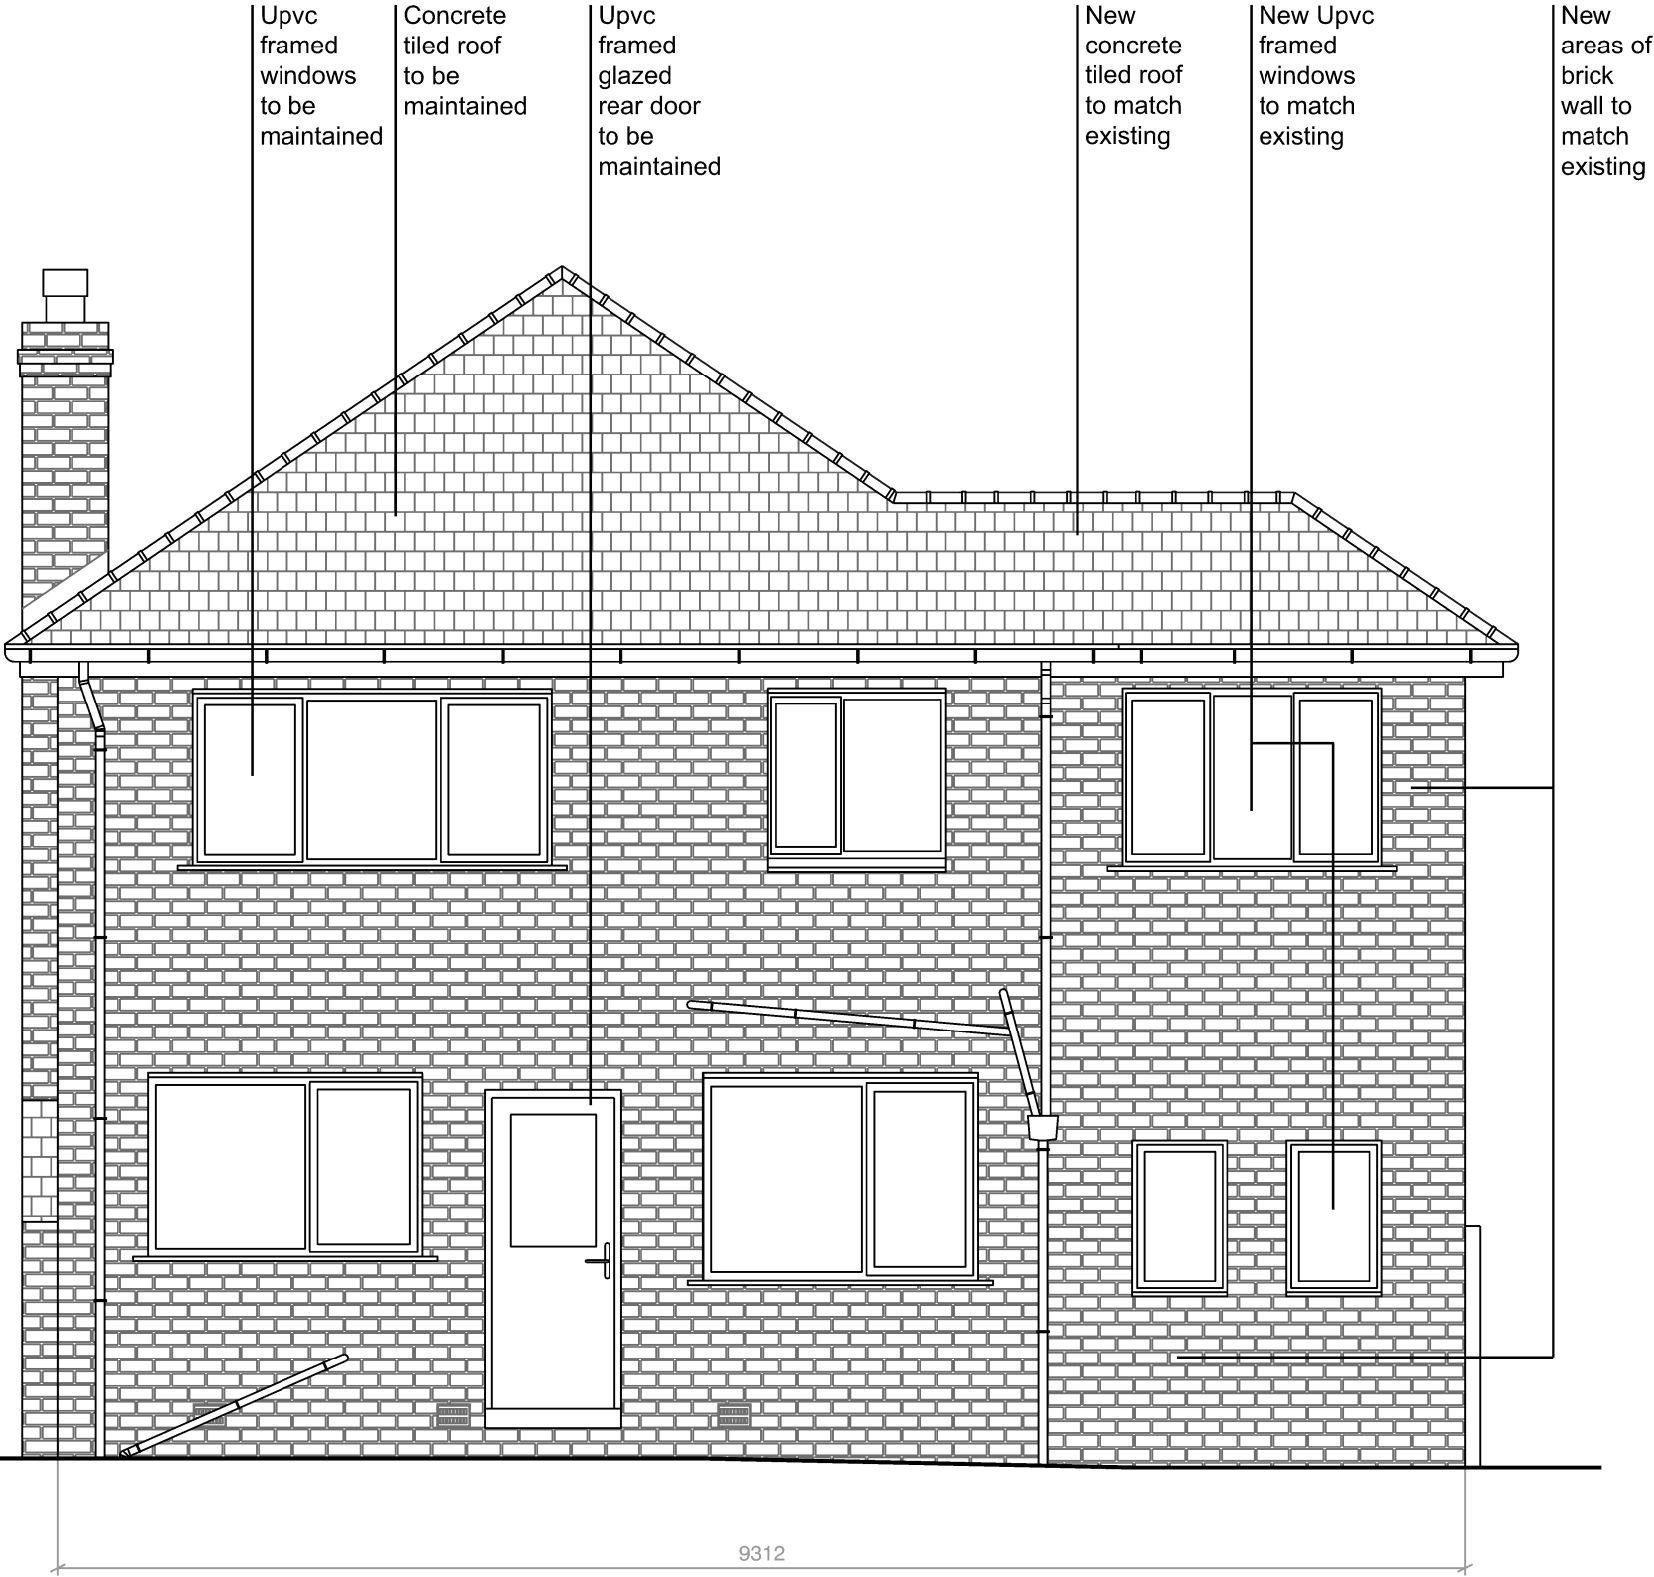

Proposed West (Rear) Elevation