


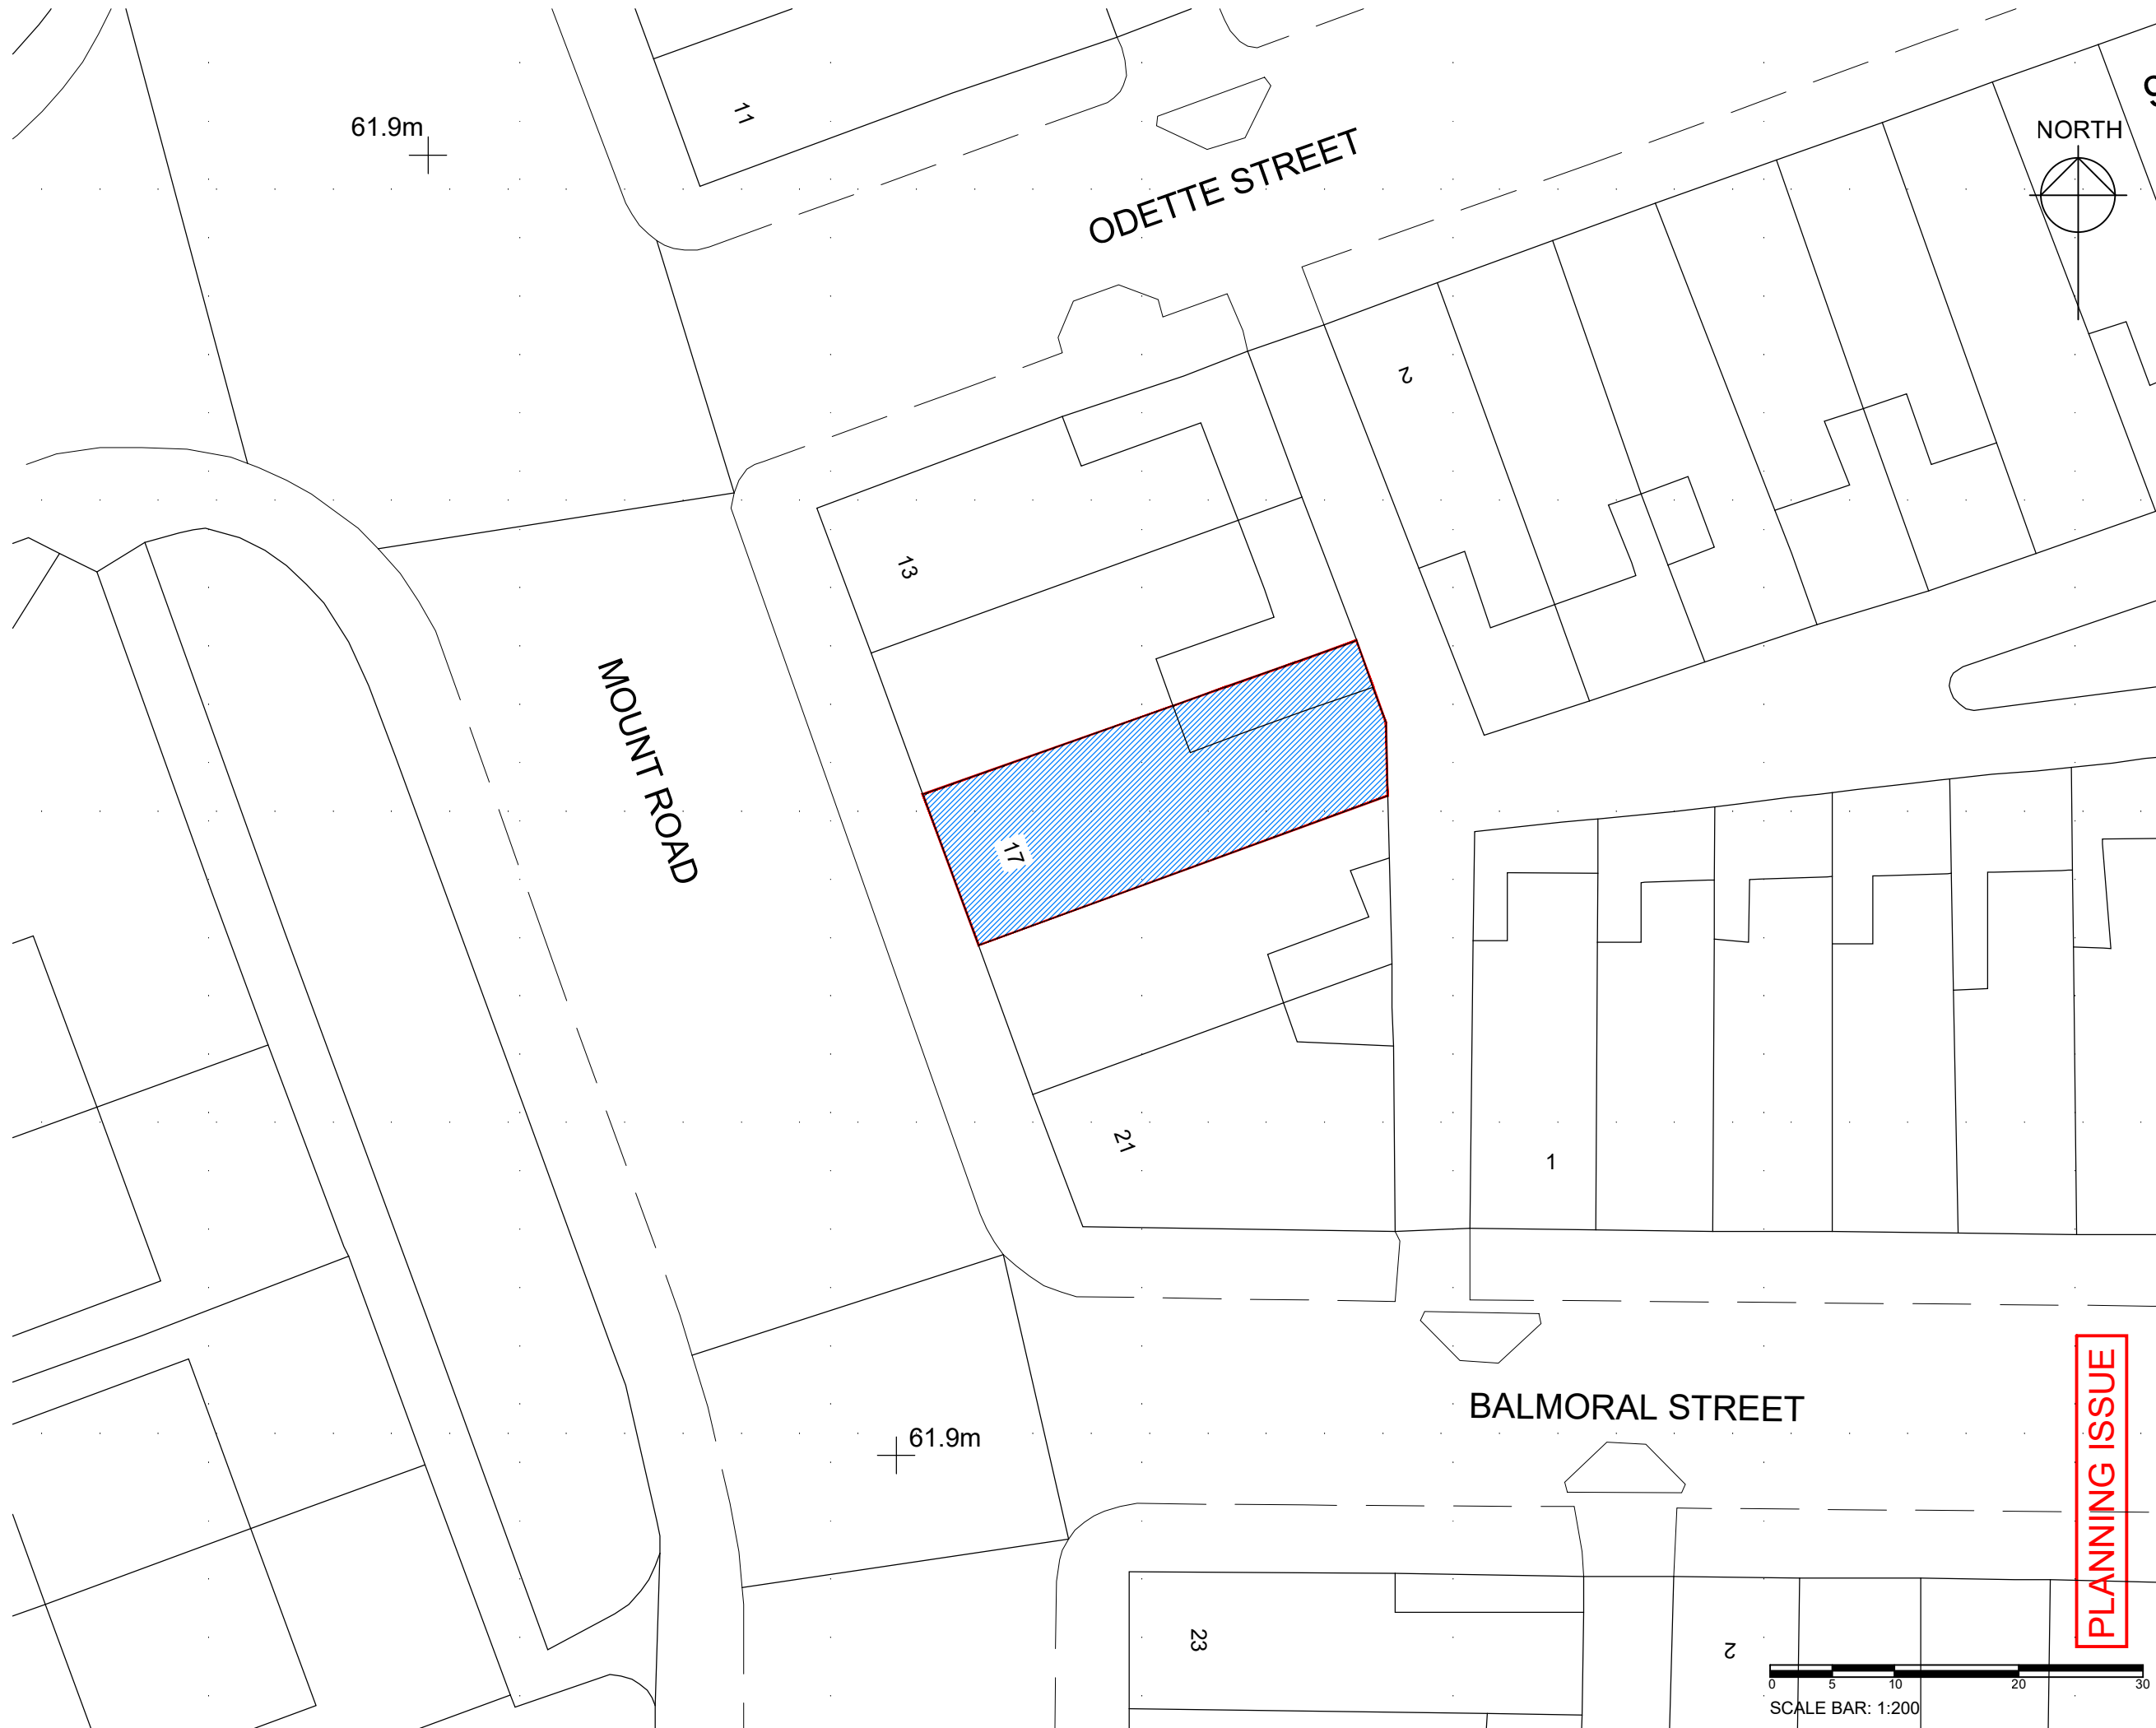

PLANNING ISSUE

<p>PROJECT.</p> <p>RETENTION OF EXISTING SELF-CONTAINED FLAT AND GROUND FLOOR RETAIL UNIT TO NEW SELF-CONTAINED FLAT, INCLUDING REMOVAL OF EXISTING SHOP FRONT AND MODIFICATION TO FRONT ELEVATION AND REPOSITION OF EXISTING INTERNAL STAIRCASE AT 17 MOUNT ROAD, LONGSIGHT, MANCHESTER.</p>	<p>JOB TITLE.</p> <p>PROPOSED SITE PLAN.</p>	<p>GENERAL NOTES.</p> <p>1. This drawing is the property of Y A Architectural Services and copyright is reserved by the firm. It is to be used for the purpose intended and no part of it is to be reproduced or transmitted in any form or by any means electronic or mechanical, including photocopying, recording, or by any information storage and retrieval system, without prior written consent of Y A Architectural Services.</p> <p>2. All dimensions are approximate only and are to be checked on site by contractor and any discrepancies to be reported prior to commencement of work.</p> <p>3. Do not scale from this drawing, only work to written dimensions.</p> <p>4. All new drains to be laid, jointed and tested to the entire satisfaction of the Local Authority.</p> <p>5. All work to comply with current Building Regulations and subsequent revisions.</p> <p>6. Foundations not to encroach over boundaries.</p>
<p>CLIENT</p> <p>LBS PROPERTY SOLUTIONS LTD.</p>		

<p>Y A Architectural Services</p>	<p>JOB No.</p> <p>1991-P02</p>
--	---------------------------------------