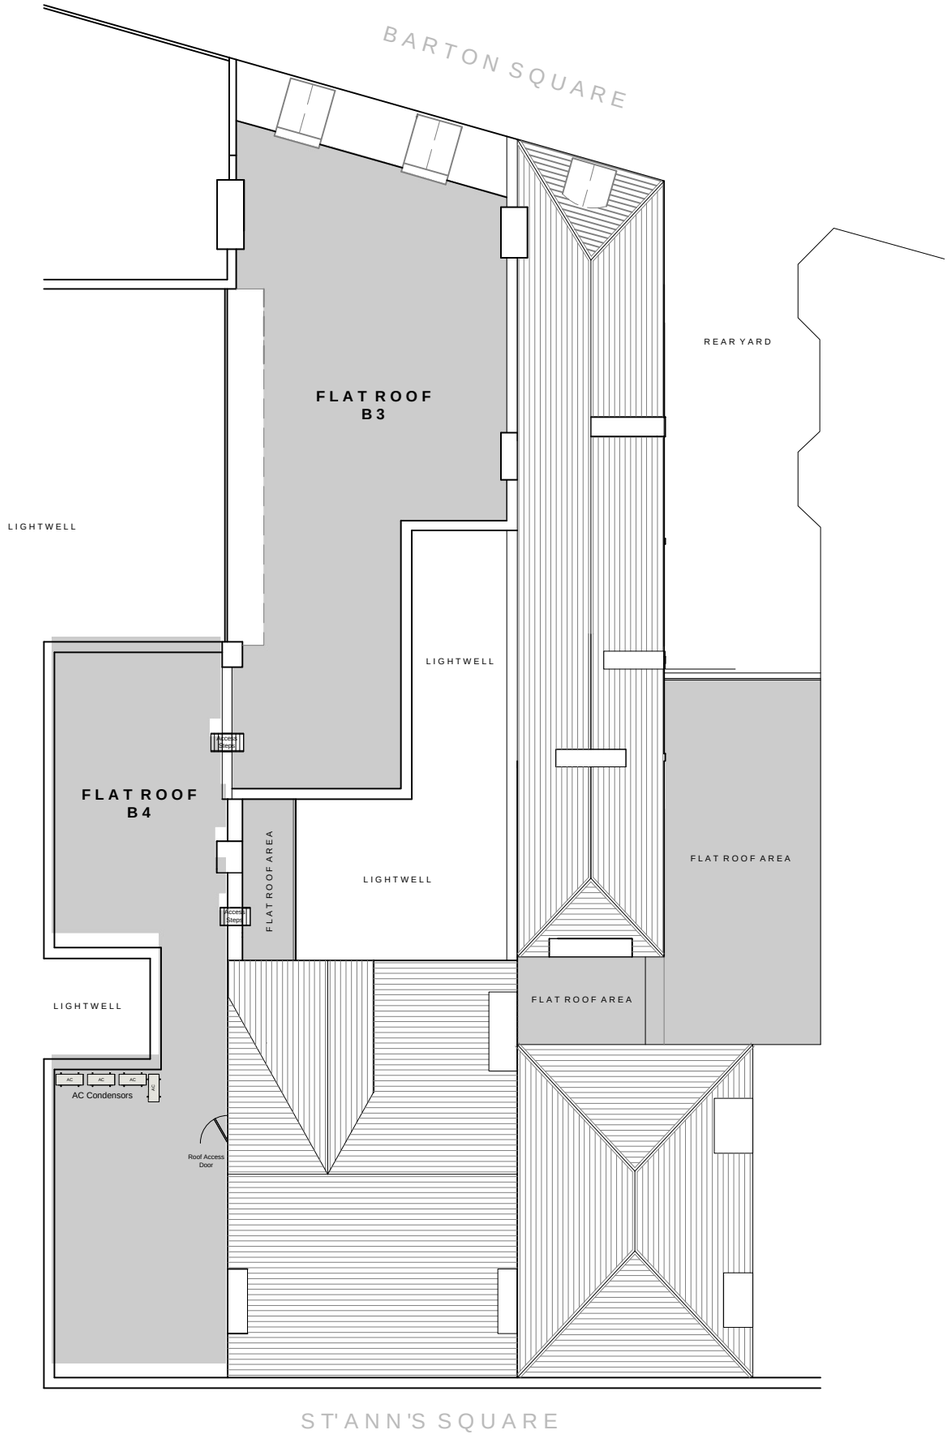

EXISTING - **Building Roof Plan.**

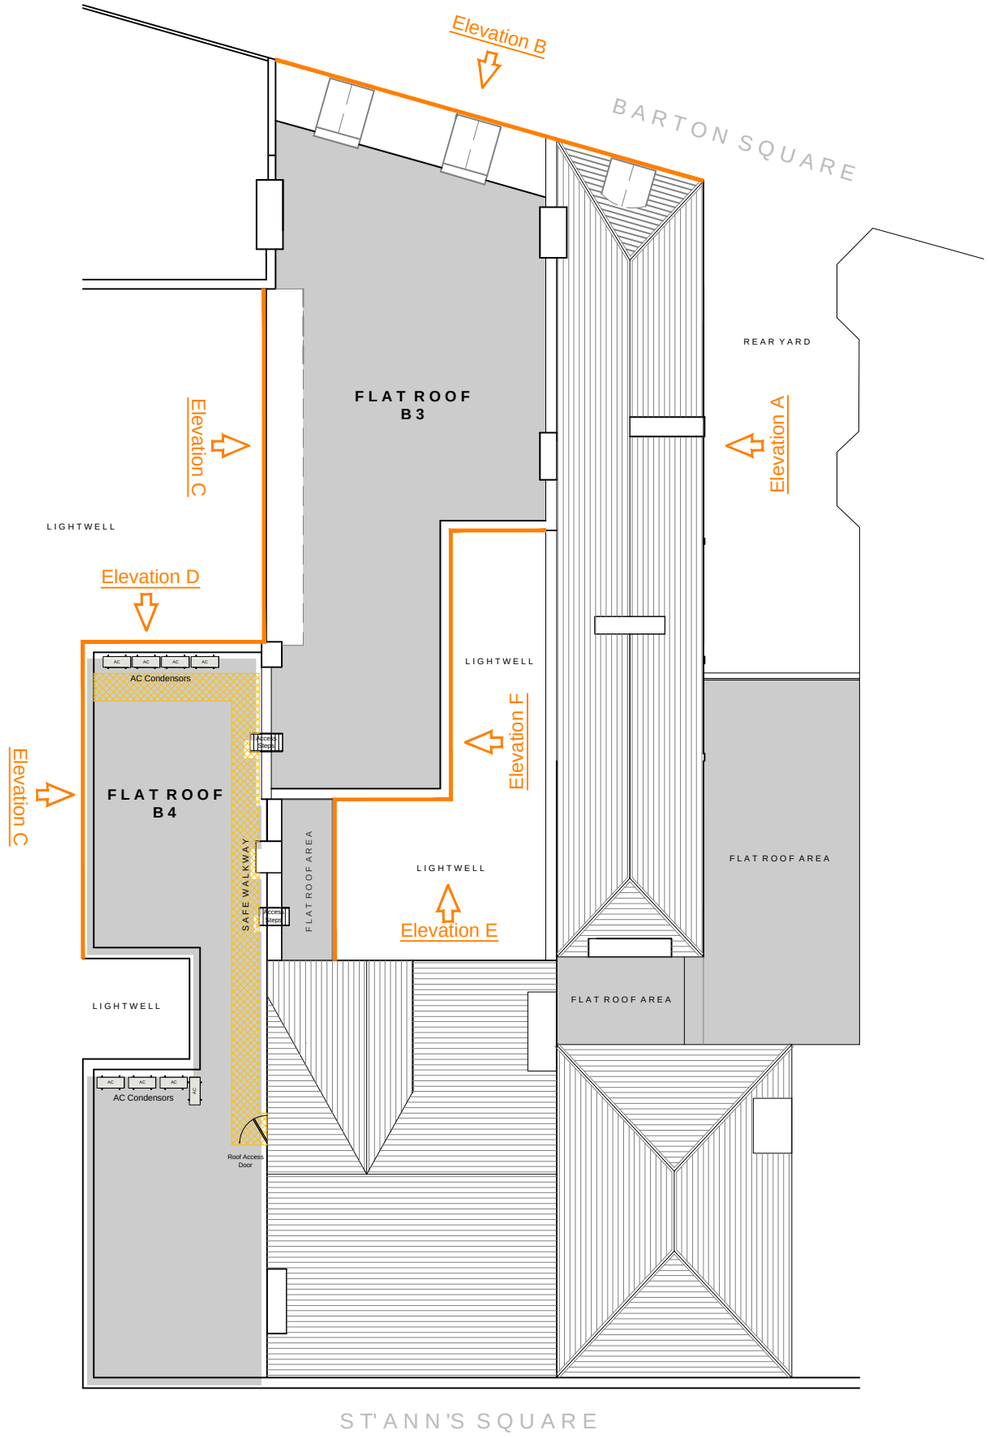

PROPOSED - **Building Roof Plan.**

Do not scale this drawing - In all cases figured dimensions to be followed
All dimensions to be checked on site before work commences
© This drawing is the copyright of DTZ and may not be reproduced in part or in whole without prior written permission

Rev	Description	Date	Drawn
A	Condensors Position Updated.	02.09.24	SS

CUSHMAN & WAKEFIELD

Project and Building Consultancy
North West

No. 1 Marsden Street
Manchester
M2 1HW

Tel: +44 (0) 161 236 9595
Fax: +44 (0) 121 228 7097

Client: GE Healthcare Pension Trustee Ltd.

Project: Roof Works at
20 St Ann's Square, Manchester.

Drawing: Existing & Proposed Roof Plans.

Scale: 1:200 - A3 Drawn by: SS.
Date: 27.08.24 Checked by:
Drawing Number: .09 Revision: A.