


SIGNAGE & ARTWORK LENGEND		FINISHES / COLOUR SCHEDULE		LEGEND	
[S1]	NON ILLUMINATED 'ASTRID & MIYU' FASCIA SIGNAGE SIZE TBC	[W1]	PAINTED WALL FINISH - MIDHSEEN RAL 080 90 05 - JAPANESE WHITE	[1]	NEW DIGITAL SCREEN & MOUNTING TO BE SUPPLIED BY CLIENT& INSTALLED BY G.C.
[S2]	SUSPENDED INTERNALLY ILLUMINATED 'ASTRID & MIYU' SIGNAGE - TBC	[W2]	PAINTED WALL FINISH - MIDSHEEN RAL 050 80 10 - PALE SIENNA	[2]	PRODUCT DISPLAY 1.0 & WRAP STATION SUPPLIED BY CLIENT & INSTALLED BY G.C. WALL TO BE REINFORCED BY G.C. FOR PRODUCT DISPLAY INSTALLATION.
[S3]	WALL MOUNTED FRET CUT 'FINE JEWELLERY' SIGNAGE - SIZE TBC	[W3]	PAINTED WALL FINISH - MIDSHEEN RAL 040 60 30 - CEDAR RED	[3]	WALL MIRROR TO BE SECURELY MOUNTED ON THE WALL. SUPPLIED BY CLIENT AND INSTALLED BY G.C.
[S4]	WALL MOUNTED INTERNALLY ILLUMINATED 'ASTRID & MIYU' SIGNAGE - SIZE TBC	[W4]	TILED WALL FINISH STACKED TILE - SPEC TBC	[4]	CORNER PRODUCT DISPLAY SUPPLIED BY CLIENT & INSTALLED BY G.C.
[S5]	FAUX NEON SUSPENDED ILLUMINATED SERVICES SIGN 2325MM AFFL	[W5]	TILED WALL FINISH STACKED TILE - SPEC TBC	[5]	PRODUCT DISPLAY 1.3 SUPPLIED BY CLIENT AND INSTALLED BY G.C.
[A1]	A&M BRAND VALUES ARTWORK DESIGN & SIZE TBC	[W6]	TILED WALL FINISH SPEC TBC	[6]	PIERCING TABLE SUPPLIED BY CLIENT AND INSTALLED BY G.C.
[A2]	A&M GALLERY WALL ARTWORK DESIGN & SIZE TBC	[C1]	PAINTED CEILING FINISH - MIDHSEEN RAL 080 90 05 - JAPANESE WHITE	[7]	NEW PRODUCT DISPLAY AND SHELVES AS PER JOINERY DETAILS. SUPPLIED BY CLIENT AND INSTALLED BY G.C.
[A3]	WALL LIGHTS - HEIGHT TBC	[F1]	HERRINGBONE FLOORING: DIRECT WOOD FLOORING - OAK	[8]	PIERCING DISPLAY 1.2 SUPPLIED BY CLIENT AND INSTALLED BY G.C.
				[9]	WELDING AREA (TABLE & CHAIRS) SUPPLIED BY CLIENT & INSTALLED BY G.C.
				[10]	WALL TO BE OVERCLAD WITH TILES BY G.C. TILE SPEC TBC BY CLIENT
				[11]	EXISTING CEILING DUCT TO BE RETAINED, PROTECTED DURING ALL WORKS BY G.C. THE DUCT IS TO BE PAINTED THE SAME COLOR AS THE CEILING BY G.C.

- NOTE:
1. VERIFY MEASUREMENTS W/ CORRESPONDING CONSTRUCTED OR EXISTING CONDITIONS PRIOR TO PROCEEDING WITH THE WORK, & NOTIFY THE ARCHITECT IMMEDIATELY OF SIGNIFICANT DISCREPANCIES.
 2. PARTITION DIMENSIONS SHOWN ARE TO FACE OF PARTITION FINISH UNLESS SPECIFICALLY NOTED OTHERWISE.
 3. ALL WORK IS TO BE CARRIED OUT PER THE CURRENT IRISH BUILDING REGULATION.
 4. PROVIDE MINERAL WOOL SOUND BATT INSULATION IN TO THE PARTITIONS WALLS ENCLOSING THE W/C.
 5. PROVIDE DOUBLE STUDS, BLOCKING, BRACING AND BACK UP PLATES WHERE REQUIRED TO SUPPORT EQUIPMENT, MISCELLANEOUS ITEMS, I.E., TYPICAL CASEWORK, CABINETS, GRAB BARS, TOILET ACCESSORIES, FIXTURES, SIGNS, HAND RAILINGS, ETC.
 6. PROVIDE HORIZONTAL BRACING AT THE TOP OF WALLS AS NEEDED AT LOW FREE STANDING PARTITIONS.


3 LEGEND

SCALE: NTS

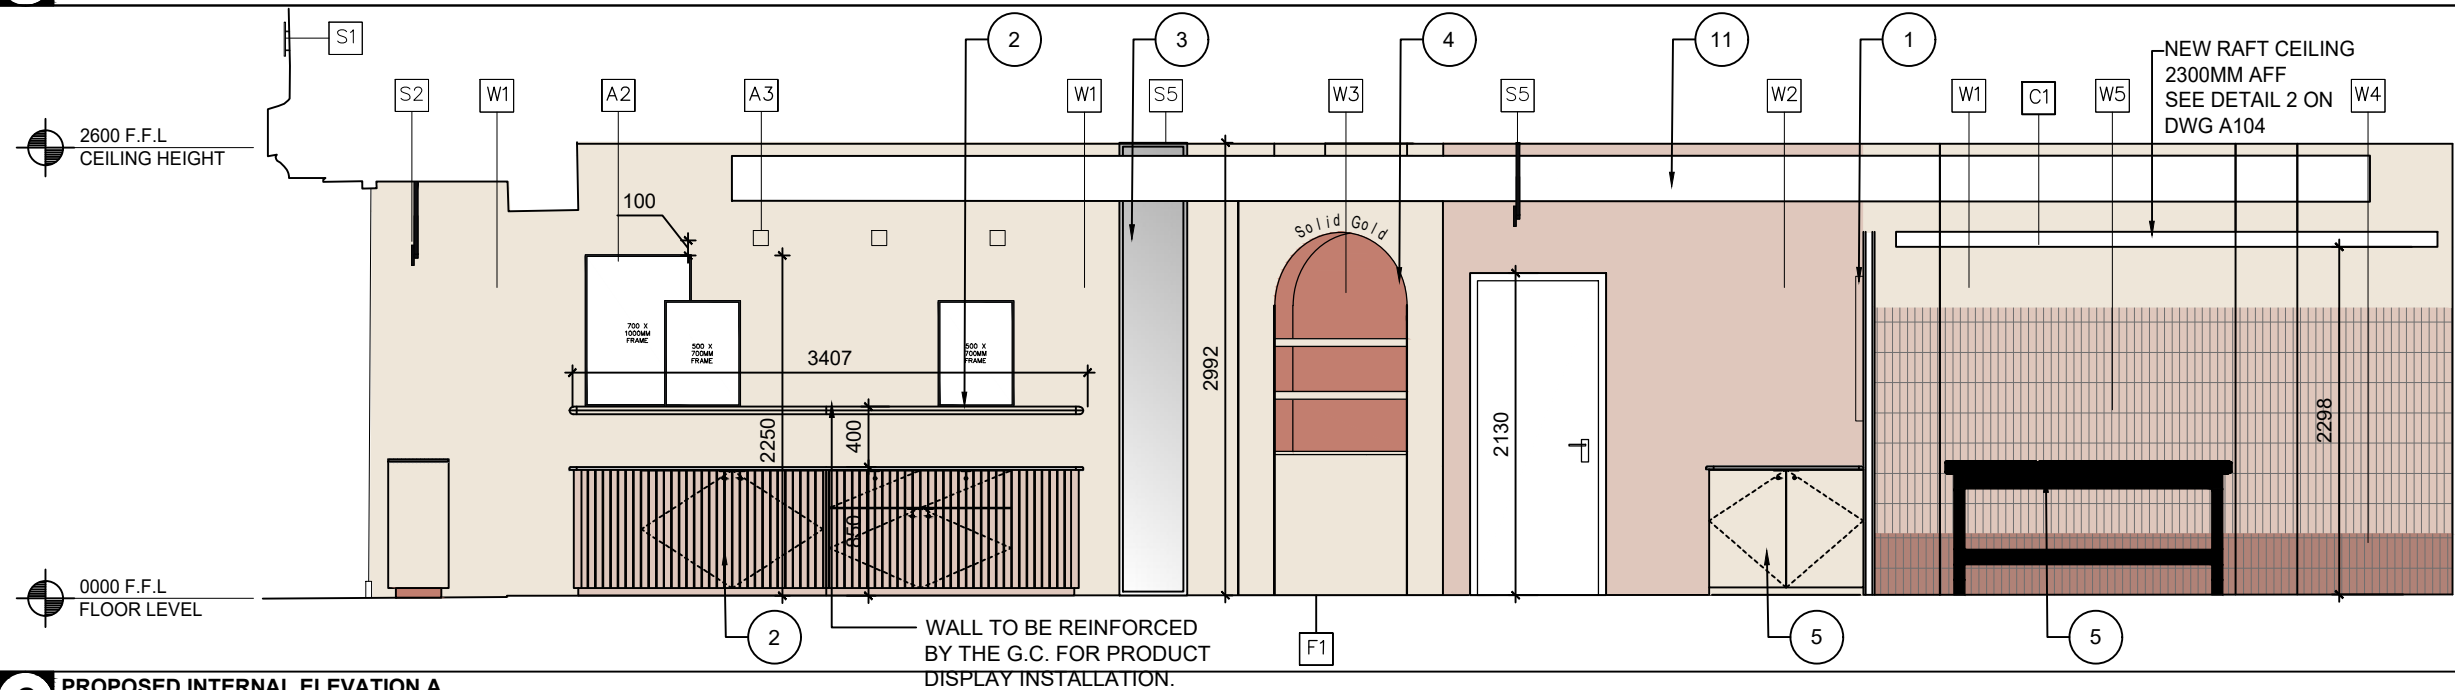

2 PROPOSED INTERNAL ELEVATION A

SCALE: 1:50

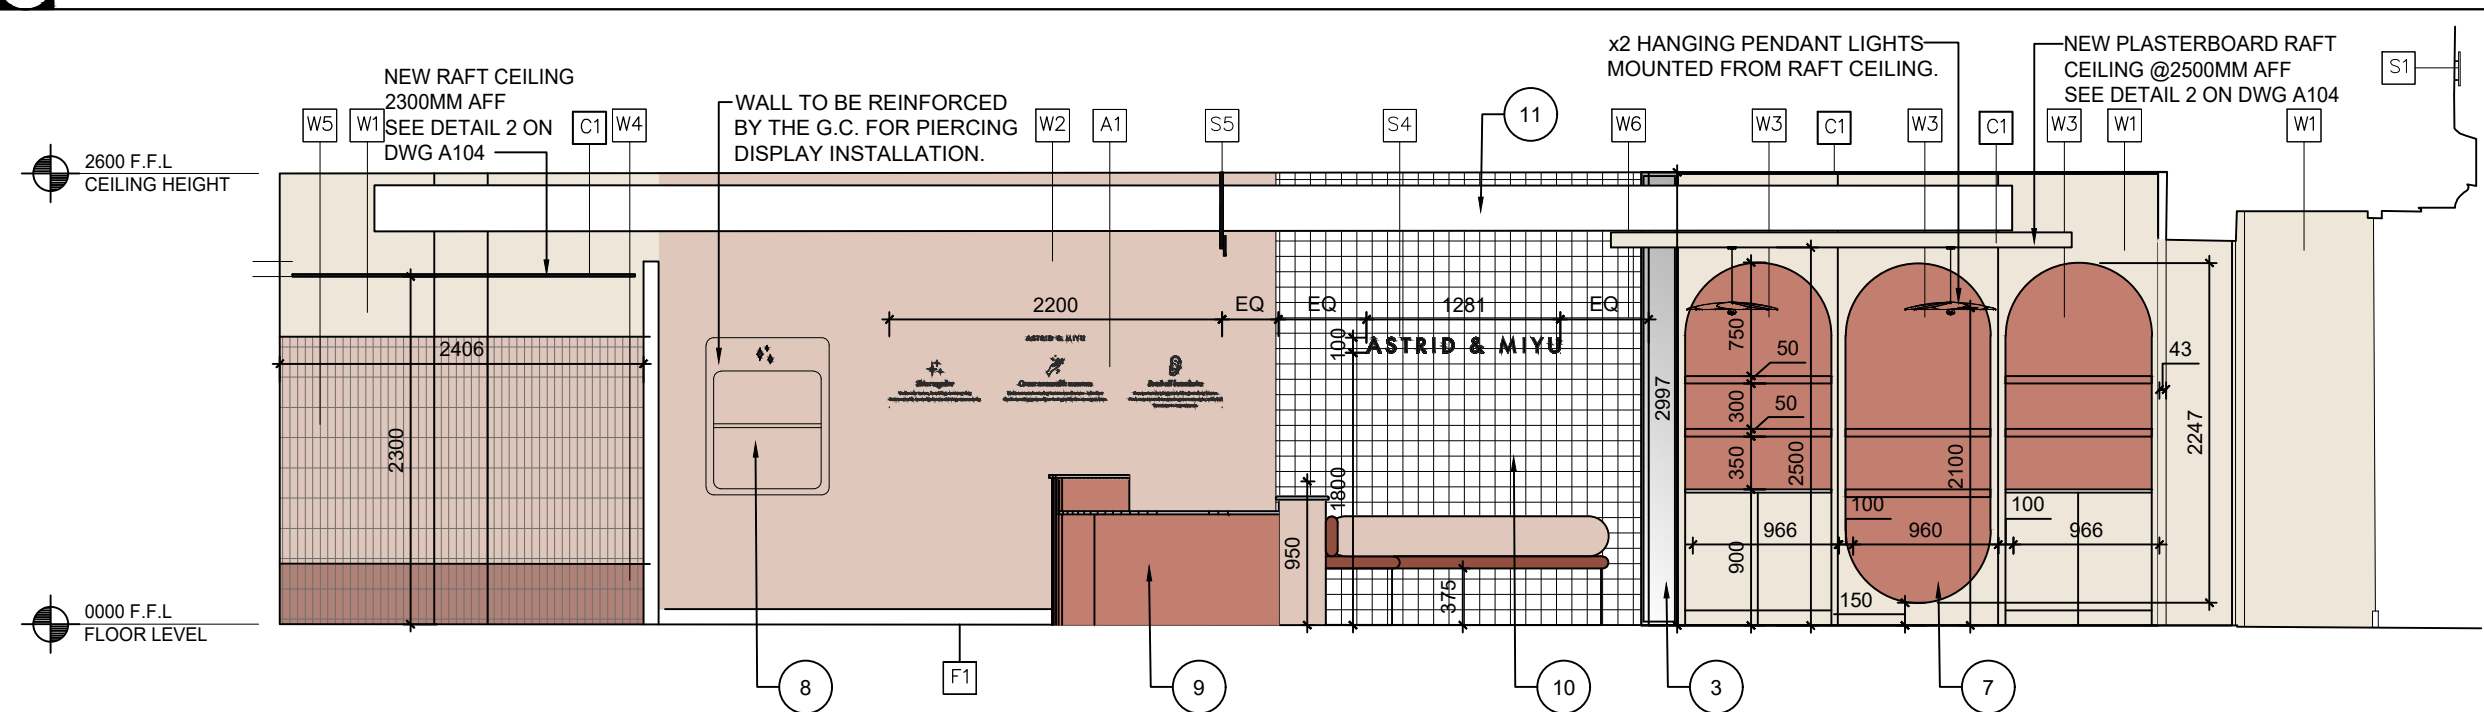

1 PROPOSED INTERNAL ELEVATION B

SCALE: 1:50

ASTRID & MIYU



Design Coordinator
DYNAMIC DESIGN STUDIO
THE NEST, 19-20 YORK ROAD
DÚN LAOGHAIRE, CO. DUBLIN, IRELAND

Mechanical, Electrical, Plumbing

Revisions	
REV 0 - CONSTRUCTION PROGRESS ISSUE	09 DECEMBER 2024
REV 1 - CONSTRUCTION PROGRESS ISSUE	13 DECEMBER 2024

KEY PLAN

Client Specific Drawing Designation

A103

Project

18 Market Street,
Manchester

Drawing Title

INTERNAL ELEVATIONS - SHEET 1

Scale 1=50

Seal & Signature

Drawing Date DEC / 24

Project No. 24061

Drawn By

Checked By

Drawing No.

NAME
REG NO

A-103.1