


FLOOR BEAM DETAIL

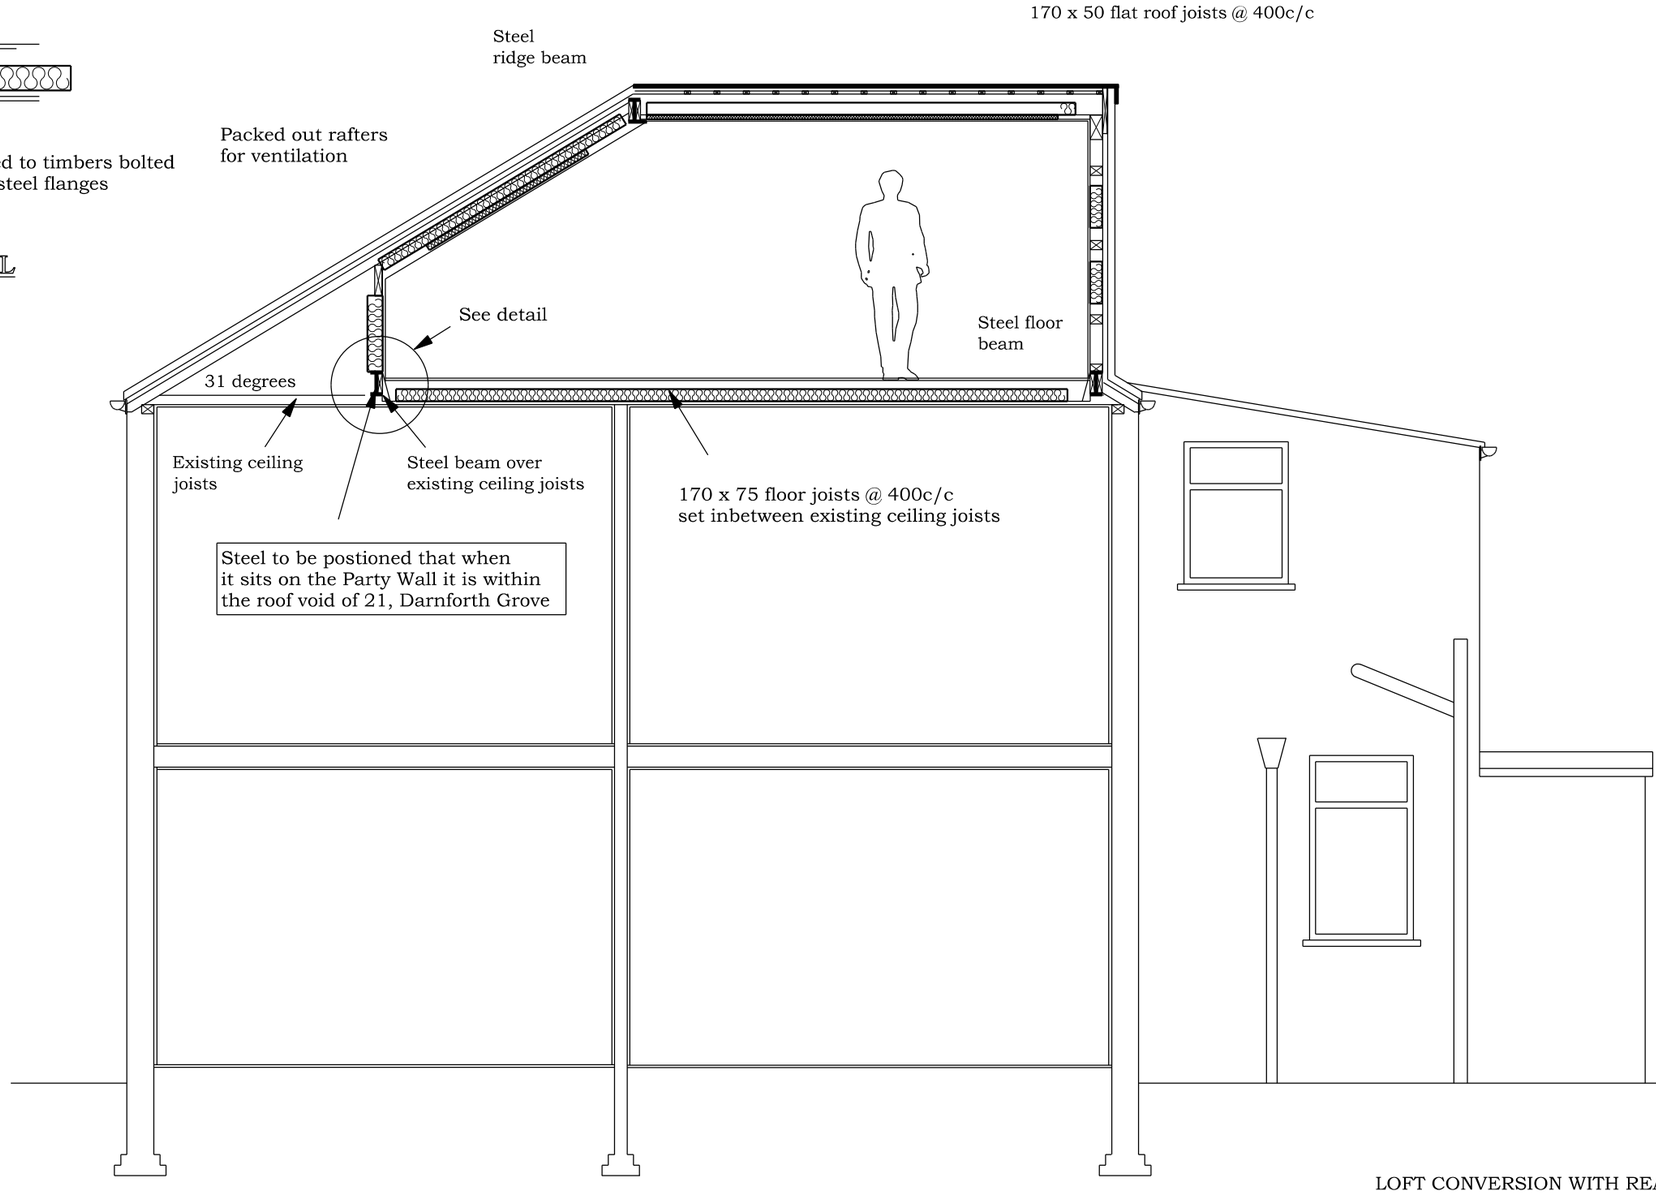

SECTION B - B

LOFT CONVERSION WITH REAR DORMER CONSTRUCTION

for

Mr. D. HUGHES & Ms. O. GLASSER,

at

23, DANFORTH GROVE,

LEVENSHULME,

M19 2TD

Scale 1:50 @ A3

Date NOVEMBER 2024

Drawing Number 2270/3