


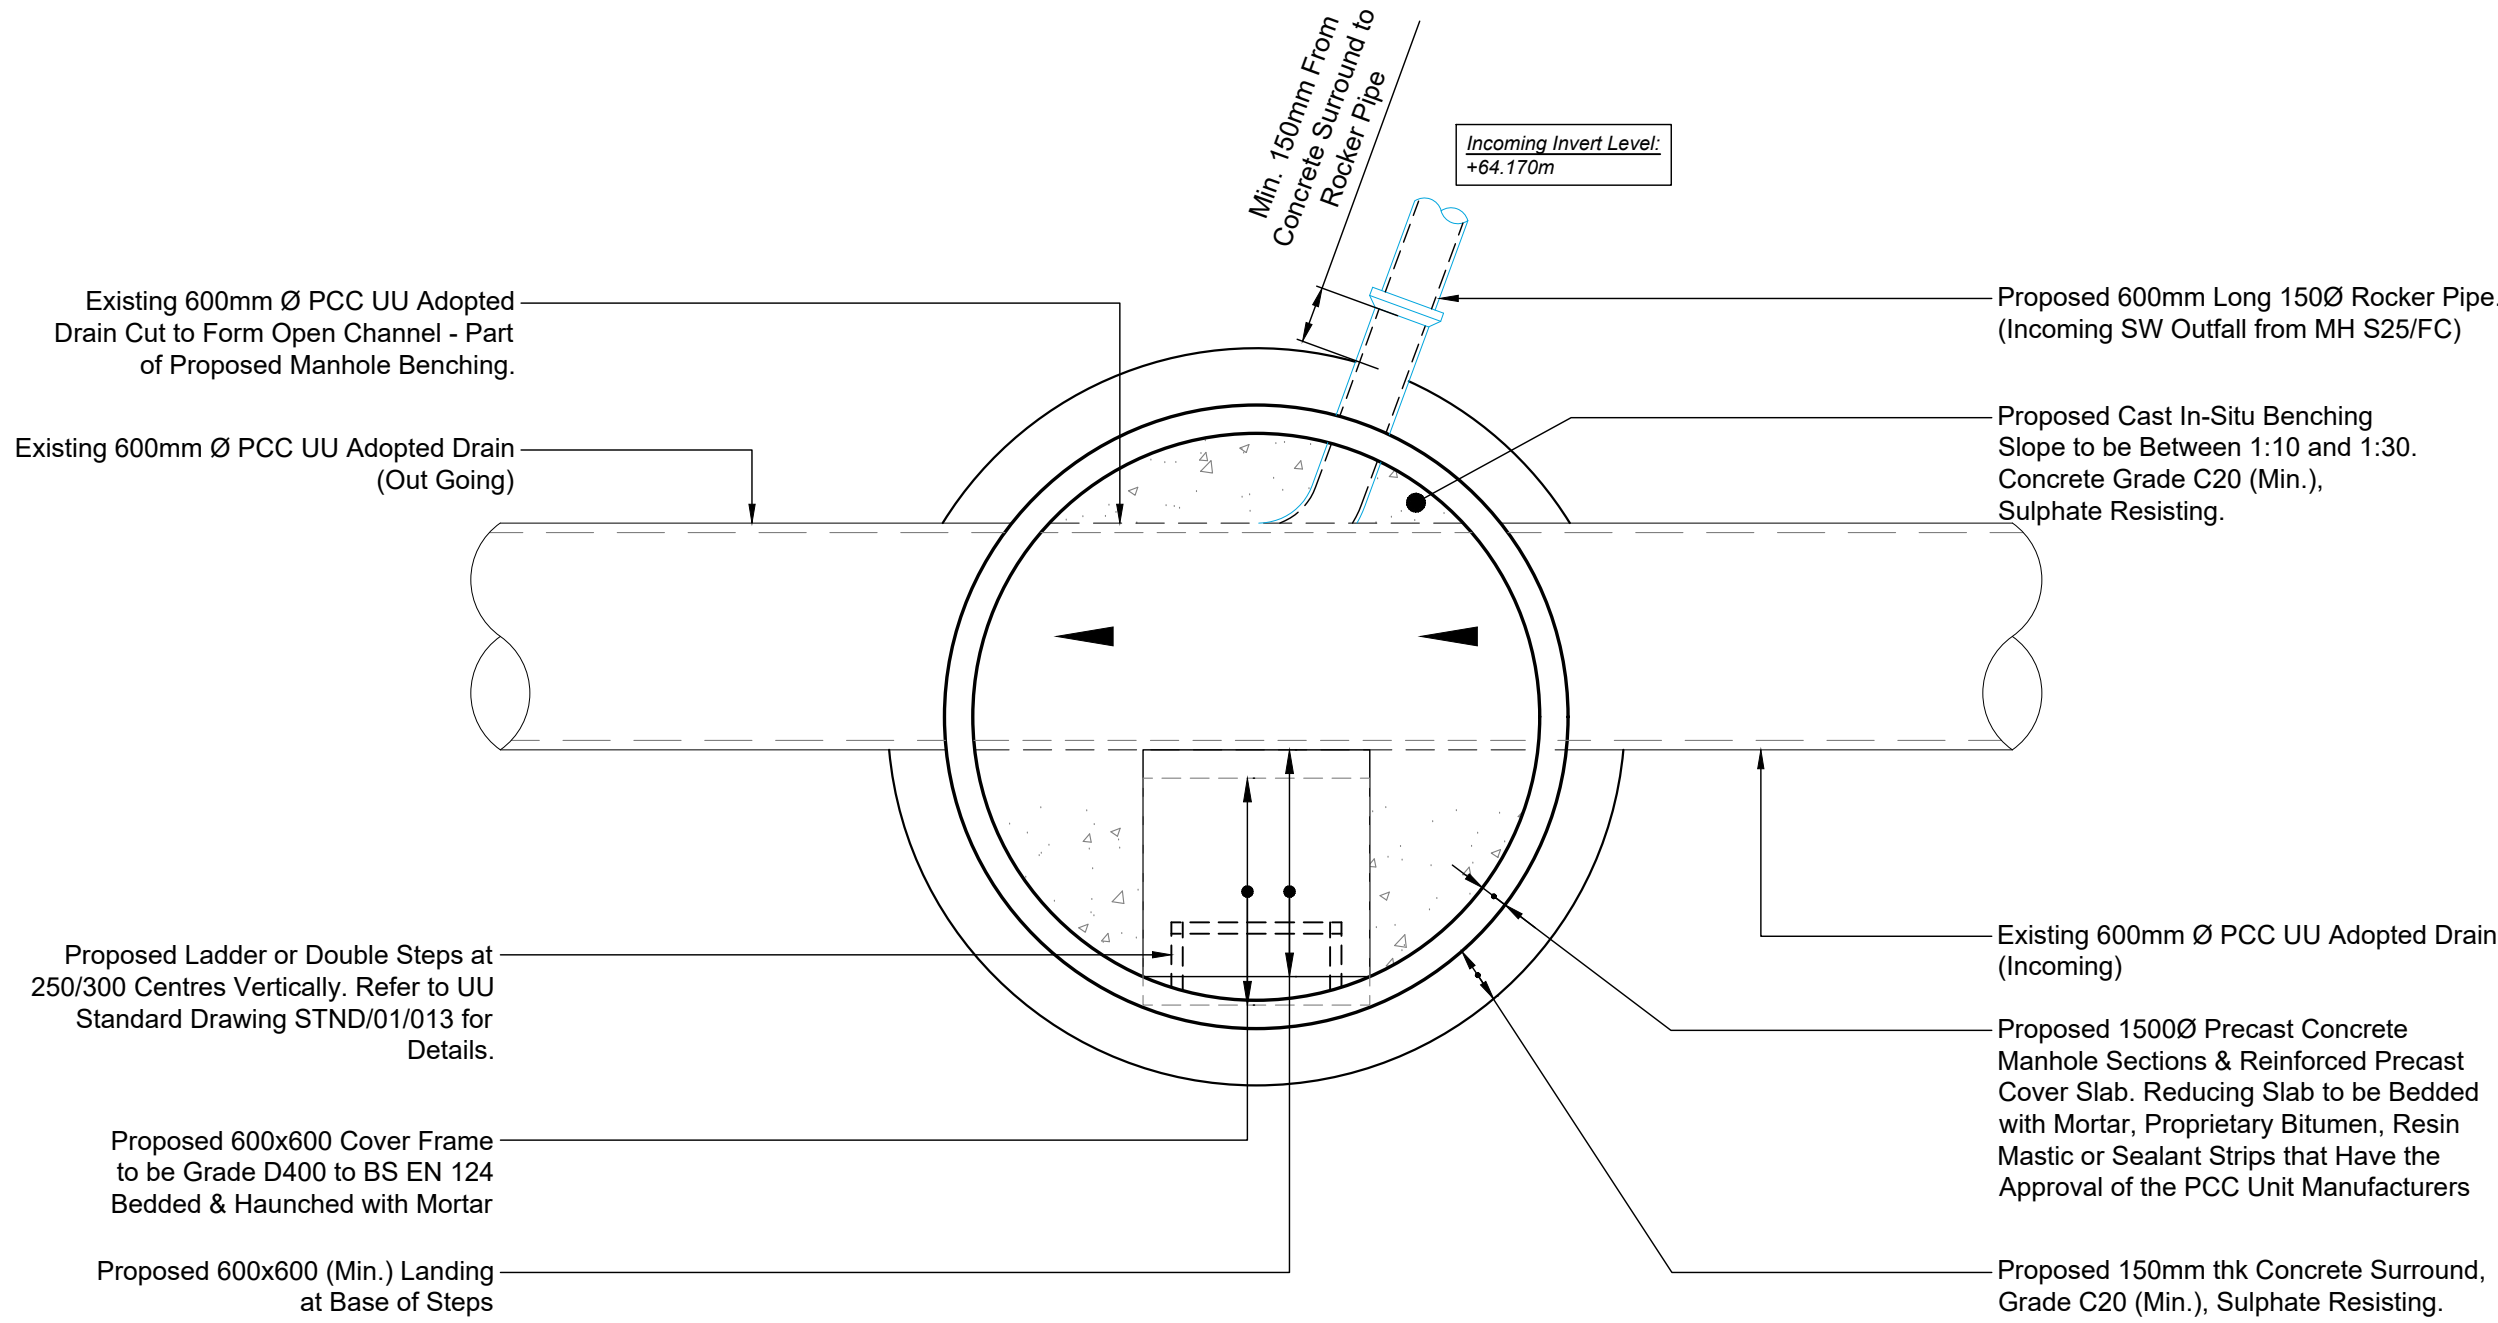

Proposed Manhole S26 - Plan View

Scale 1:20

Manhole No:	Cover Level:	Primary Run Pipe Inverts:	Primary Run Pipe Diameter:	Manhole Size:	Manhole Type:	Manhole Cover:
MH - S26	+65.560m	+63.870m (in)	600Ø (in)	1500Ø	Type B	600x600 D400
	Depth to Soffit:					
	+1.090m	+63.870m (Out)	600Ø (Out)			

notes :

- IF THIS DRAWING HAS BEEN RECEIVED ELECTRONICALLY IT IS THE RECIPIENT'S RESPONSIBILITY TO PRINT THE DOCUMENT TO THE CORRECT SCALE
- ALL DIMENSIONS ARE IN MILLIMETRES UNLESS STATED OTHERWISE. IT IS RECOMMENDED THAT INFORMATION IS NOT SCALED OFF THIS DRAWING
- THIS DRAWING SHOULD BE READ IN CONJUNCTION WITH ALL OTHER RELEVANT DRAWINGS AND SPECIFICATIONS
- ANY DISCREPANCIES NOTED ON SITE ARE TO BE REPORTED TO THE ENGINEER IMMEDIATELY.

P1	Preliminary Issue	JF	18.11.24
----	-------------------	----	----------

rev	amendments	by	date
-----	------------	----	------



Client:	Watson Construction Ltd
Project:	Levenshume Road, Gorton
Title:	Manhole S26 - Proposed Manhole Details

Drawing Status: Preliminary	Date Created: Nov. '24	Drawing Scale: As Shown
--------------------------------	---------------------------	----------------------------

23-2405/ A1 / 207 P1

Project Leader: LS	Drawn By: JF	Initial Review: LS
-----------------------	-----------------	-----------------------

Preliminary Issue - For Discussion Purposes Only