Proposed plan

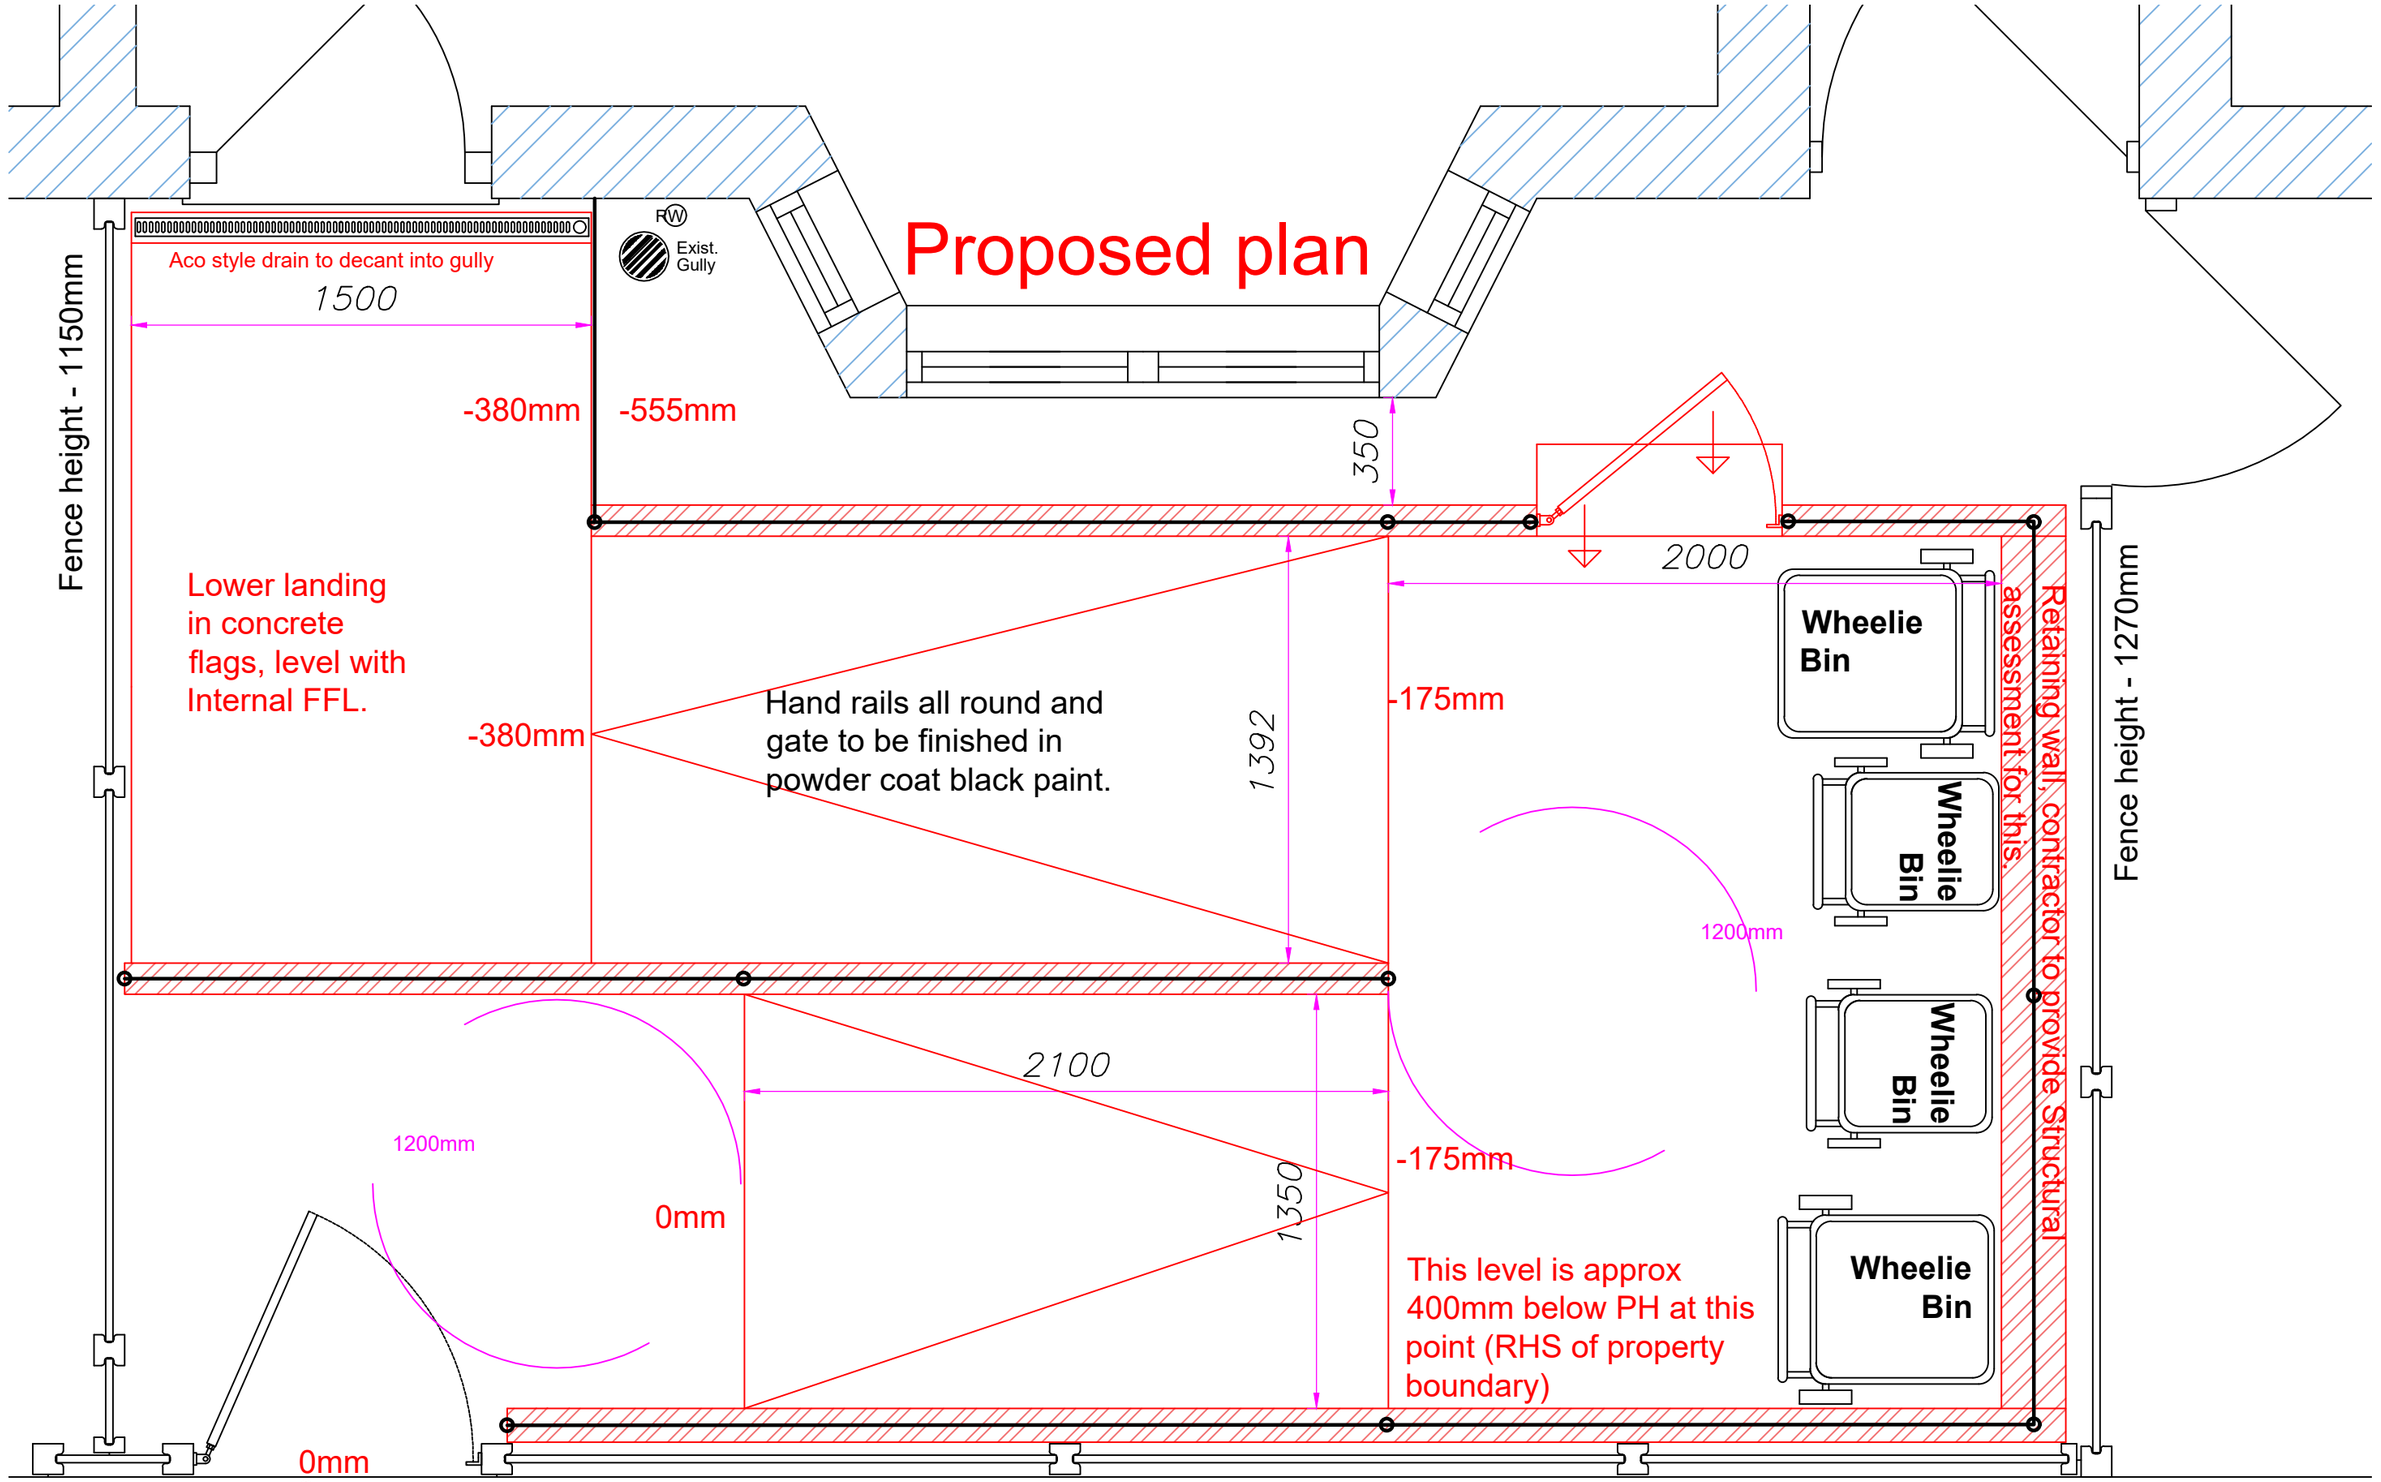

Manchester Equipment & Adaptations Partnership

Manchester Local Care Organisation
Leading local care, improving lives in Manchester, with you

Scale / Paper:	Date:	Revisions / Options						Author	Feasibility - Access
1 : 20 @ A3	09/07/2024	No.	Rev2	Date.	14/08/2024	Sig.	NB	Neil Brickles - Technical Officer Manchester City Council - MEAP Philips Park Road Beswick. Manchester. M11 3FU neil.brickles@manchester.gov.uk 0161 277 1704 / 07903 244482	Mrs Cecelia Graham 61 Sidney Road Harpurhey Manchester, M9 8AT
			Planning		17/09/2024		NB		