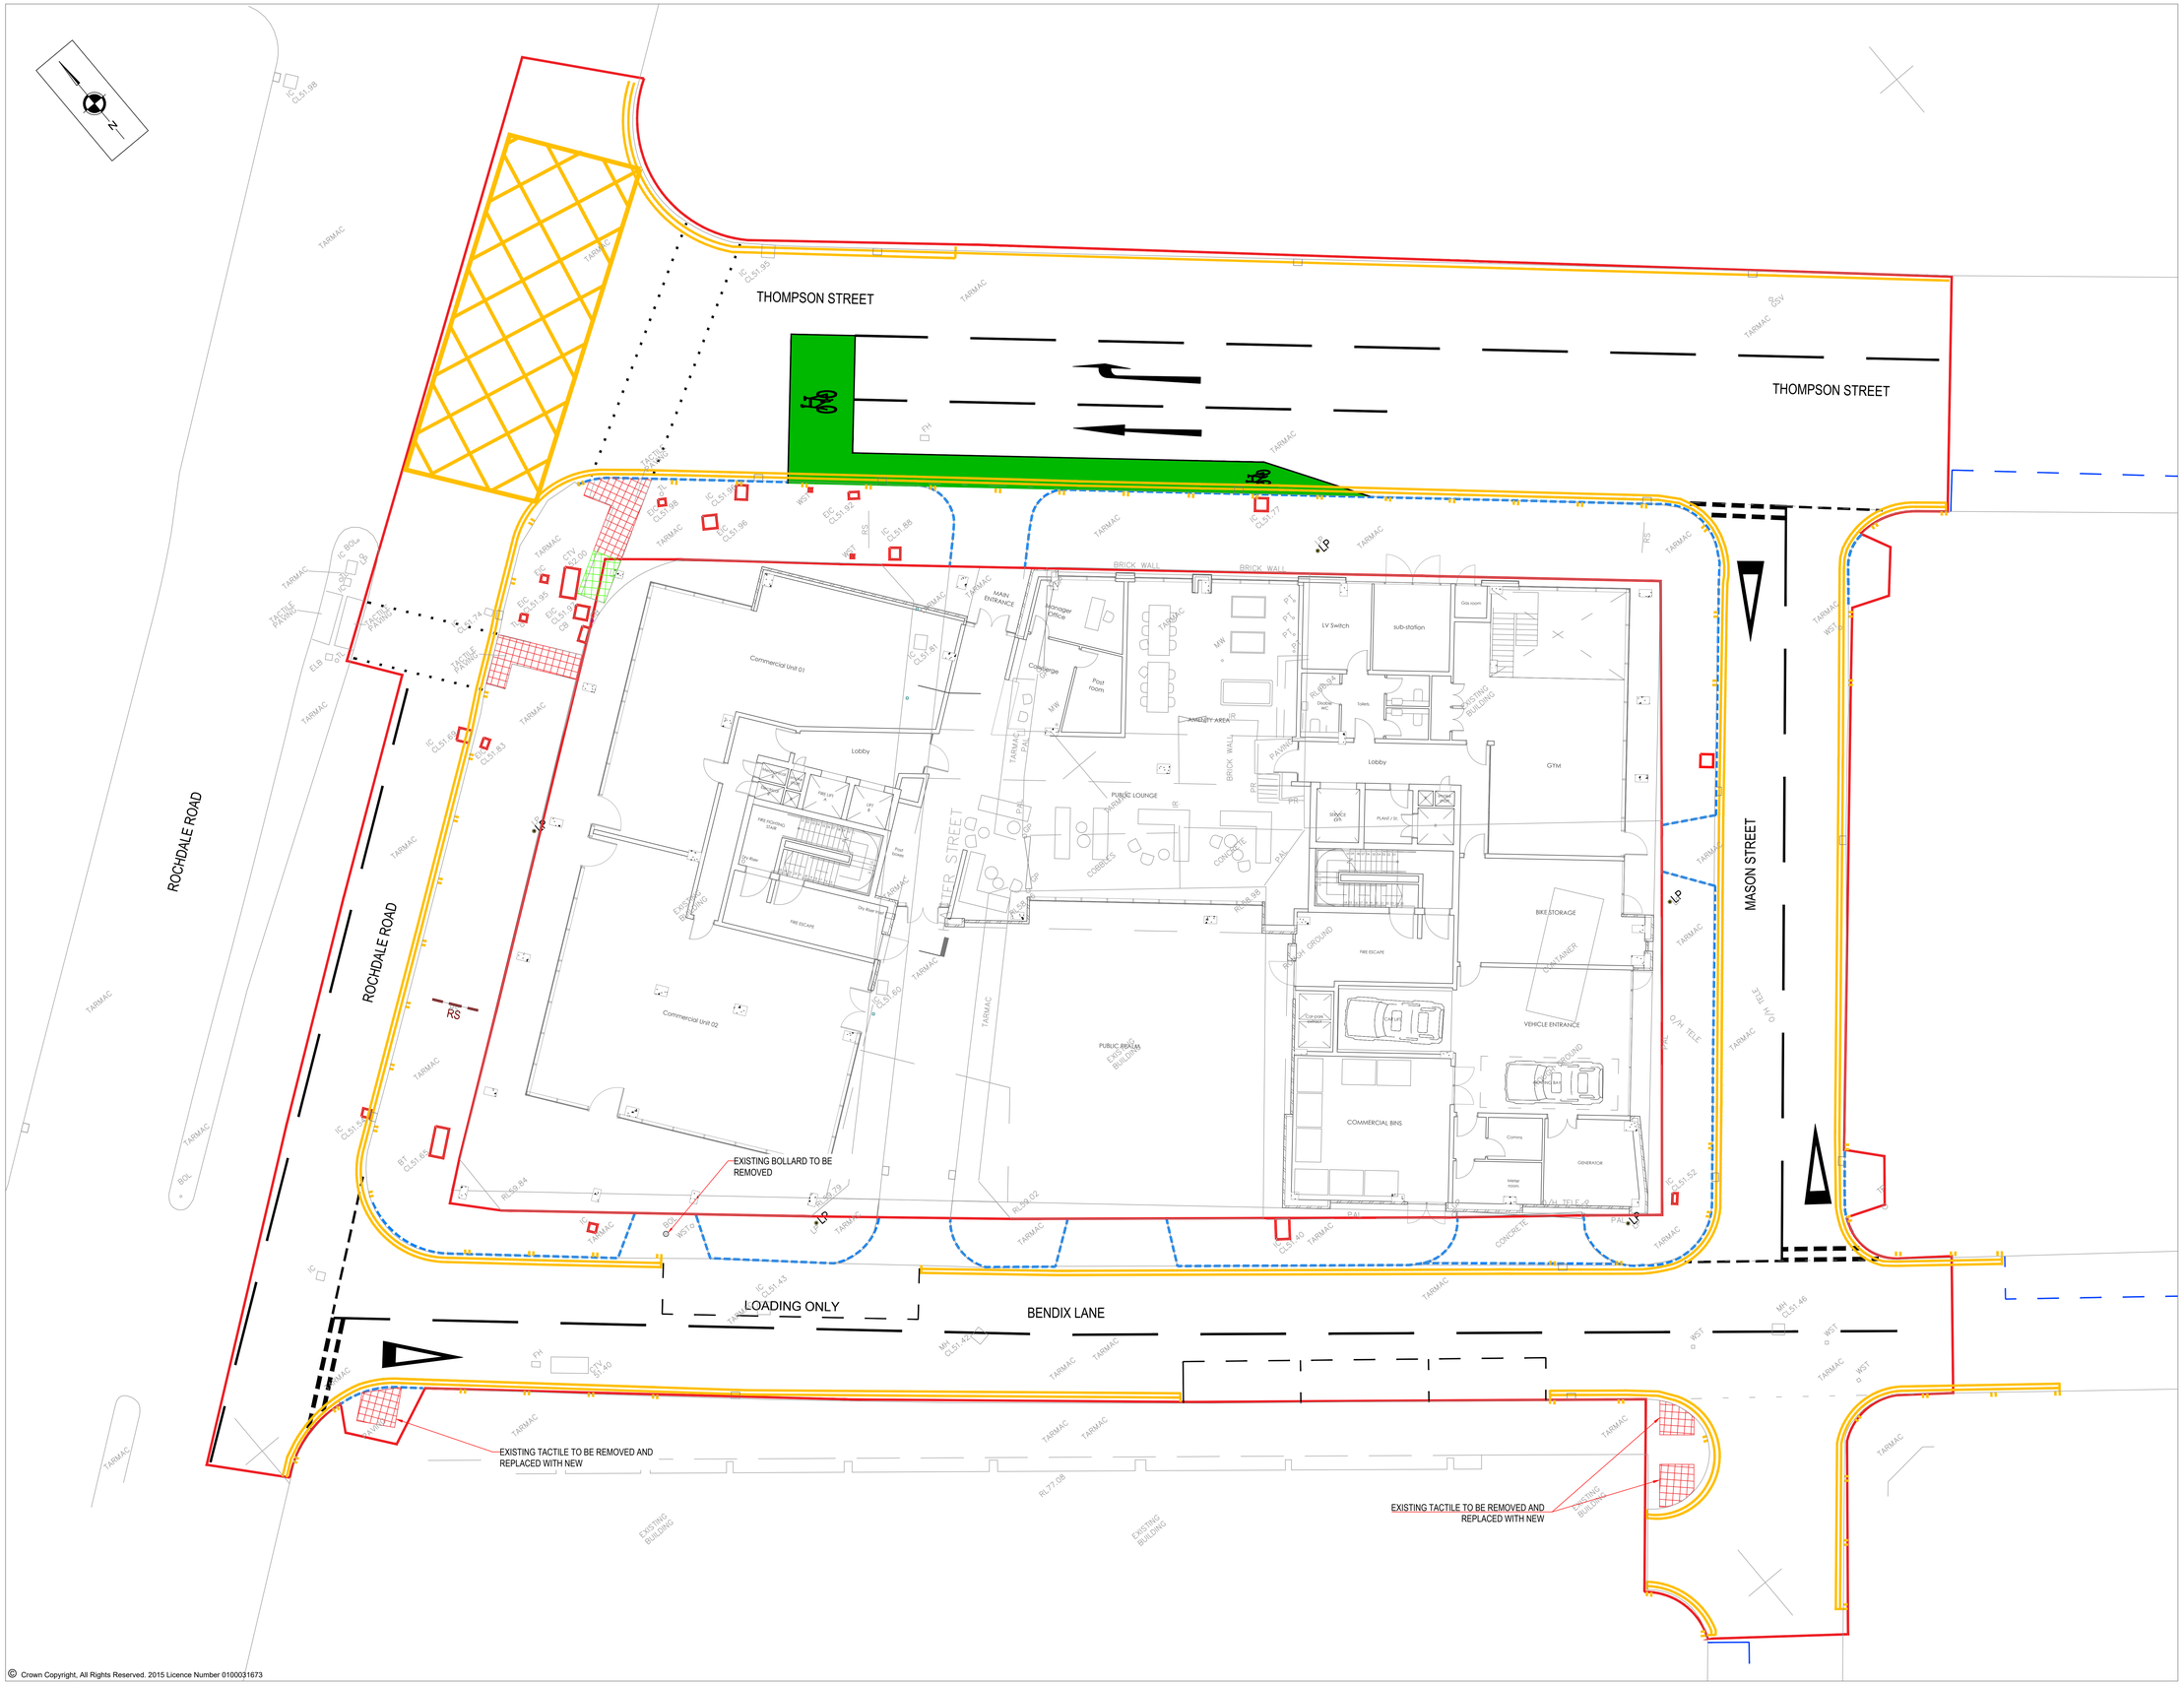

© Crown Copyright, All Rights Reserved. 2015 Licence Number 0100031673

NOTES

1. ALL DISCREPANCIES ON THIS DRAWING ARE TO BE BROUGHT TO THE ATTENTION OF SCP.
2. DRAWINGS ARE IN METRES UNLESS OTHERWISE STATED.
3. ALL DIMENSIONS ARE TO BE CHECKED BEFORE COMMENCEMENT OF WORK ON SITE.
4. TRAFFIC MANAGEMENT IS TO BE ORGANISED BY THE CONTRACTOR.
5. ALL ROAD MARKINGS WITHIN AREA OF GENERAL SITE CLEARANCE ARE TO BE REMOVED BY HYDRO-BLASTING OR OTHER NON INVASIVE METHOD WHICH CAUSES NO DETRIMENT TO THE CARRIAGEWAY SURFACE COURSE.

KEY

- EXTENTS OF S278 BOUNDARY
- EXISTING TACTILE PAVING TO BE RETAINED AND ANY DAMAGED TACTILES TO BE REPLACED WITH NEW
- PART OF EXISTING TACTILE PAVING TO BE REMOVED AND REPLACED WITH FULL FOOTWAY CONSTRUCTION
- KERBS TO BE TAKEN UP TO TIP
- IRONWORKS AND CHAMBER COVERS TO BE RETAINED AND RELEVELLED WHERE REQUIRED.
- LP — LIGHTING COLUMN TO BE RETAINED.
- RS — ROAD SIGN TO BE RELOCATED

REVISIONS

REV	DESCRIPTION	DATE	BY
-	ISSUED FOR INFORMATION	07.07.22	JC

S|C|P
Transportation Planning : Infrastructure Design
Riverside Studio, 32 The Calls, Leeds, LS2 7EW. Tel 0113 887 3323
www.scptransport.co.uk, Email info@scptransport.co.uk

Client Name: BEECH DESIGN AND BUILD

Project Title: ANCOATS GARDENS, MANCHESTER

Drawing Title: SITE CLEARANCE

Date:	07.07.2022	Drawn By:	JC
Scale:	1:100 @ A0	Checked:	SC
Status:	DESIGN	Approved:	APPROVED
Drawing No:	SCP-220429-0200-001	Rev:	-

© This drawing is the property of SCP and should not be copied, used or its contents divulged without prior written consent