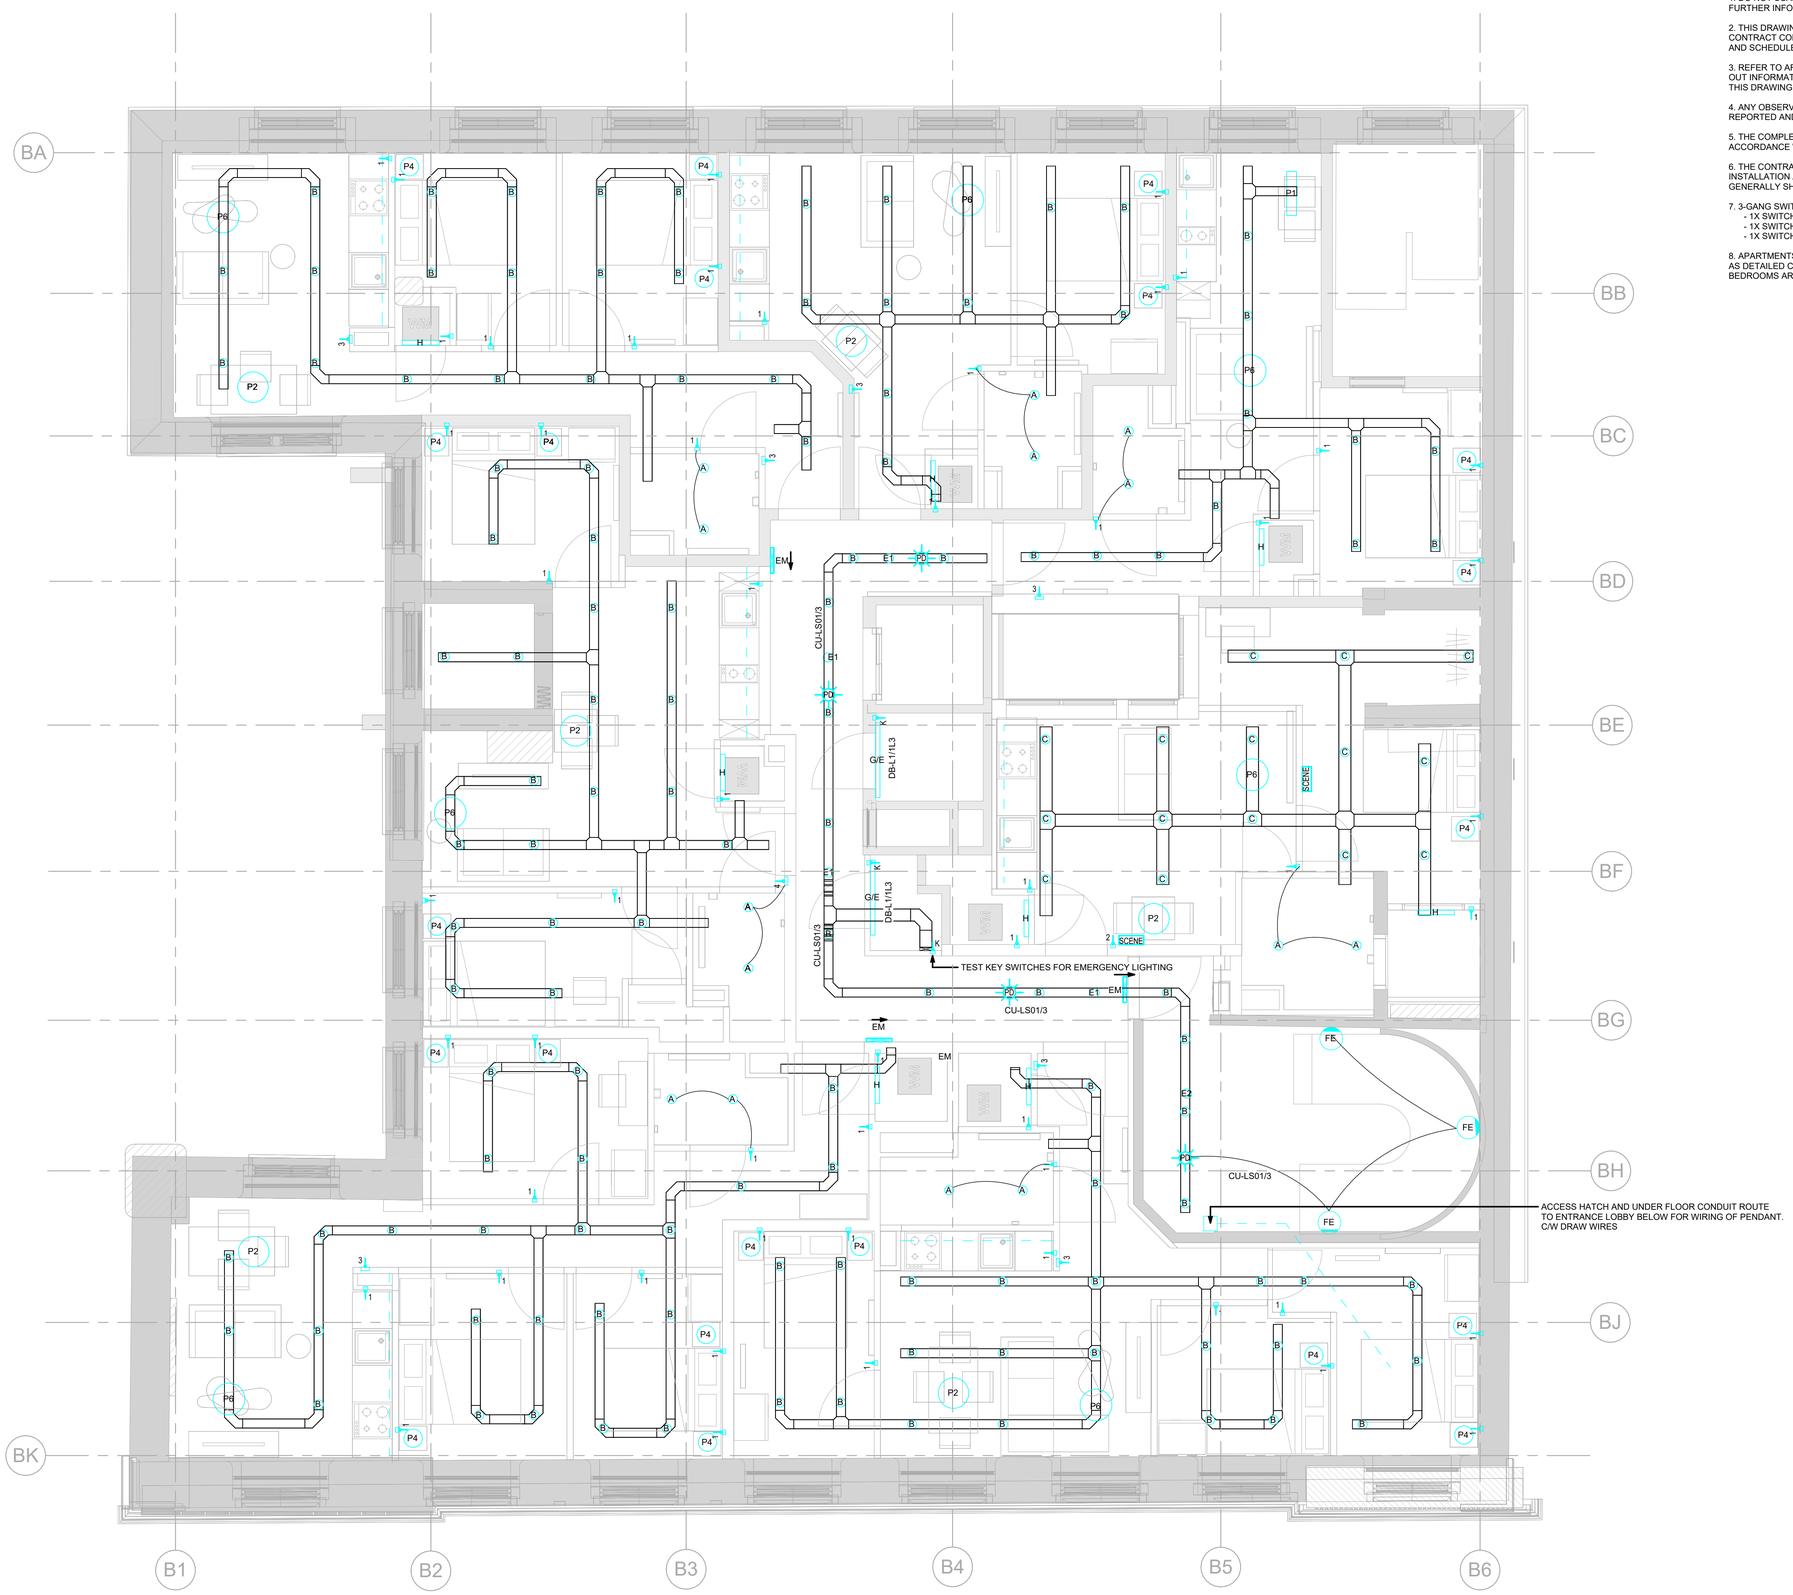

1 630-ZZ-01-01-LIGHTING
1 : 50

NOTES

1. DO NOT SCALE FROM THIS DRAWING, IF IN DOUBT REQUEST FURTHER INFORMATION.

2. THIS DRAWING SHALL BE READ IN CONJUNCTION WITH THE MAIN CONTRACT CONDITIONS, THE BUILDING SERVICES SPECIFICATION AND SCHEDULES, THE ARCHITECT'S DRAWINGS.

3. REFER TO ARCHITECTS DRAWINGS FOR DETAILS OF ALL SETTING OUT INFORMATION. NO DIMENSIONS SHALL BE MEASURED FROM THIS DRAWING.

4. ANY OBSERVED DESCREPANCY WITH THIS DRAWING MUST BE REPORTED AND CLARIFICATION SOUGHT.

5. THE COMPLETE ELECTRICAL INSTALLATION SHALL BE IN ACCORDANCE WITH BS 7671, BS 5266, BS EN 12464.

6. THE CONTRACTOR SHALL ALLOW FOR THE SUPPLY, INSTALLATION AND COMMISSIONING OF ALL SYSTEMS AS GENERALLY SHOWN.

7. 3-GANG SWITCH IN KITCHEN/LIVING ROOMS WIRED AS:
- 1X SWITCH - DOWNLIGHTS
- 1X SWITCH - PENDANT P2
- 1X SWITCH - PENDANT P6

8. APARTMENTS ADJACENT TO LIGHTWELL TO HAVE SCENE PLATE AS DETAILED CONTROLLING 'C' LUMINAIRES WITHIN KLD AND BEDROOMS AREAS.

LEGEND

A	Recessed GU10, IP65-rated, die-cast bathroom downlight as manufactured by Ansell - 6W, 580 lumens. Luminaire code: ABD/W
B	Surface mounted downlight as manufactured by SLV Triledo CL, black - 6W, 580 lumens. Luminaire code: QPAR51 mounted at 2.1m minumum
C	Surface mounted luminaire as manufactured by 299 Lighting - Moy, black finish, multi-faceted 60 degree reflector, 8w, 1075lm, tunable white with Casambi Controls mounted at 2.1m minumum
EM	Emergency Exit Luminaire. Arrow denotes direction
E1	Emergency luminaire for escape routes only as Ansell Merlin - 5W, 248 lumens
E2	Emergency luminaire for communal areas only as Ansell Merlin - 5W, 248 lumens
EX1	Surface mounted luminaire as manufactured by Thorlux lighting - Realta, 8W, 1320lm, Non-dimmable. ERL19071
EX2	Sleek Surface mounted bulkhead luminaire as manufactured by Ansell - 8W, 960 lumens
F	Disco Evo Wall mounted luminaire as manufactured by Ansell - 16W, 2300 lumens
FE	As reference F c/w 3hr integral emergency
G	Surface mounted luminaire as manufactured by Ansell - 1200mm, 32W, 5266 lumens. Luminaire code: ATLEVO4
GE	As reference G c/w 3hr integral emergency
H	Surface mounted linear luminaire as manufactured by Ansell lighting - Thunder Eco, 19W, 2100lm
P1	Pendant as Eglo Palmorla - 10W, 705 lumens
P2	Pendant as Eglo Romazzina - 10W, 705 lumens
P4	7-inch Brooklyn cone pendant as manufactured by Industville - 4W, 350 lumens
P6	Brooklyn Dome Pendant - Brass as manufactured by Industville - 10W, 705 lumens
X	One Way Switch, 'X' Denotes Number Of Gangs
K	Key Switch
PD	360 Ceiling Mounted PIR Presence Detector
SCENE	Casambi Xpress Scene Plate
	HAFELE LED Flexible Strip Light Installed Under Kitchen Cabinets - Luminaire code: Loox LED2043

Date	Description	Rev.	By
28/11/2024	Revised Based on Updated Arch Model	P03	MS/UR
28/06/2024	Amended Inline with Client Comments	P02	MS
14/06/2024	Issued for Tender	P01	MS

Revision Description

hulley & kirkwood consulting engineers

Manchester Office

2 Commercial Street
Castlefield
Manchester
M15 4RQ

T: 0161 832 2030
E: hk.manchester@hulley.co.uk

...Making Buildings Work

Project:
Piccadilly Warehouse, Bloom Street

Drawing Title:
LIGHTING LAYOUT LEVEL 1

ISO 19650 Drawing Number:
24006-HAK-BS-01-DR-E-63001

Project	Originator	Functional Breakdown	Spatial Breakdown	Form	Discipline	ServiceNumber

Scale:	1 : 50	**Creation Date:**	10/05/2024
Revision:	P03	**Rev Date:**	28/11/2024
Drawn By:	W.Slater	**Checked By:**	D.Farrimond
		Approved By:	P.Metcalf
Arch Rev:	24006-HFR-BS-ZZ-M3-A-9801_P3		
Struct Rev:	N/A		

Issue Status:
TENDER

A1

51050