




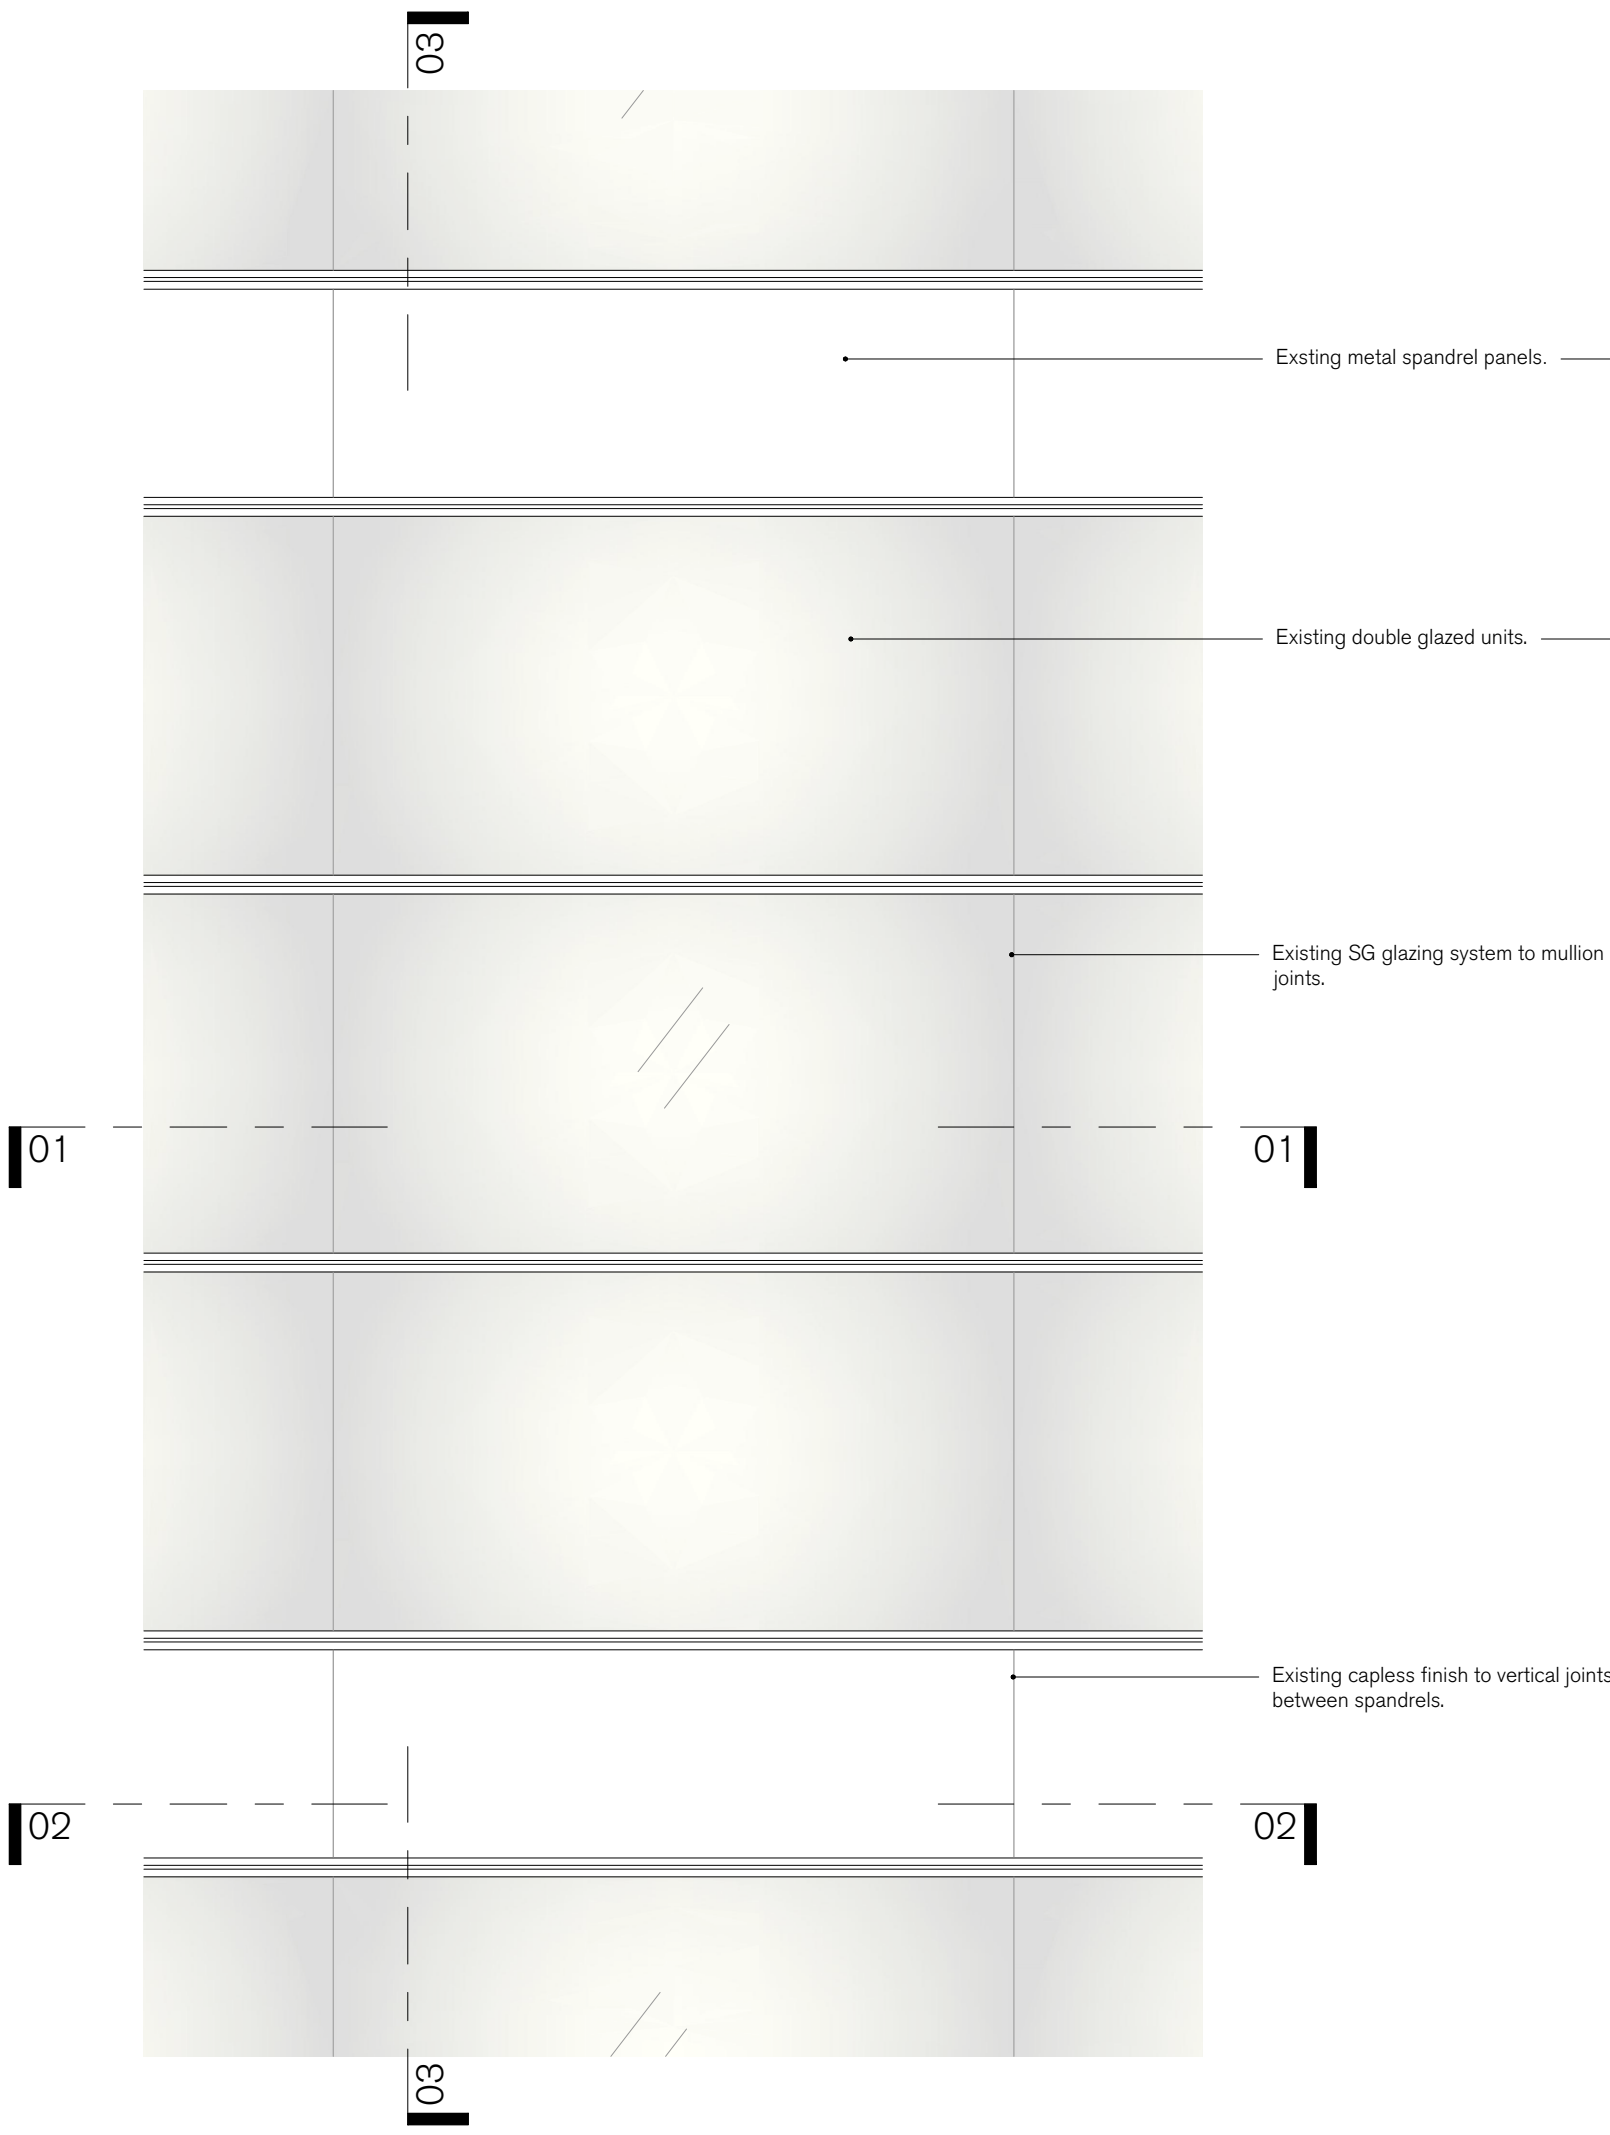


1 EXISTING BAY ELEVATION
1:20

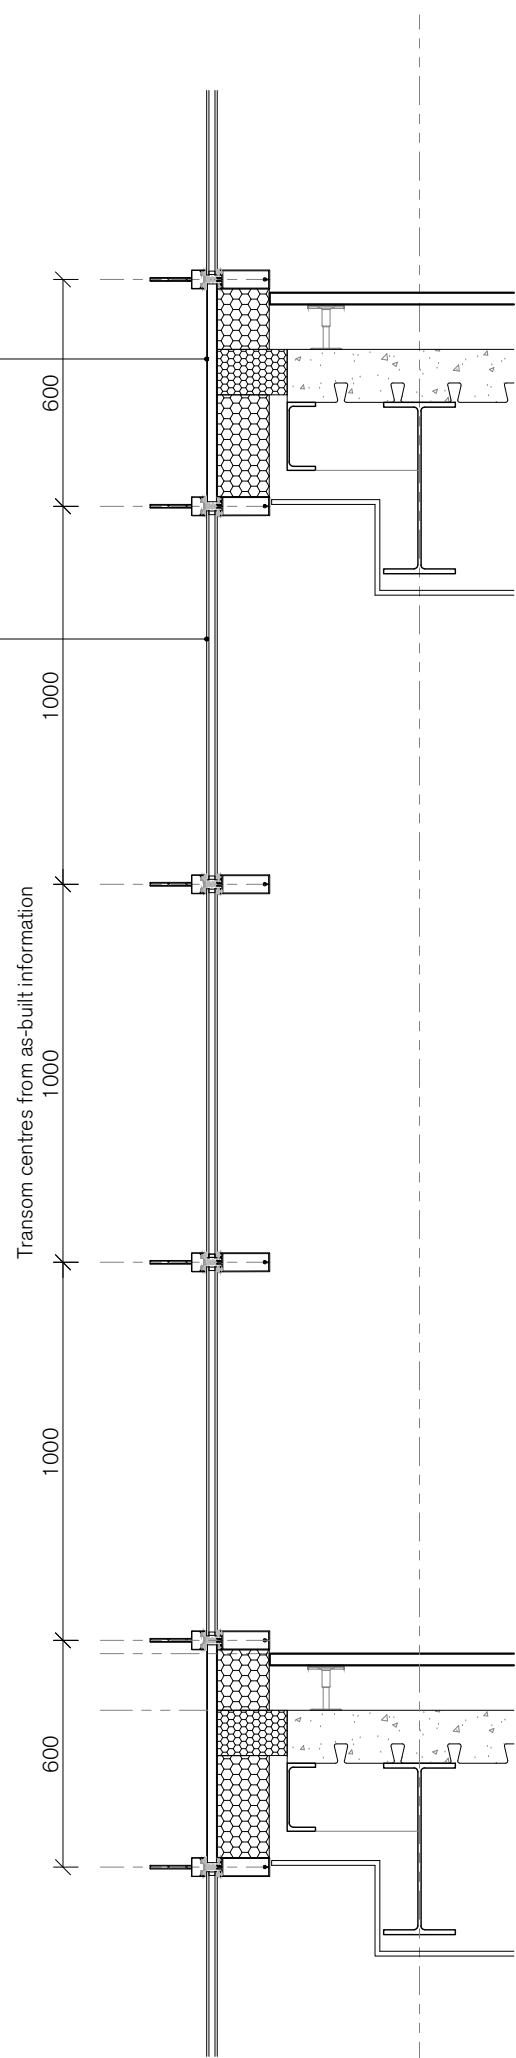

2 EXISTING BAY SECTION 03
1:20

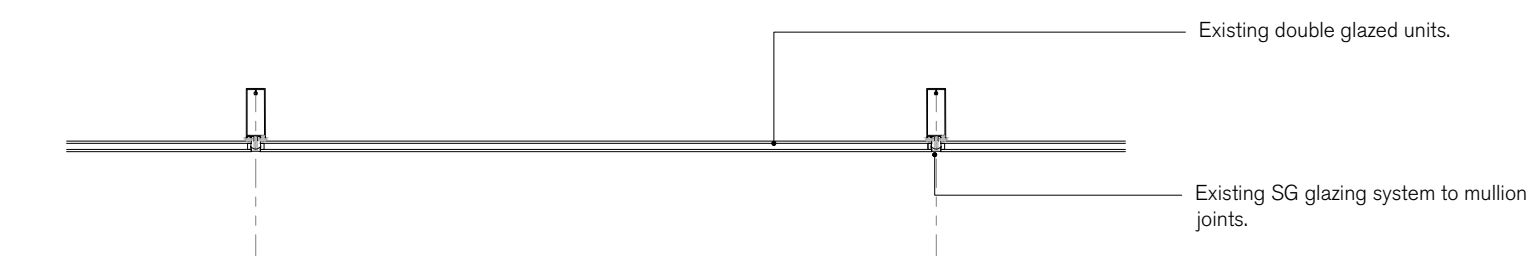

3 EXISTING BAY PLAN 01
1:20

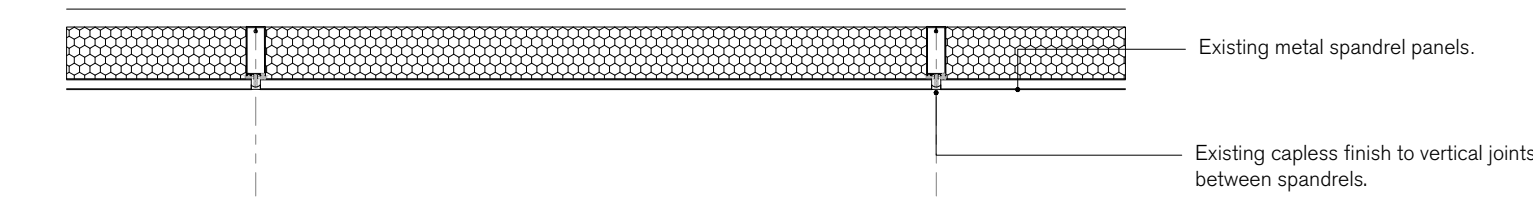

4 EXISTING BAY PLAN 02
1:20

1:20
0 200 400 600 800 1000 2000mm

SPRATLEY & PARTNERS
7 CENTENARY BUSINESS PARK, STATION ROAD, HENLEY-ON-THAMES, OXFORDSHIRE RG9 1DS. 01491 411277
ISSUED ONLY FOR THE PURPOSE INDICATED. THIS DRAWING TO BE READ IN CONJUNCTION WITH ALL CONSULTANTS
INFORMATION. ALL DIMENSIONS TO BE CHECKED ON SITE. DO NOT SCALE. THIS DRAWING IS COPYRIGHT.

REV.	ISSUED	DESCRIPTION	DRAWN	CHECKED
-	-	-	-	-
-	-	-	-	-
-	-	-	-	-

PROJECT	DESCRIPTION	DATE	SCALE AT A1	JOB NO
BAUHAUS MANCHESTER	EXISTING TYPICAL BAY STUDY	OCT '24	1:20	24.066
CLIENT	STATUS	DRAWN	CHECKED	REV
ORCHARD STREET INVESTMENT MANAGEMENT	PLANNING	CW	DRC	-

DRAWING NO
PL.015

S
& P