
Site Location Plan 1:1000

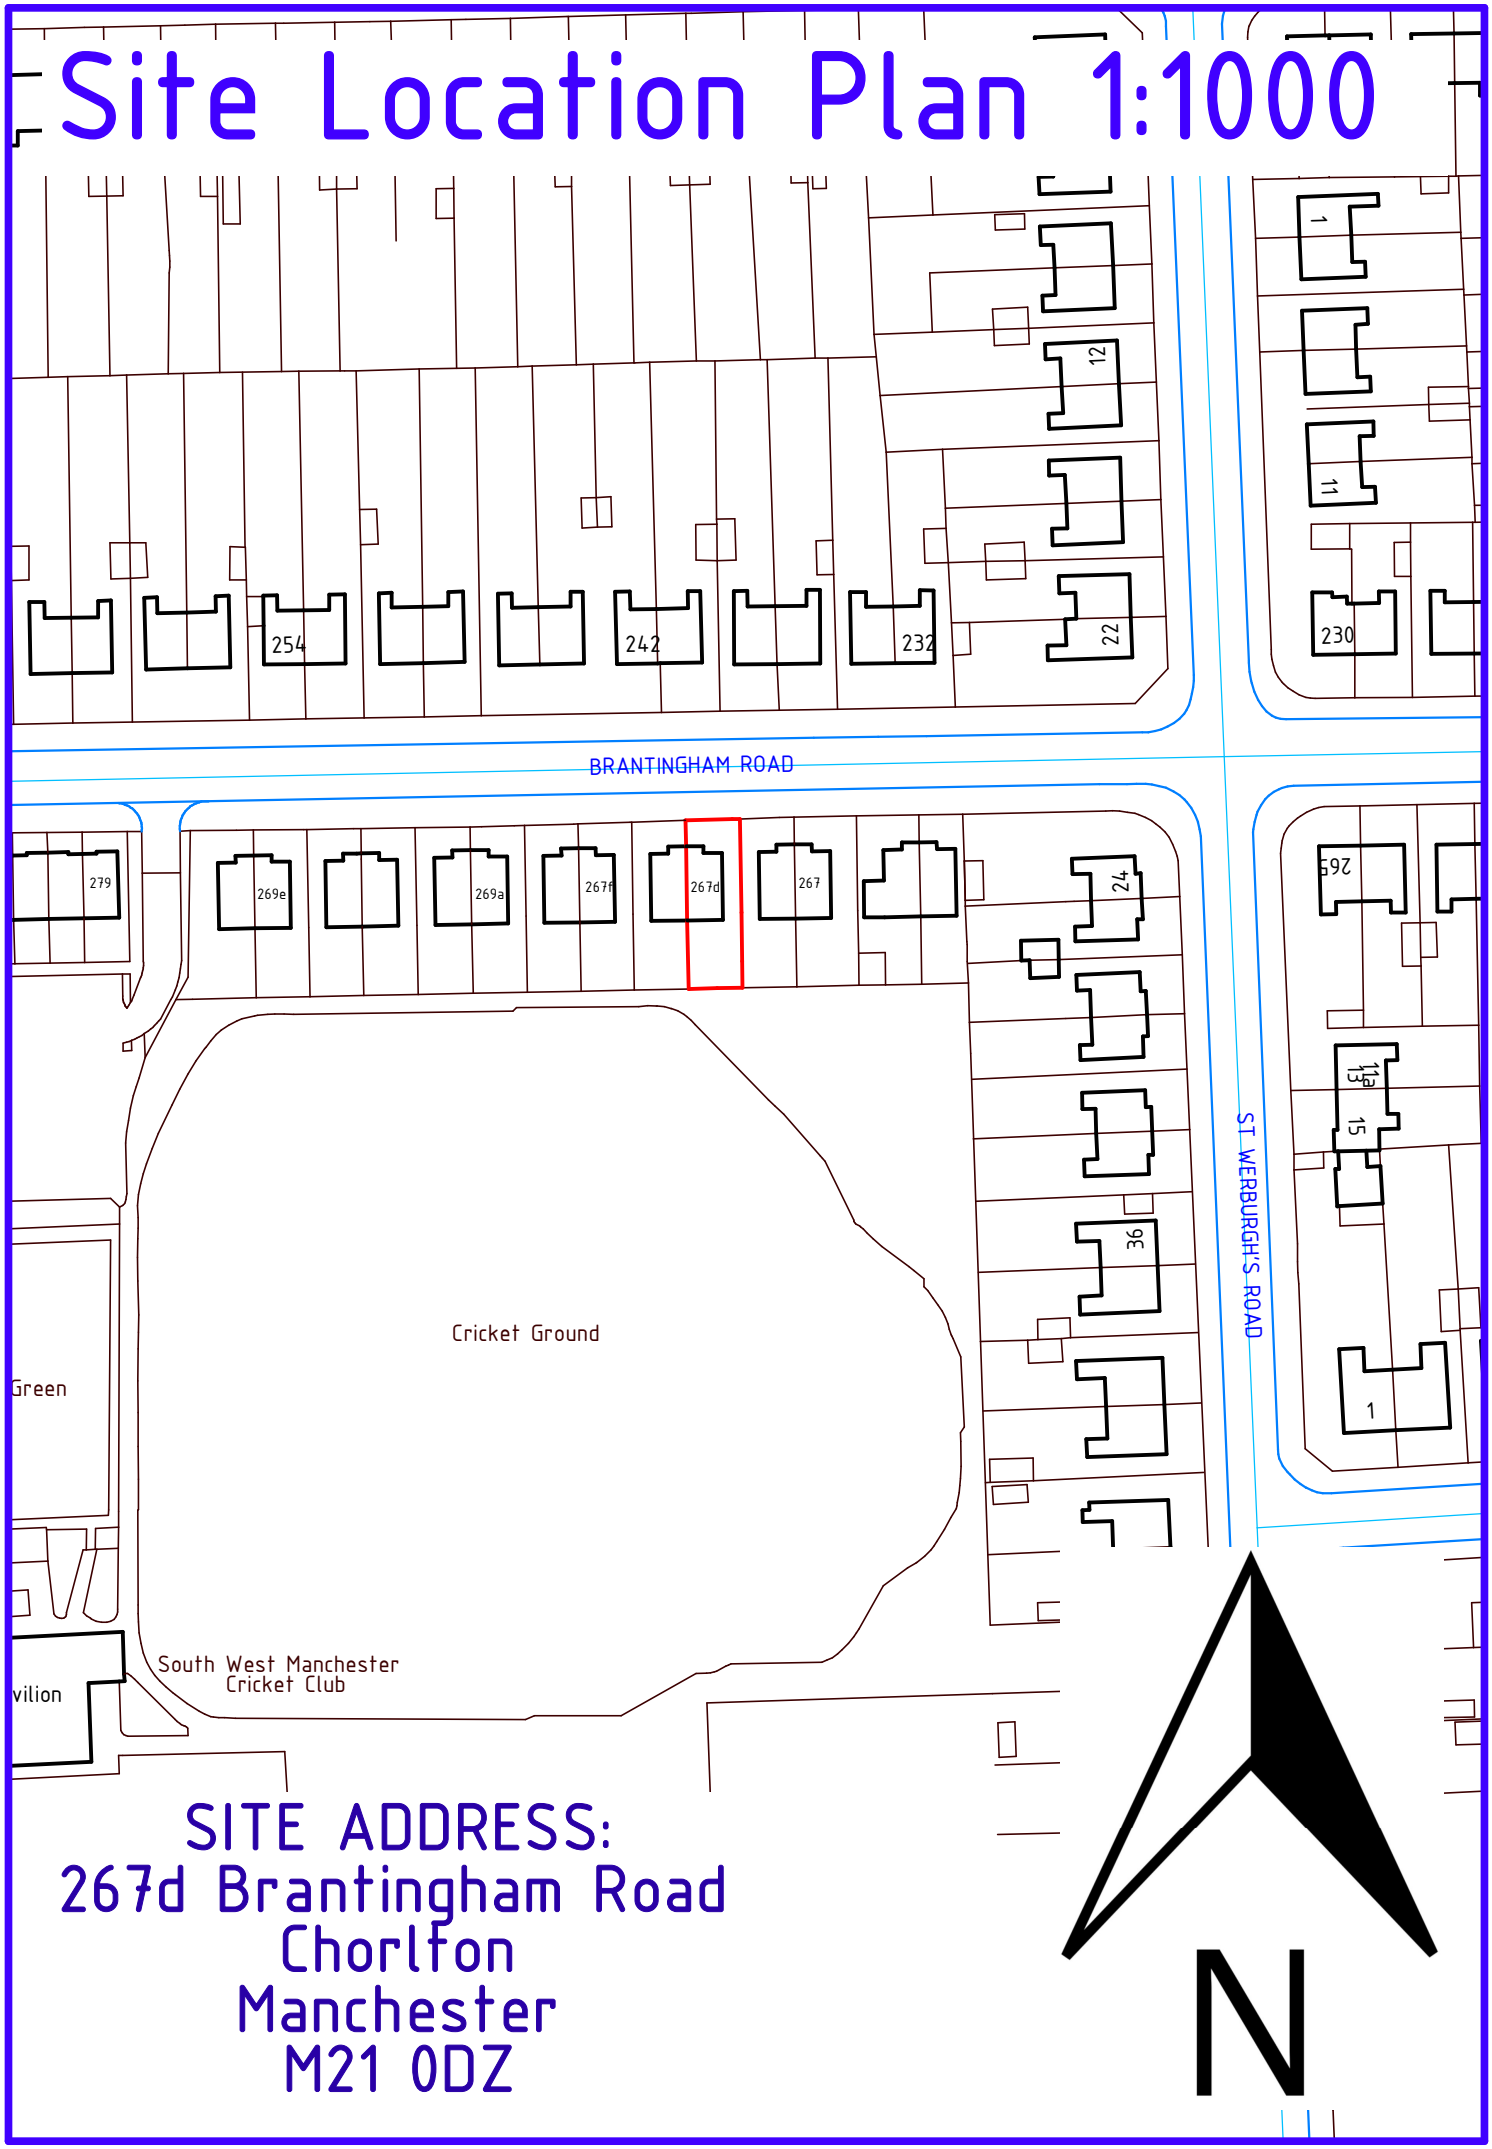

SITE ADDRESS:
267d Brantingham Road
Chorlton
Manchester
M21 0DZ