



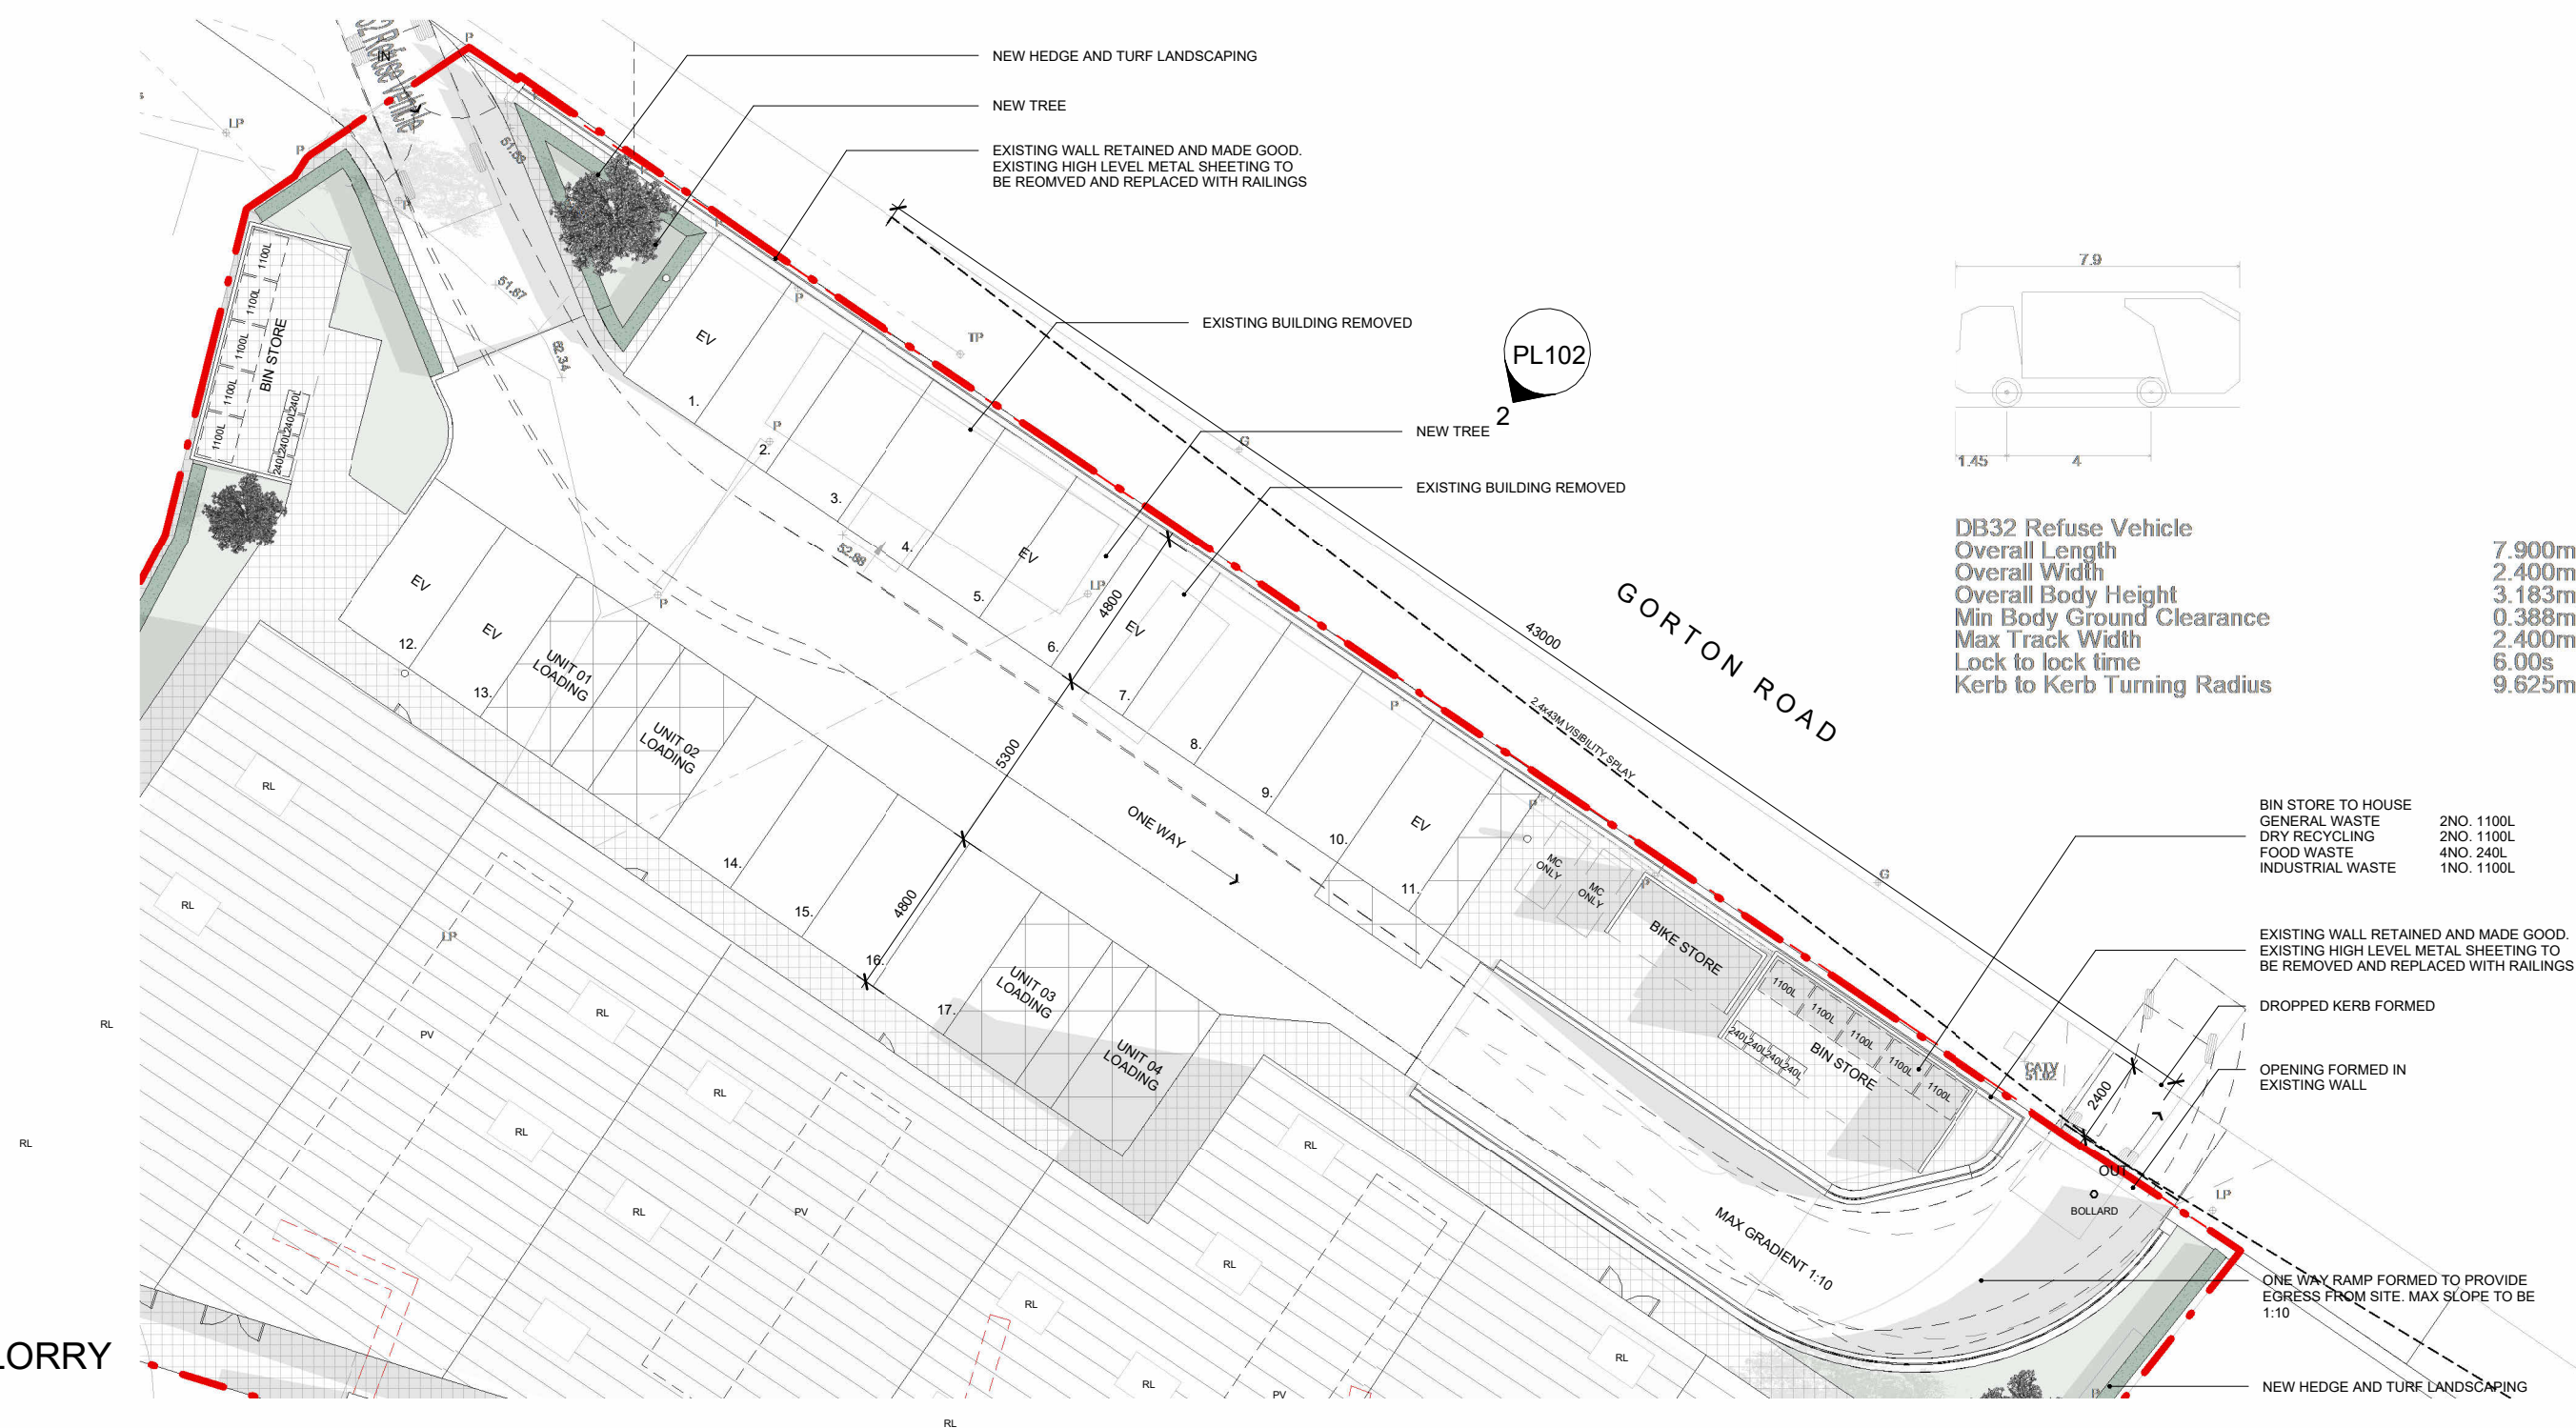

TRACKING - REFUSE LORRY
1 : 200

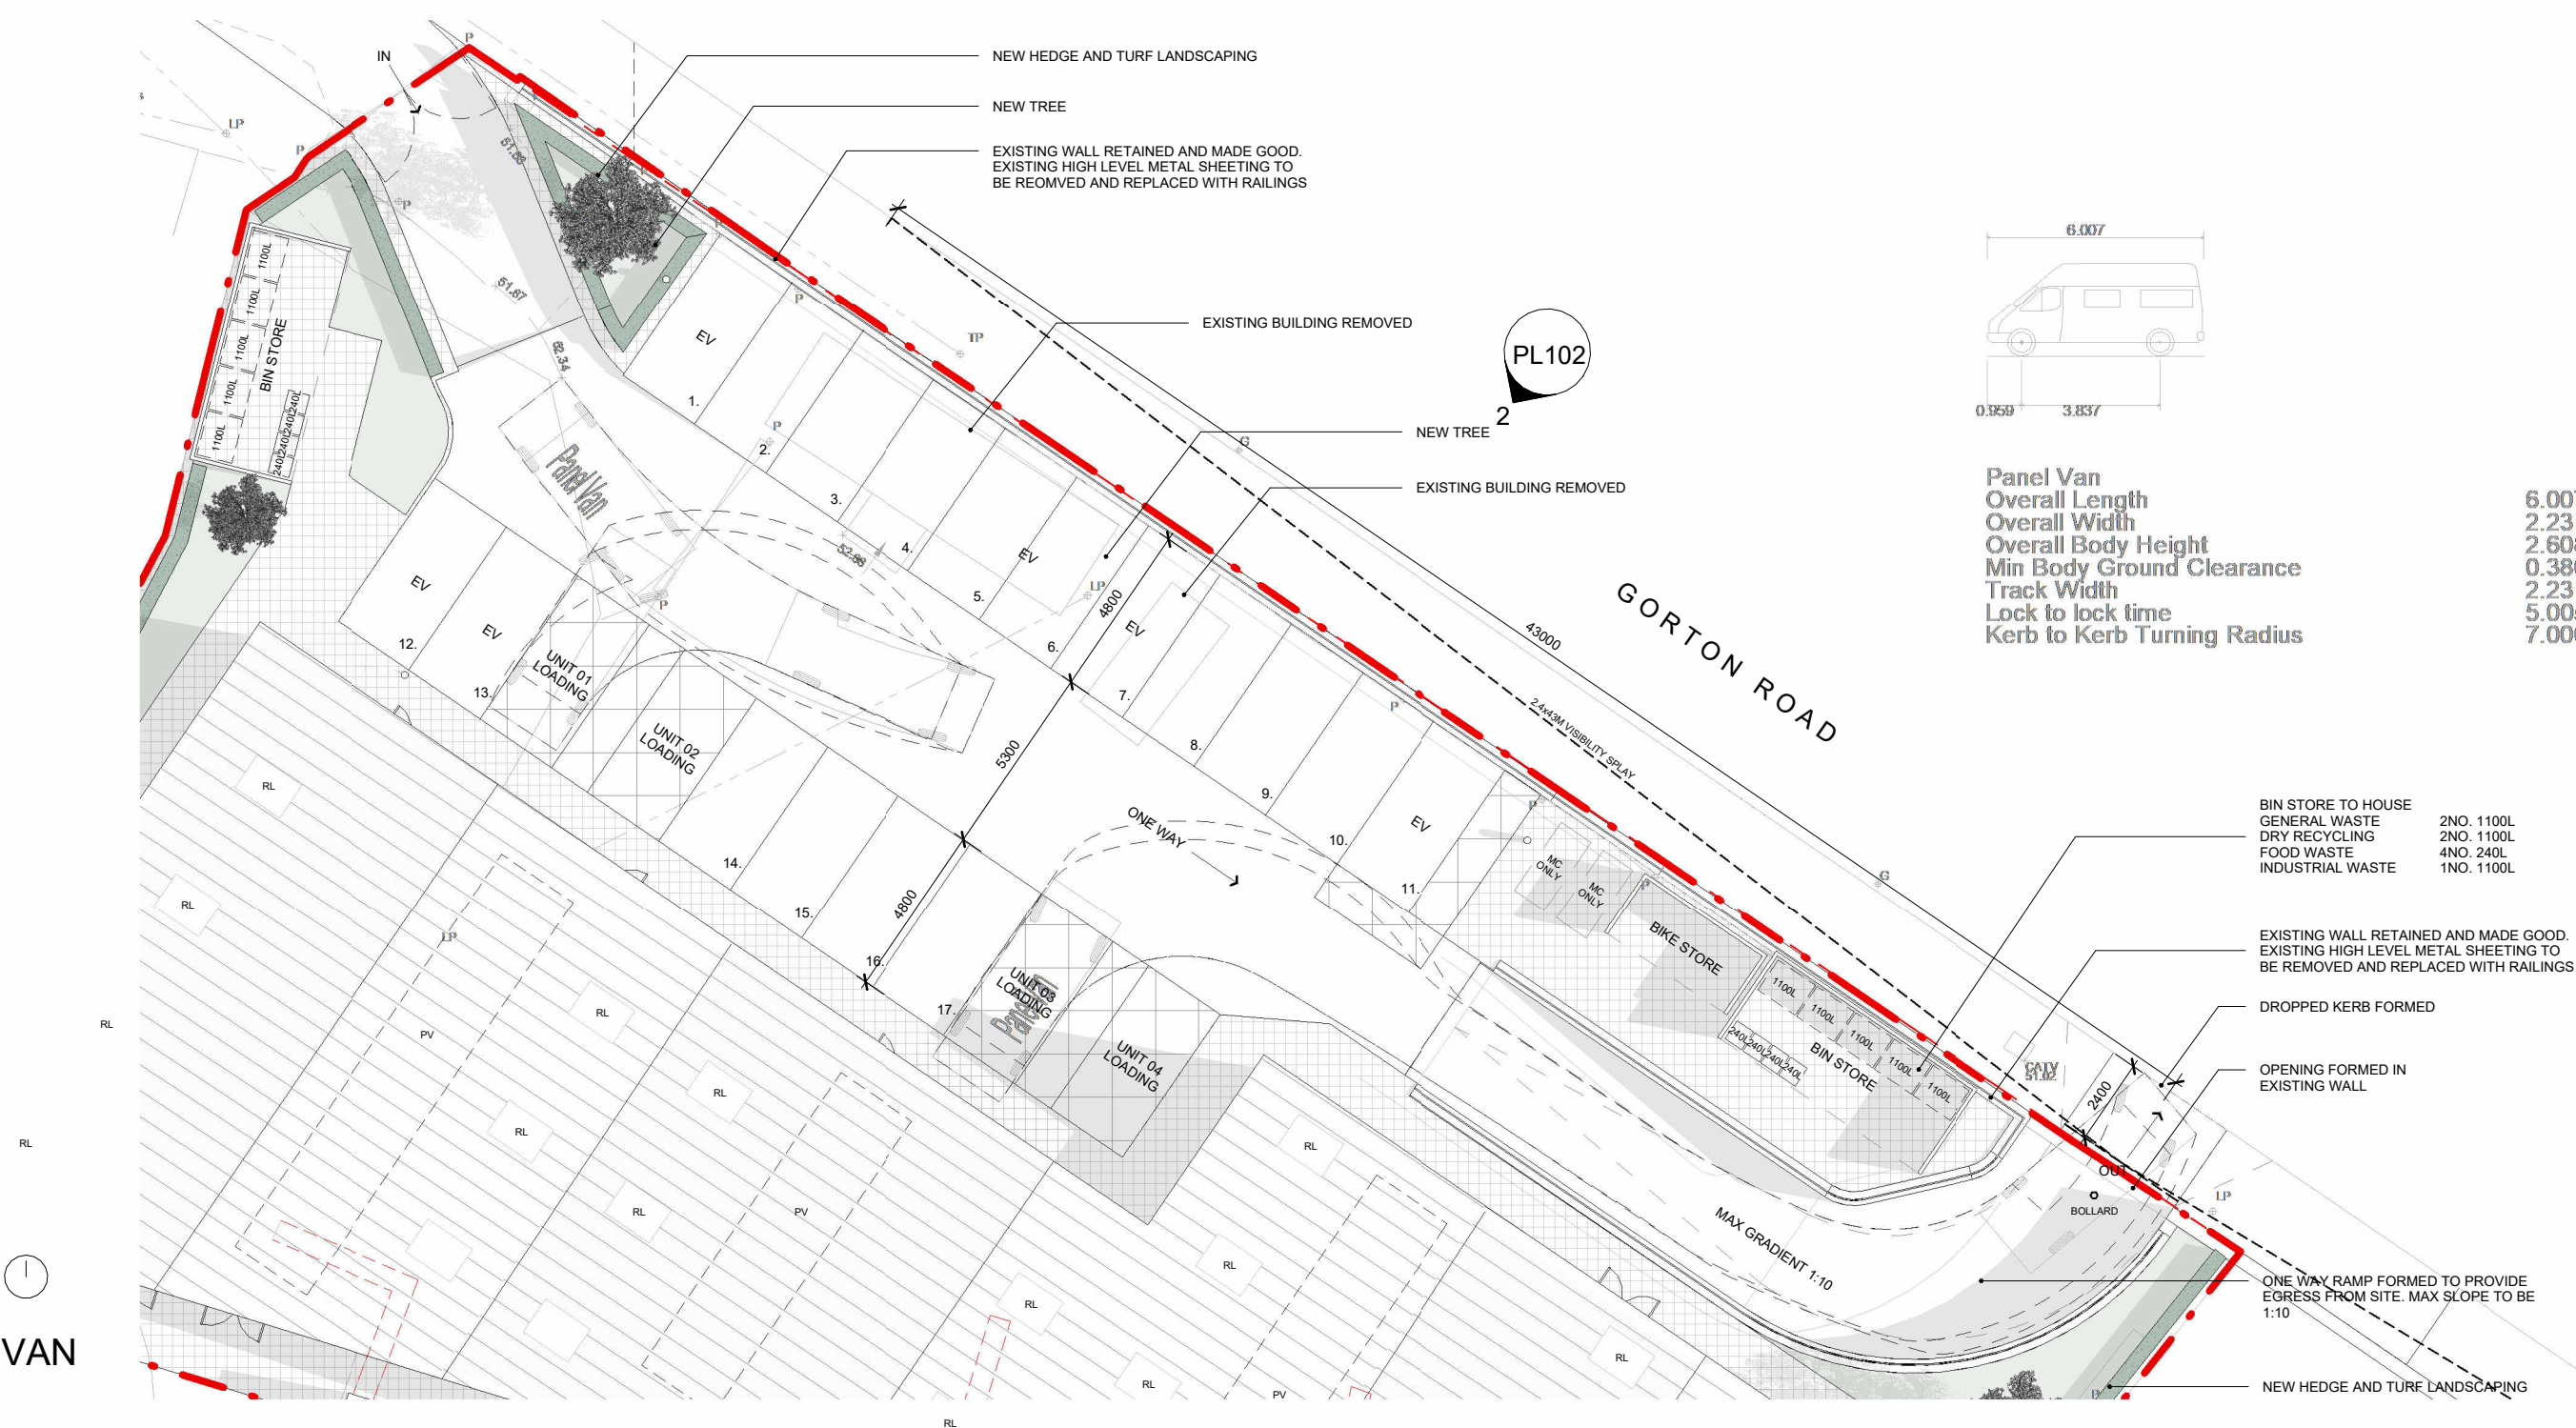

TRACKING - LOADING VAN

PLANNING

A REV	TRACKING UPDATE AMENDMENTS	16.12.24 DATE
CLIENT	World Metal Recycling Ltd	
PURPOSE	Commercial Development	
LOCATION	Gorton Rd Manchester, M11 2DZ	
CONTENT	Site Tracking	
DATE	December 2023	
SCALE	1 : 200	SIZE A2
ALL DIMENSIONS TO BE CHECKED ON SITE		
ATELIER TWO ARCHITECTURE 07875 237771 www.ateliertwo.co.uk		
DRAWING	2434 PL107	REV A