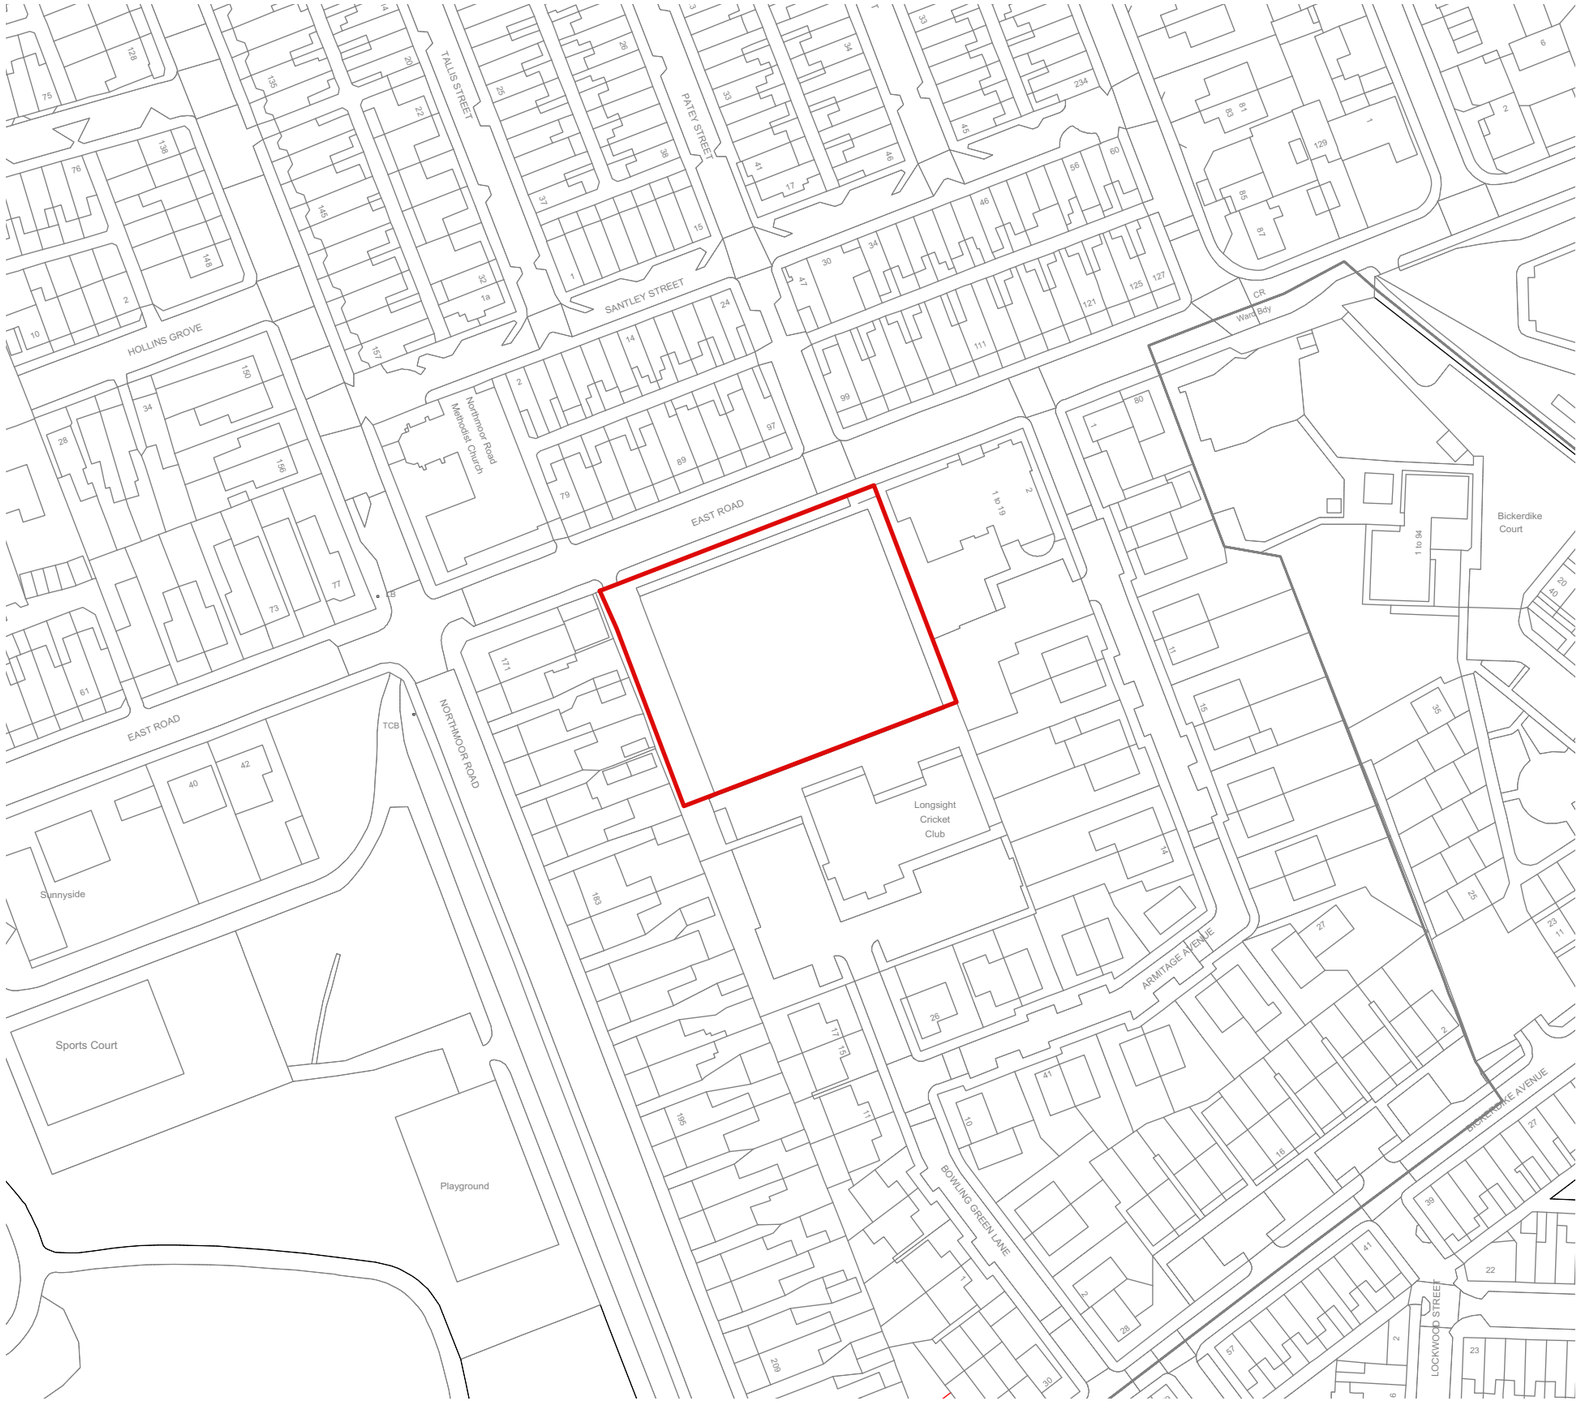


LOCATION PLAN
1:1250 @ A3

N

© Copyright Ollier Smurthwaite Architects

PLANNING

REVISION	DATE	DESCRIPTION

CLIENT: VIEWS	
PROJECT: LONGSIGHT CRICKET CLUB	
ADDRESS:	
DRAWING TITLE: LOCATION PLAN	
SCALE: 1:1250 @ A3	**DATE:** AUG 2024
DRAWING NO: **A795_P_001**	

OLLIER SMURTHWAITE ARCHITECTS
40 King Street, Manchester, M2 6BA
T 0161 883 0838
F 0161 883 0839
E mail@olliersmurthwaite.com