

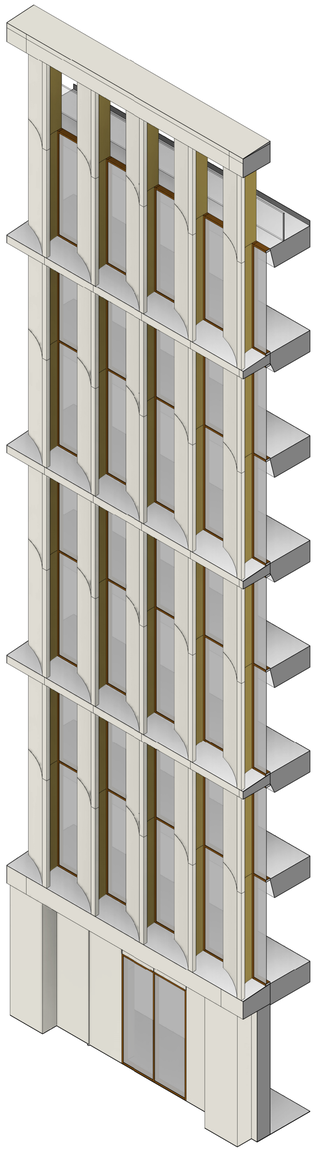



1 100001 Bay Study 1 - 3D View 1
SCALE

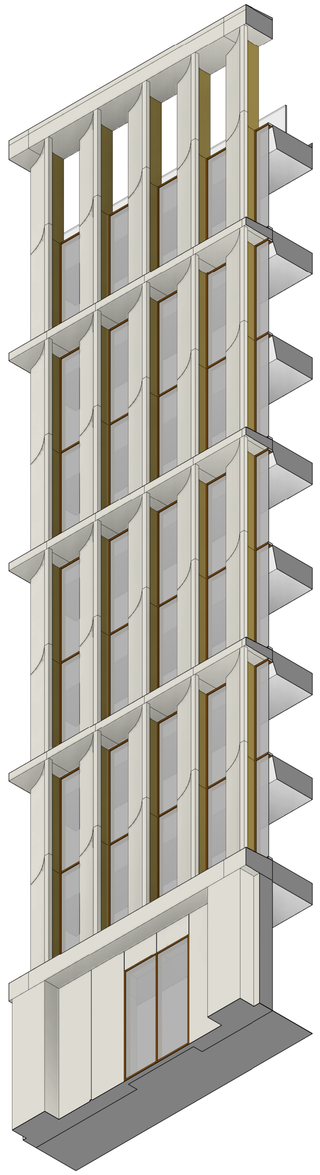


2 100001 Bay Study 1 - 3D View 2
SCALE

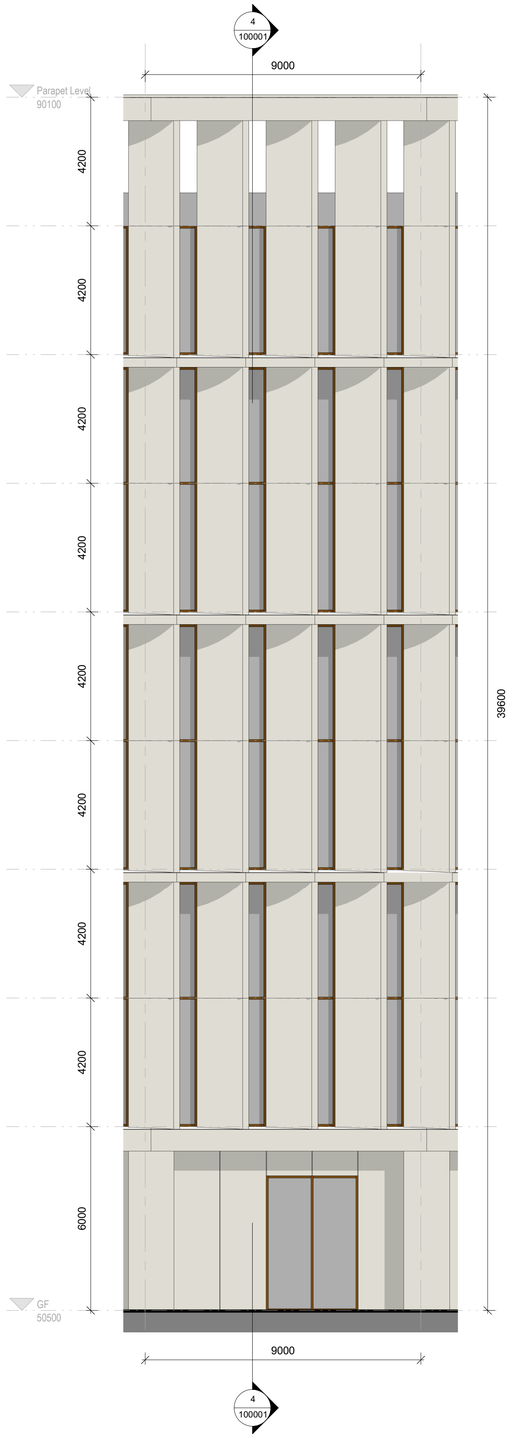


3 100001 Bay Study 1 - Full Height Elevation
SCALE 1 : 100

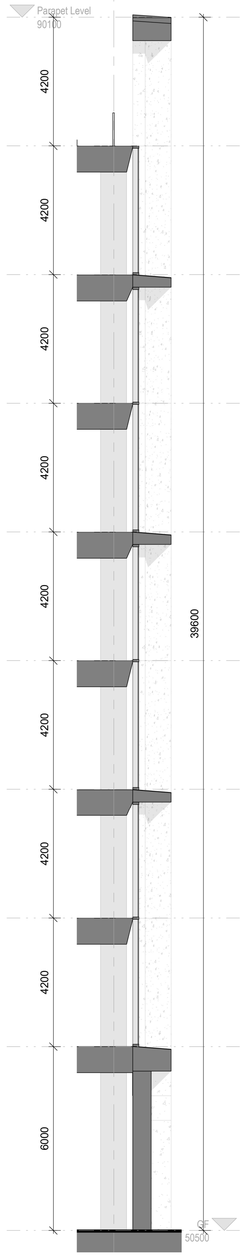


4 100001 Bay Study 1 - Section A
SCALE 1 : 100

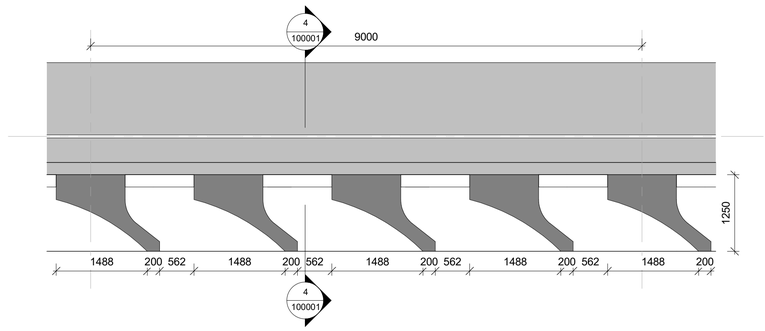

5 100001 Bay Study 1 - Parapet Level Plan
SCALE 1 : 50

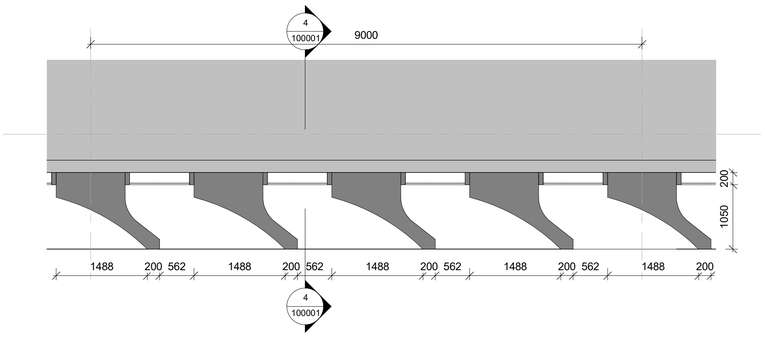

6 100001 Bay Study 1 - Upper Level Plan
SCALE 1 : 50

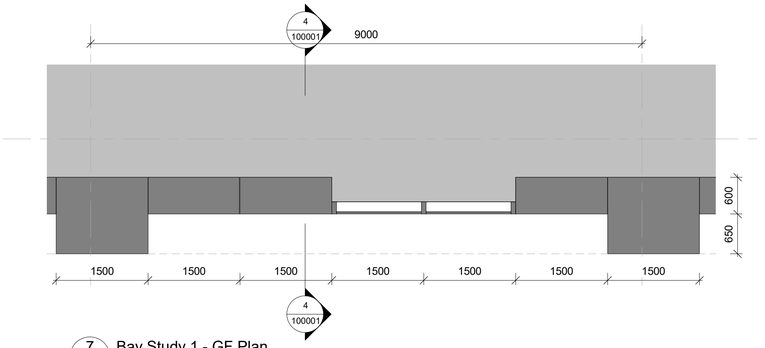

7 100001 Bay Study 1 - GF Plan
SCALE 1 : 50

General Notes

1. This drawing and its contents have been prepared to support, and are intended solely as information, for the Manchester Digital Campus planning application.
2. This drawing is to be read in conjunction with the Design and Access Statement and other documentation provided as part of this planning application.
3. This drawing is to be viewed or printed at scale shown.
4. The design has been based on current services information/surveys available

Government Property Agency

AtkinsRéalis

MANCHESTER DIGITAL CAMPUS

North Building - Full Height Elevational Study

Scale	Originated	Checked	Reviewed	Authorised
1:100	GSG	CG	JM	NB
Original Size	Date	Date	Date	Date
A1	24/10/2024	25/10/2024	26/10/2024	28/10/2024
Drawing Number				Revision
MDCX-ATR-01-ZZ-DR-A-100001				P01