THE NORTHERN

1881

T : 0161 998 7092 www.hartbrights.co.uk info@hartbrights.co.uk

Client:
The Northern

Address:

Designer:
SOB

Project Manager:
PE

Date Completed:
12/04/23

Revision:
03

Revision Date:
21/10/24


Signage

- Aluminium Panels & Perspex Letters and Symbols
- Name & Logo Gold Leaf, secondary text & symbols white Perspex

Pantone 274c
Satin



LED Troughlight 2.8m width
cd/m2 is 300

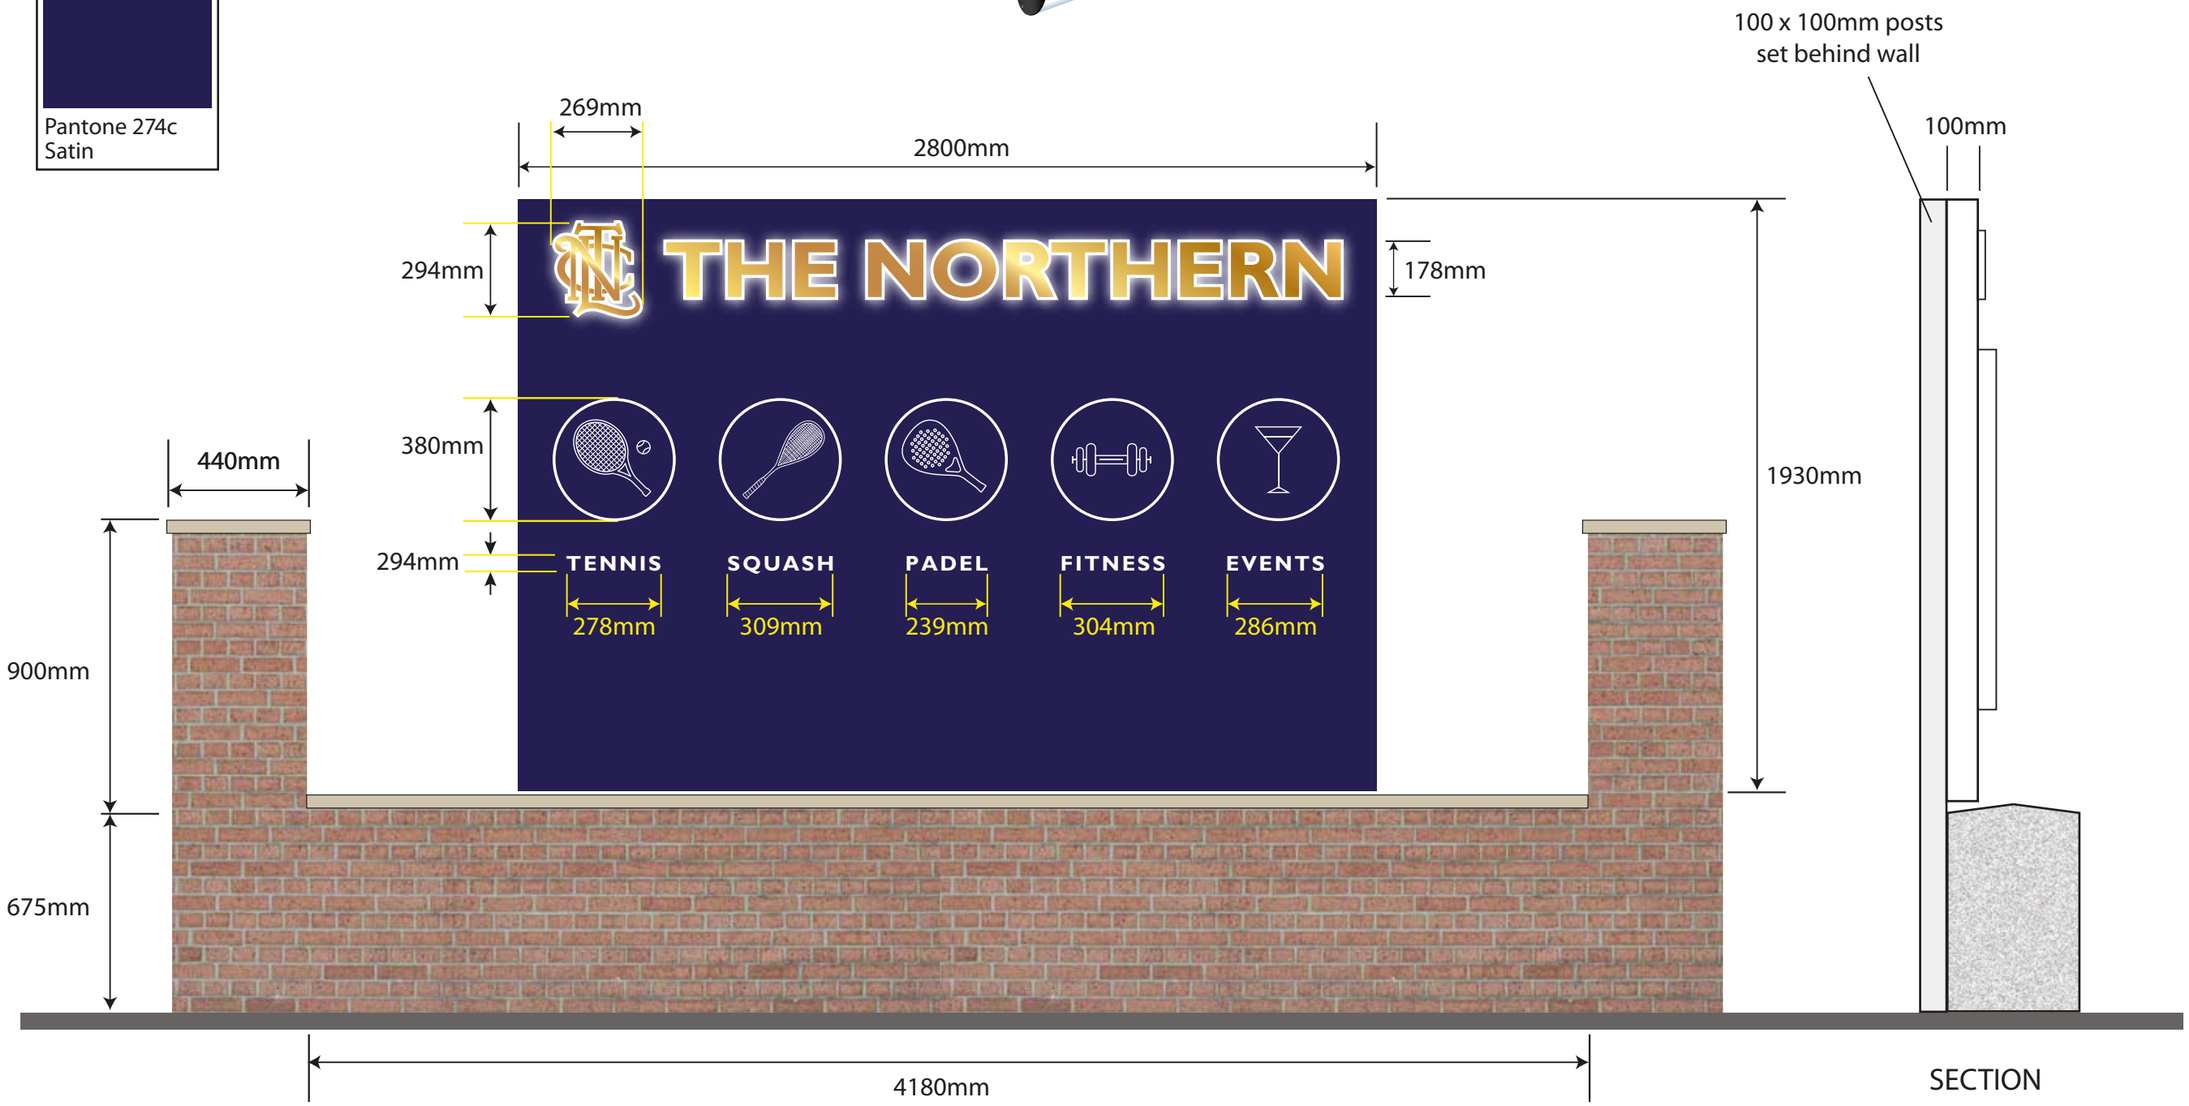

Scale 1:20

T : 0161 998 7092 www.hartbrights.co.uk info@hartbrights.co.uk

The designs and illustrations shown on this page are strictly confidential and intended only for the attention of the named client. Any unauthorised reproduction, disclosure or modification is prohibited by copyright.

Client:
The Northern

Address:


Designer:
SOB

Project Manager:
PE

Date Completed:
12/04/23

Revision:
03

Revision Date:
21/10/24

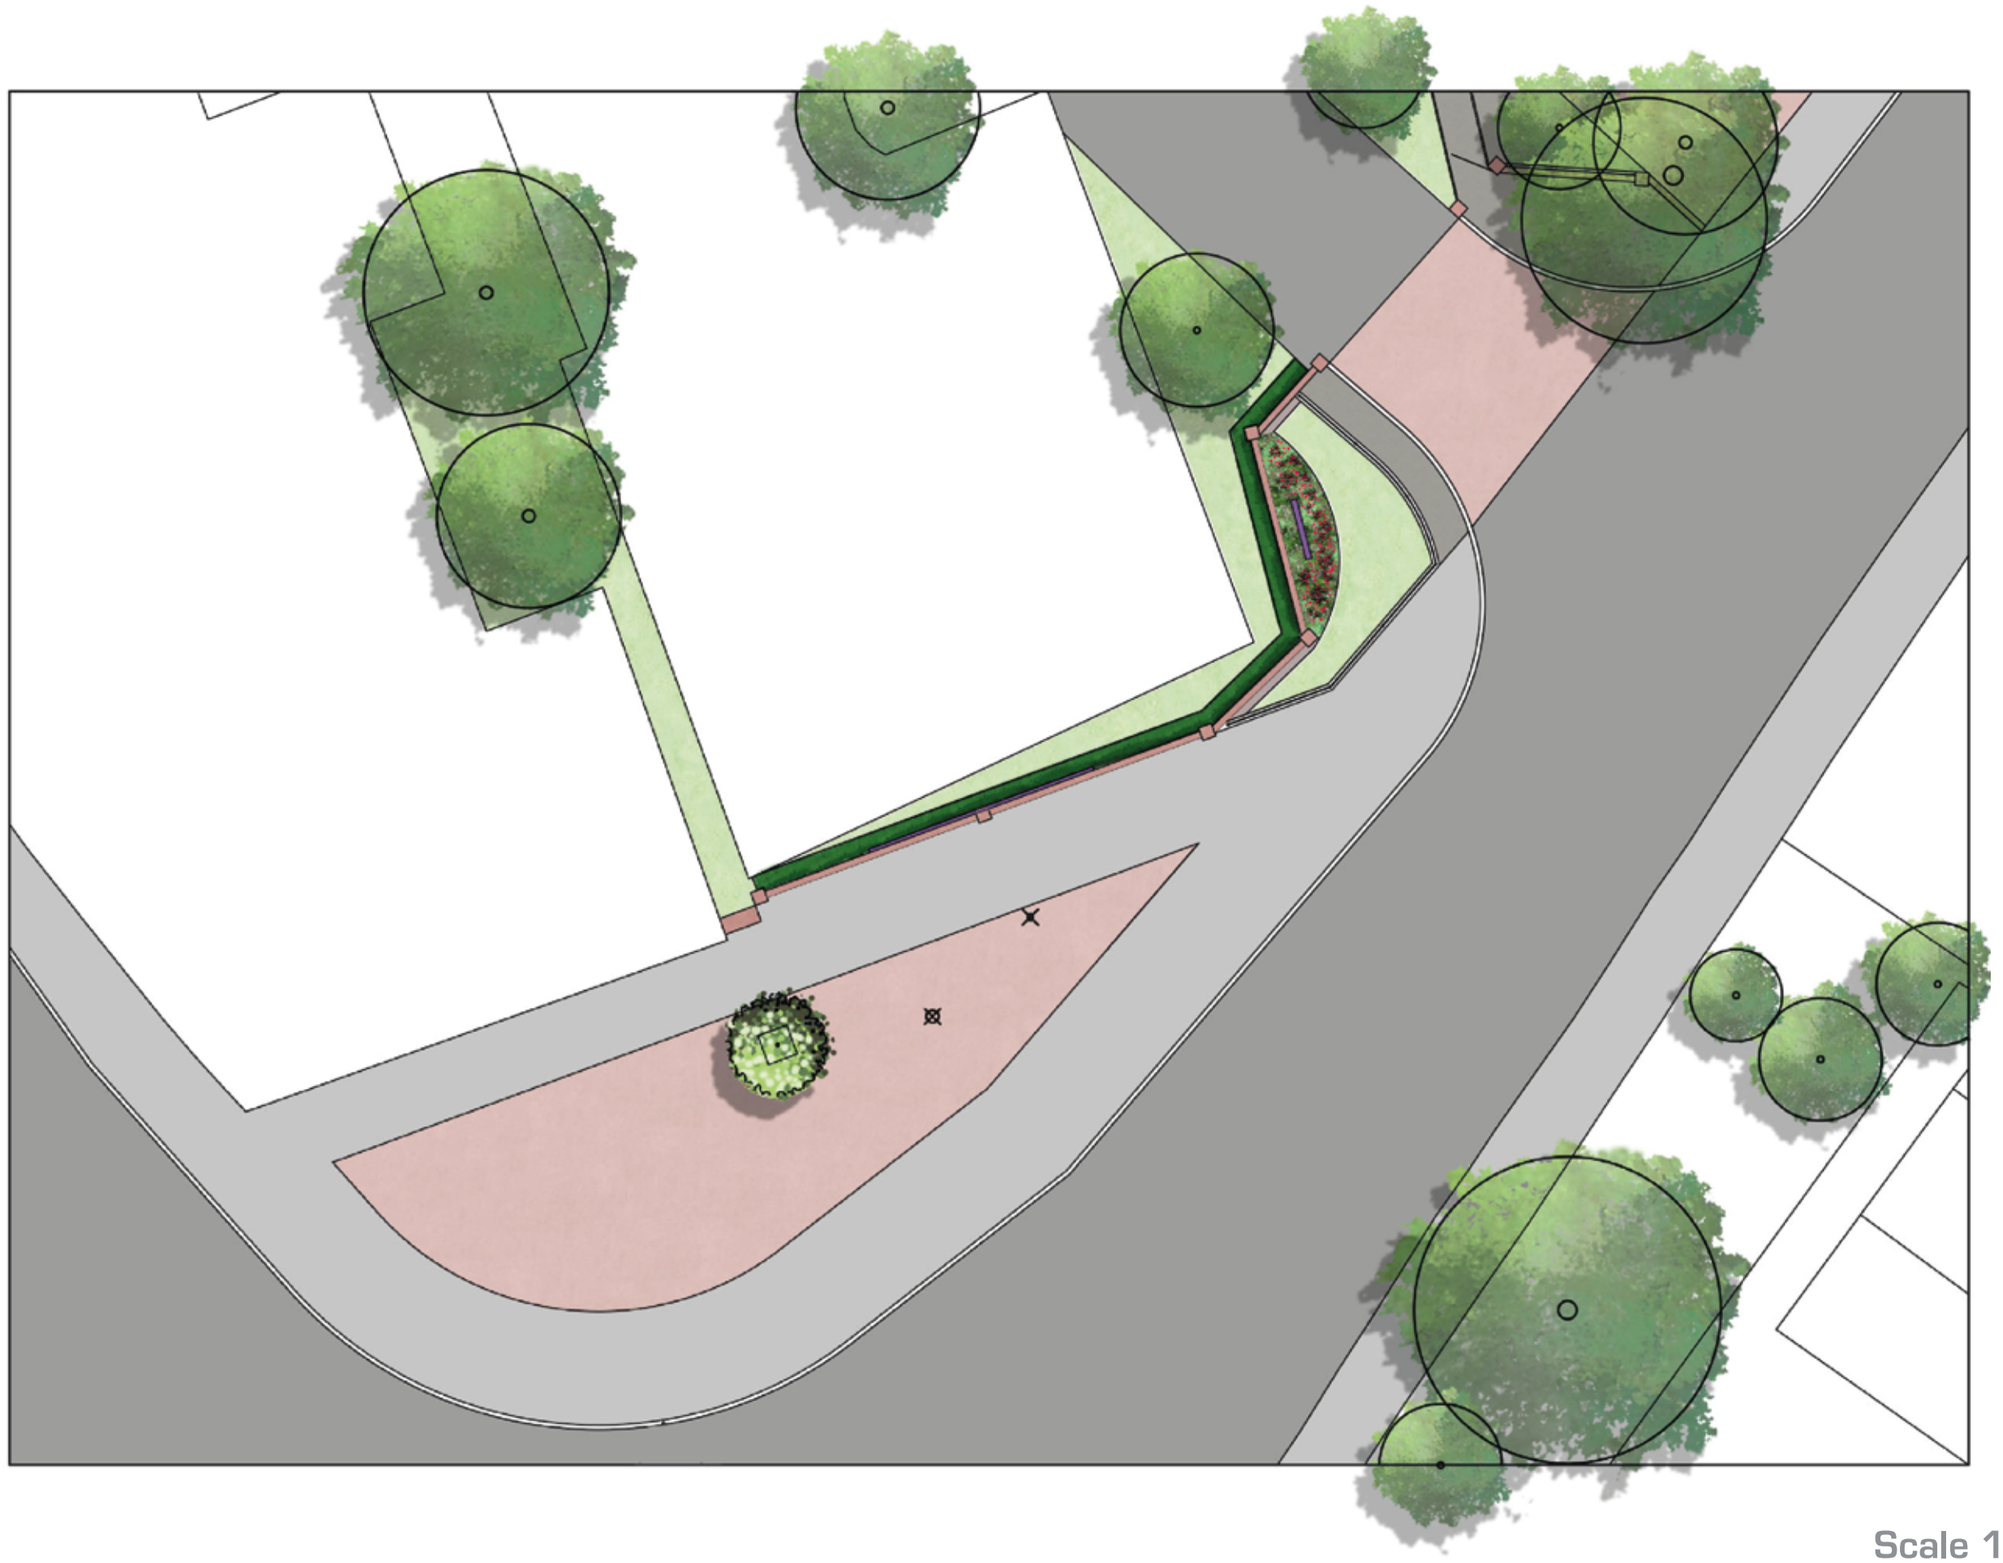

Scale 1:20

hartbrights SIGN SOLUTIONS

T : 0161 998 7092 www.hartbrights.co.uk info@hartbrights.co.uk

The designs and illustrations shown on this page are strictly confidential and intended only for the attention of the named client. Any unauthorised reproduction, disclosure or modification is prohibited by copyright.