

31 BOOTH STREET, MANCHESTER SECOND FLOOR - EXISTING + PROPOSED SECTIONS


This drawing is the property of **bluesky** Design and must not be copied or otherwise reproduced. All dimensions must be checked on site before commencing work. This drawing was produced using AutoCAD 2025.

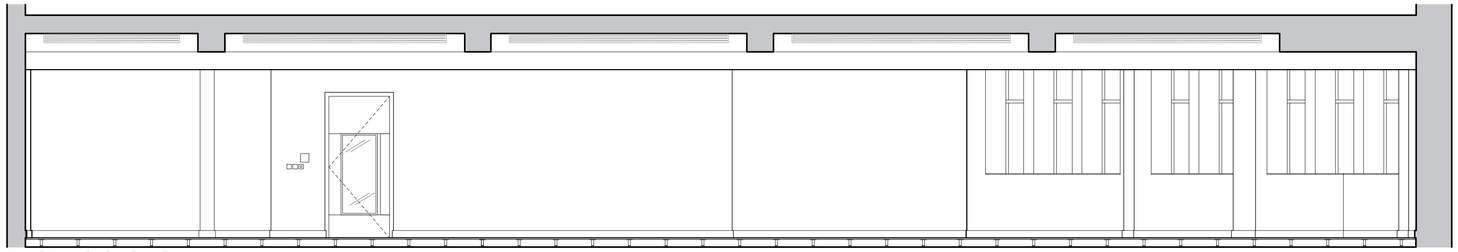


EXISTING SECTION A-A

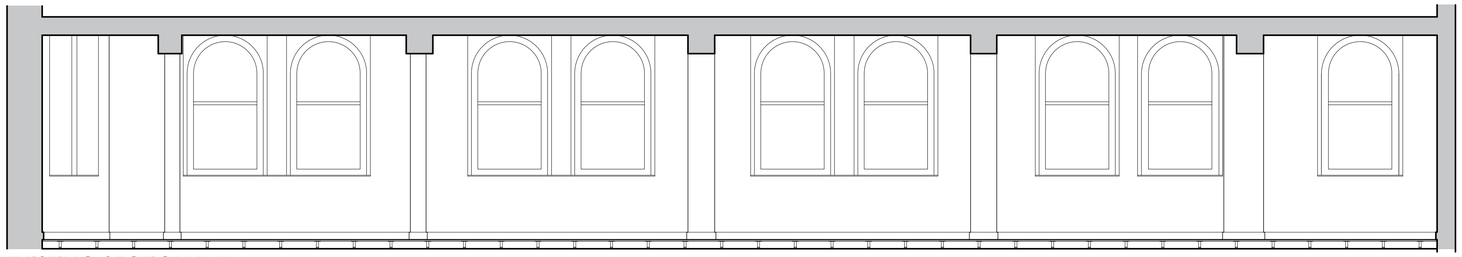


EXISTING SECTION B-B

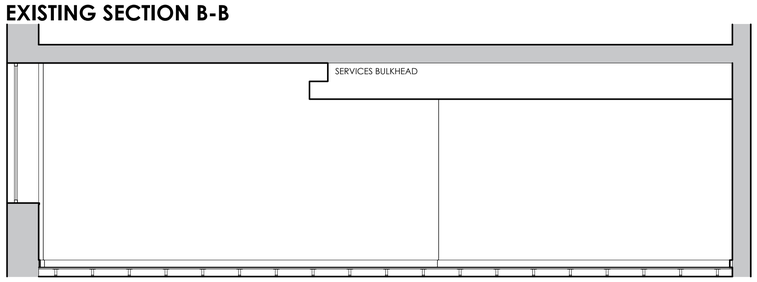


EXISTING SECTION C-C

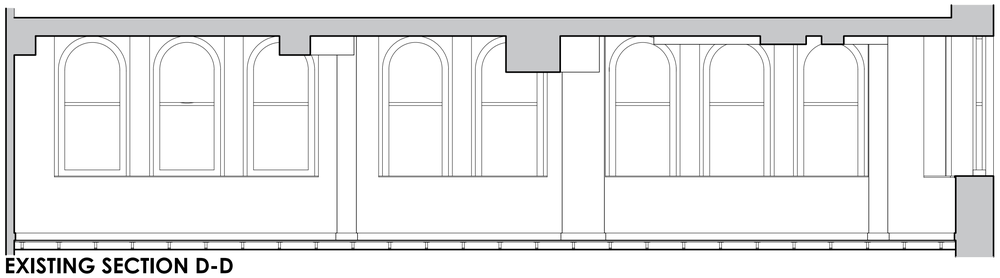


EXISTING SECTION D-D

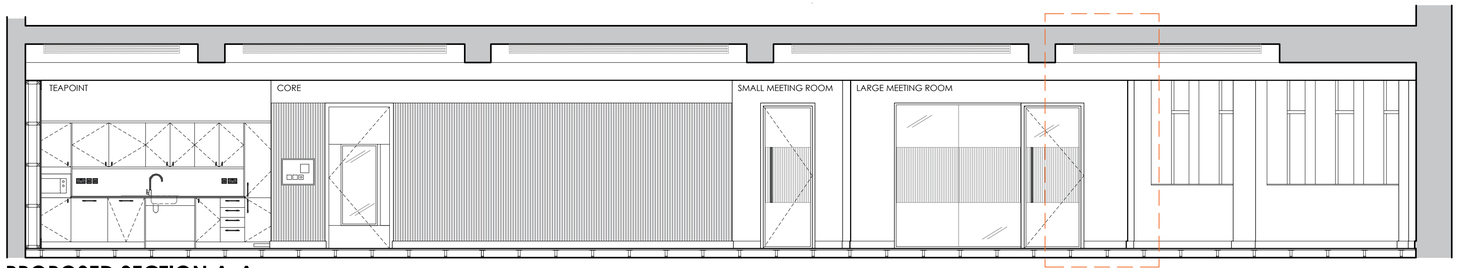


PROPOSED SECTION A-A

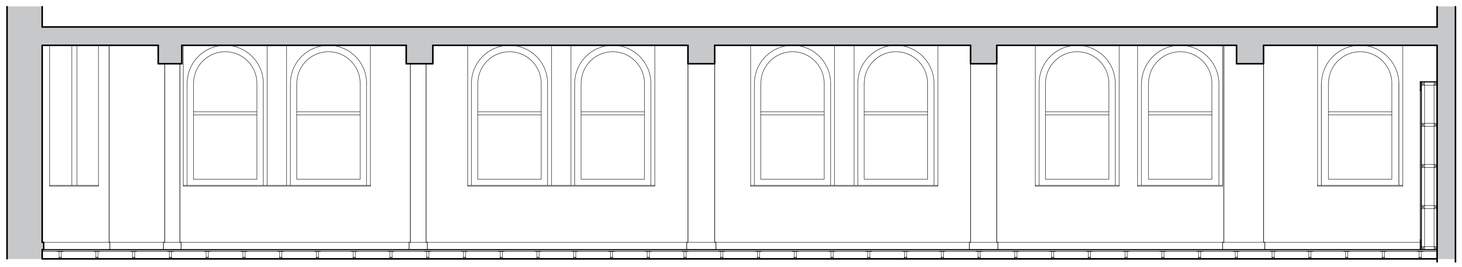

PROPOSED SECTION B-B

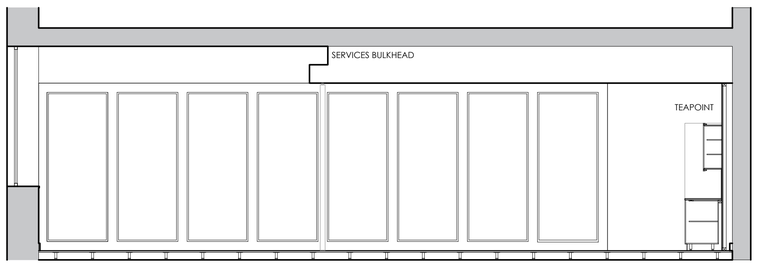


PROPOSED SECTION C-C

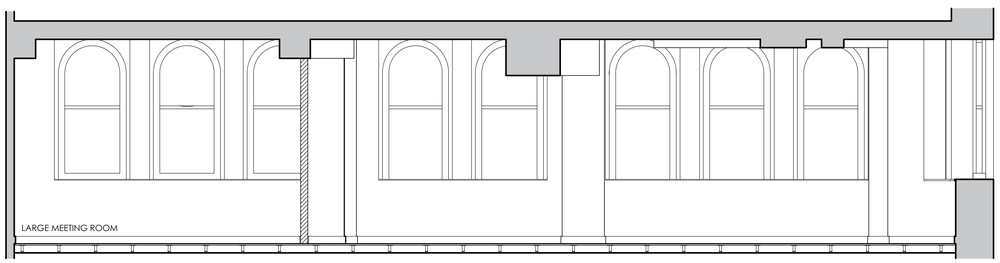

PROPOSED SECTION D-D



TO BE READ IN CONJUNCTION WITH DRAWING 1394-02-HE-01

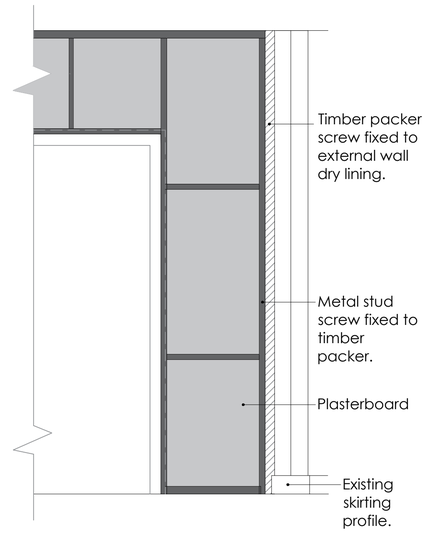

DETAIL 'A' 1:20

PARTITION JUNCTION WITH 'LOW SIGNIFICANCE' INTERNAL FACE OF EXTERNAL WALL.

Rev	Date	Description	Initials
A	22.10.2024	Heritage issue	FLC

FOR APPROVAL

Client:
VISTA TRUST CORPORATION (UK) LTD - JLL

Project:
OFFICE FIT-OUT

Address:
31 BOOTH STREET MANCHESTER M2 4AF

Drawing Title:
SECOND FLOOR EXISTING + PROPOSED SECTIONS

Date:	18.10.2024
Project Number:	1394
Scale:	1:50@A1
Drawn by:	CEB
Drawing Number:	1394-02-HE-02(A)

bluesky Design
INTERIORS LIMITED
Studio 1, 169 High Street, Boston Spa, Leeds LS23 6BH
Tel: 01937 845 399 *www.blueskydesigninteriors.co.uk*