

COPYRIGHT

STRUCTURAL WORKS












ALL DIMENSIONS

THIS DRAWING IS PROTECTED UNDER COPYRIGHT.
COPYRIGHT REMAINS THE PROPERTY OF BRAWN DESIGN LTD UNLESS OTHERWISE ASSIGNED.

ANY STRUCTURAL INFORMATION ON THIS DRAWING IS INDICATIVE ONLY. NO STRUCTURAL DETAILS TO BE TAKEN FROM THIS DRAWING. ALL STRUCTURAL DETAILS TO BE REFERRED TO A STRUCTURAL ENGINEER.

FIGURED DIMENSIONS ONLY TO BE TAKEN FROM THIS DRAWING. DO NOT SCALE. ALL DIMENSIONS TO BE VERIFIED ON SITE PRIOR TO THE COMMENCEMENT OF WORK. ALL CONTRACTORS MUST VISIT THE SITE AND BE RESPONSIBLE FOR CHECKING ALL SETTING OUT DIMENSIONS. NOTIFY BRAWN DESIGN LTD OF ANY DISCREPANCIES PRIOR TO ANY MANUFACTURE OR CONSTRUCTION WORKS.

ANY NEW ELEMENTS OF SHOP FRONT
WILL BE MANUFACTURED FROM ASH
HARDWOOD, STAINED TO MATCH
EXISTING SHOP FRONT

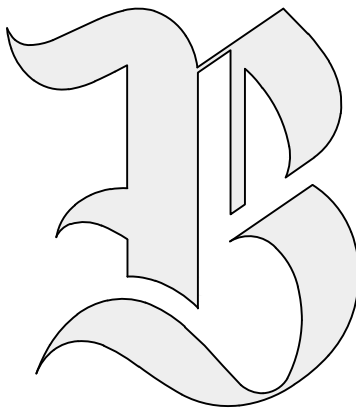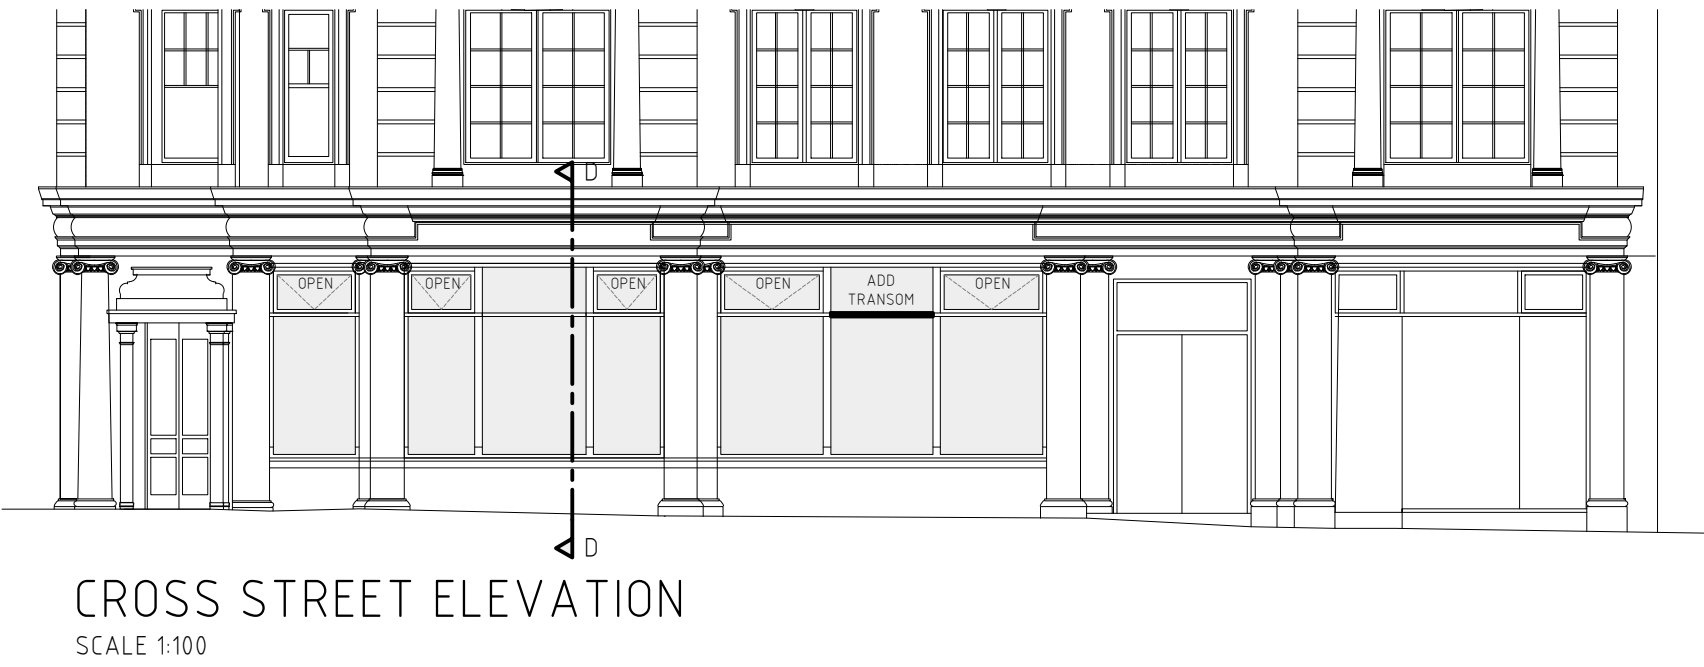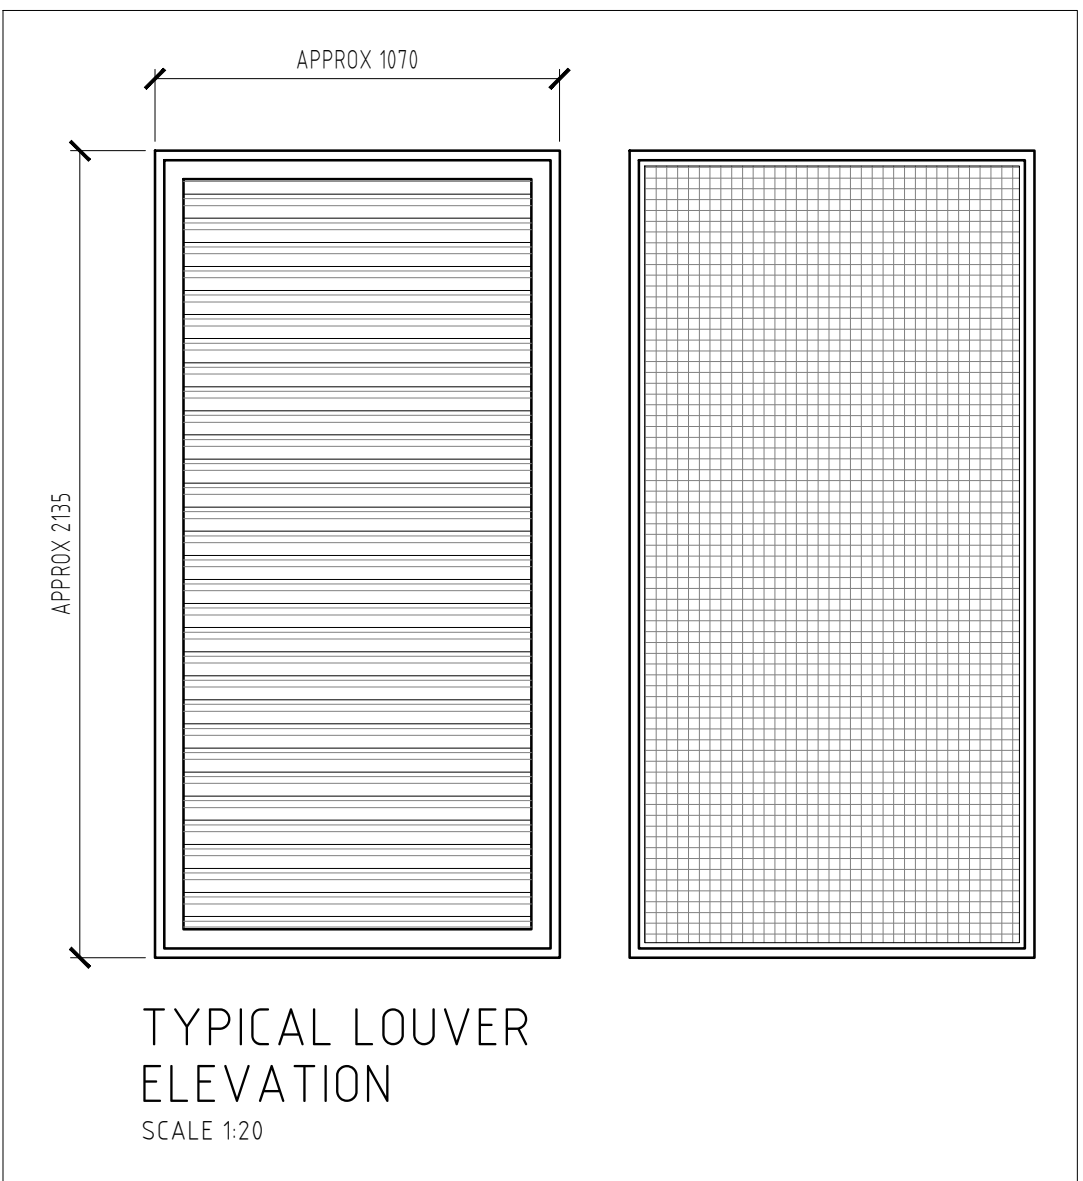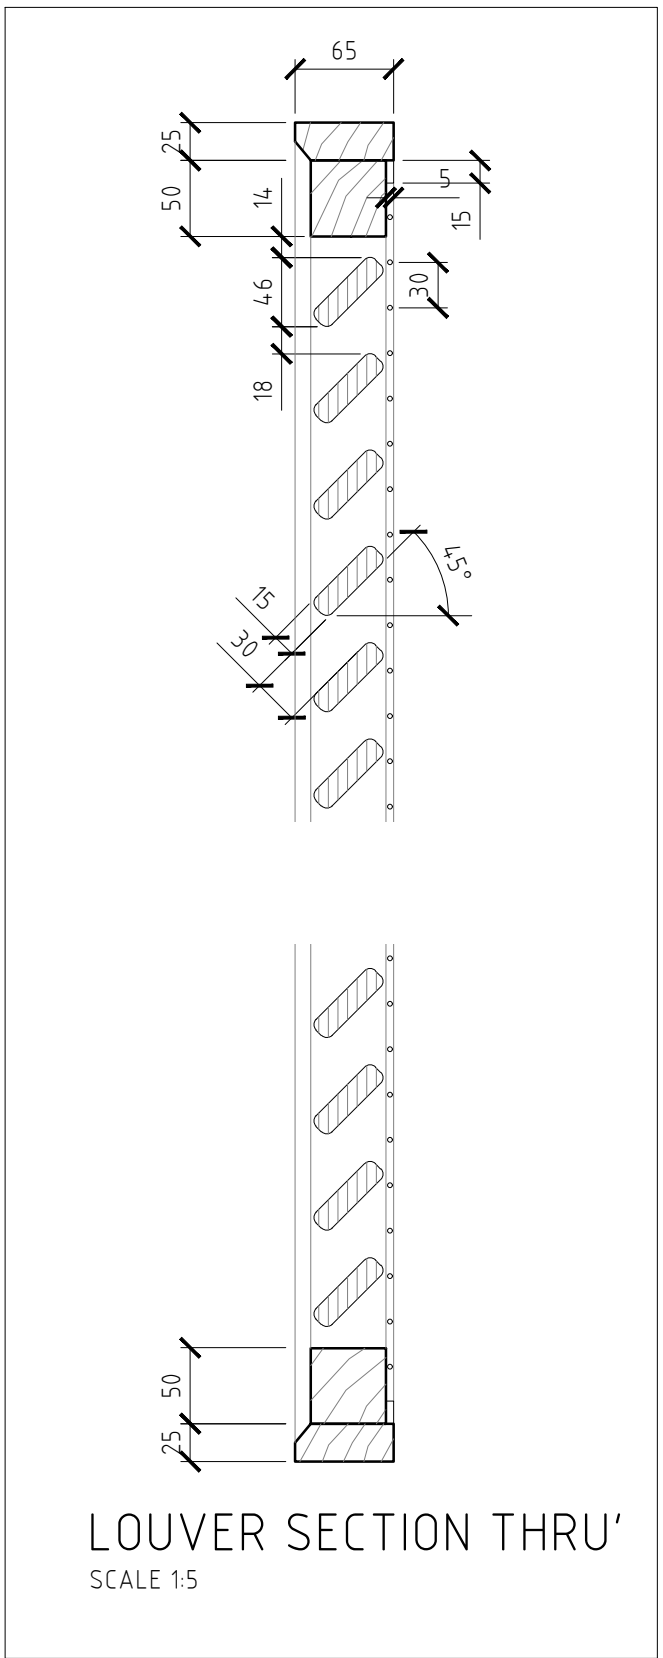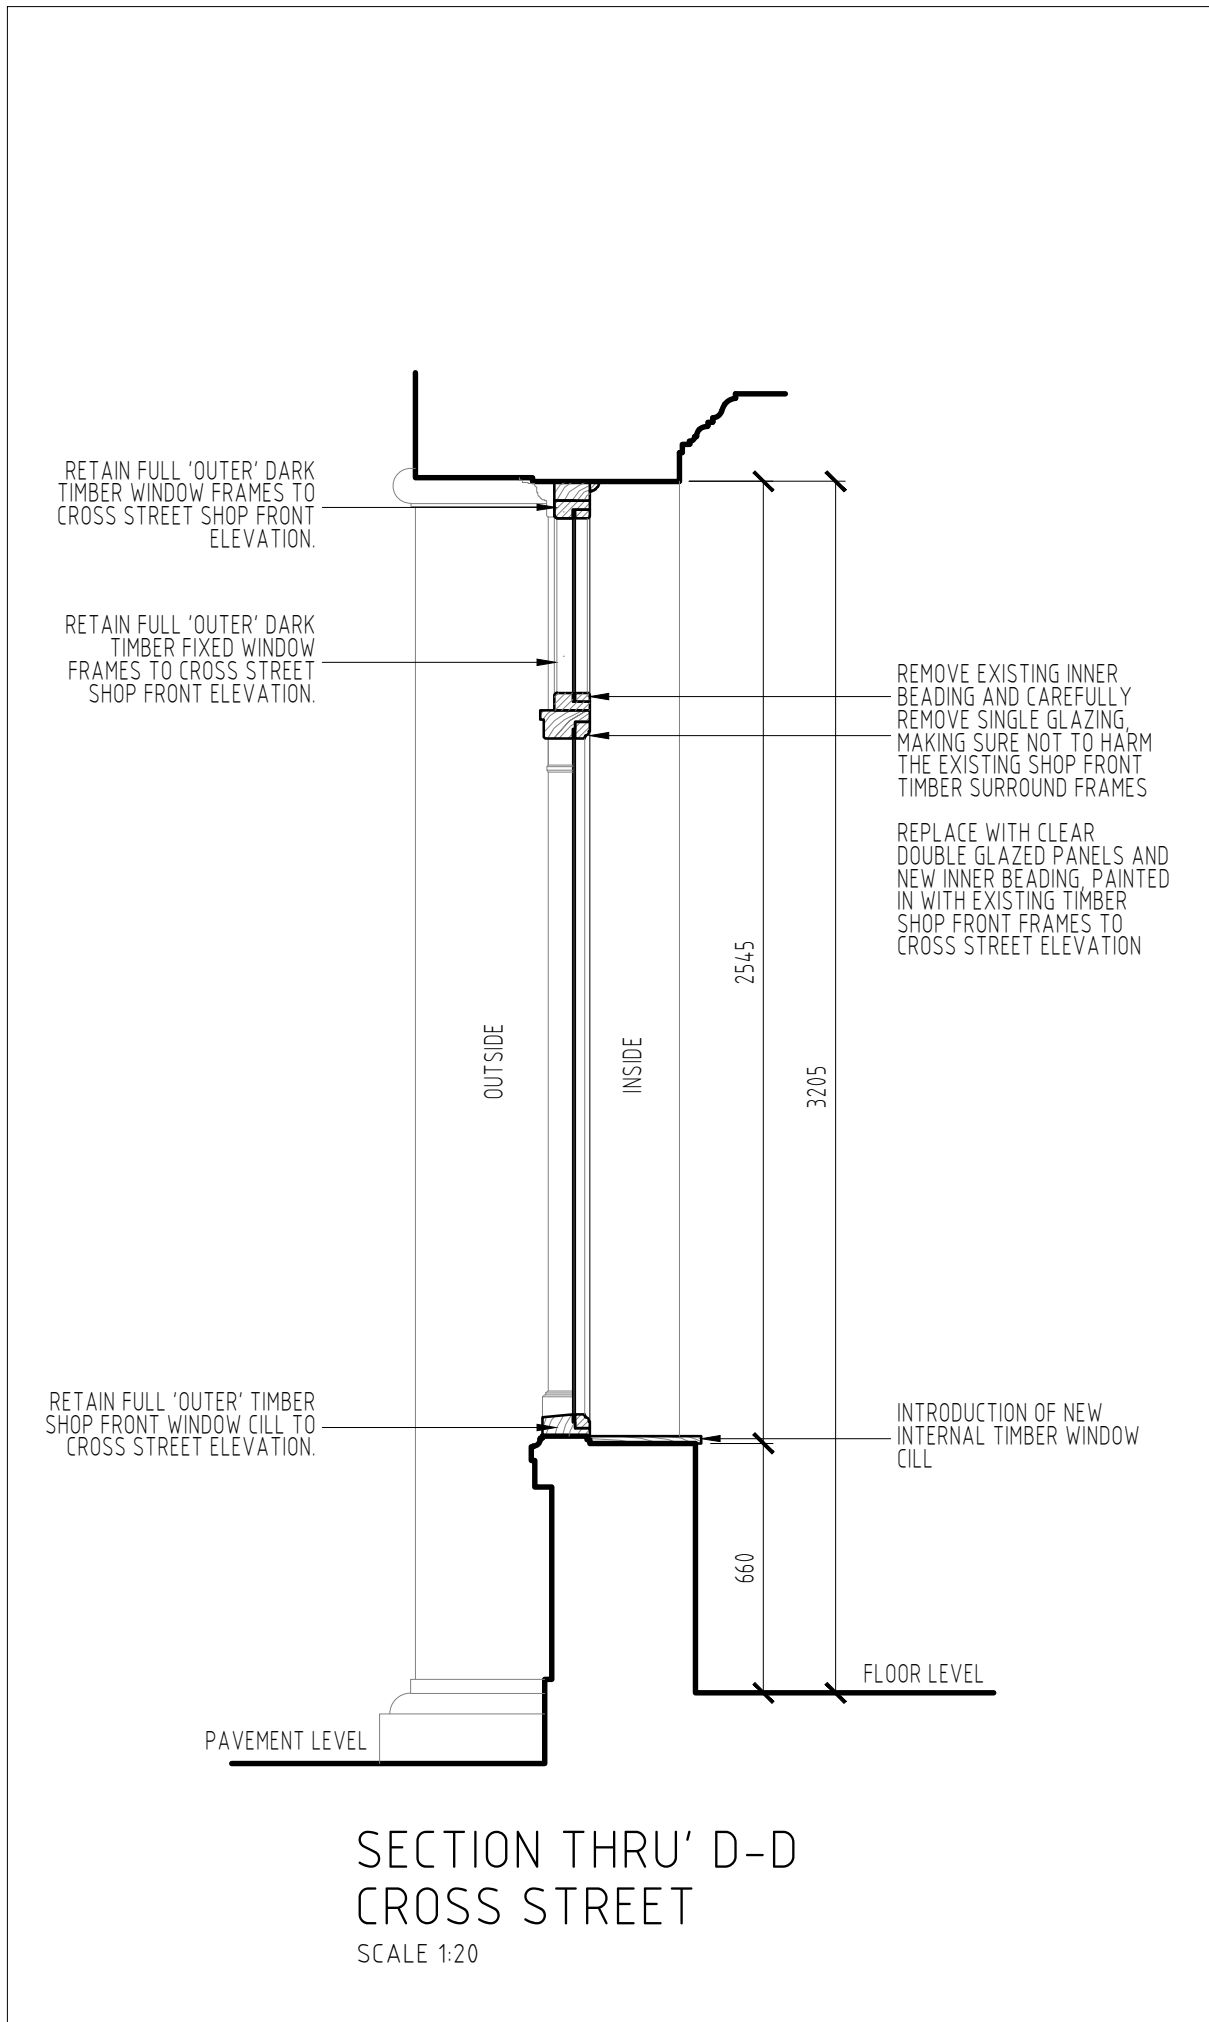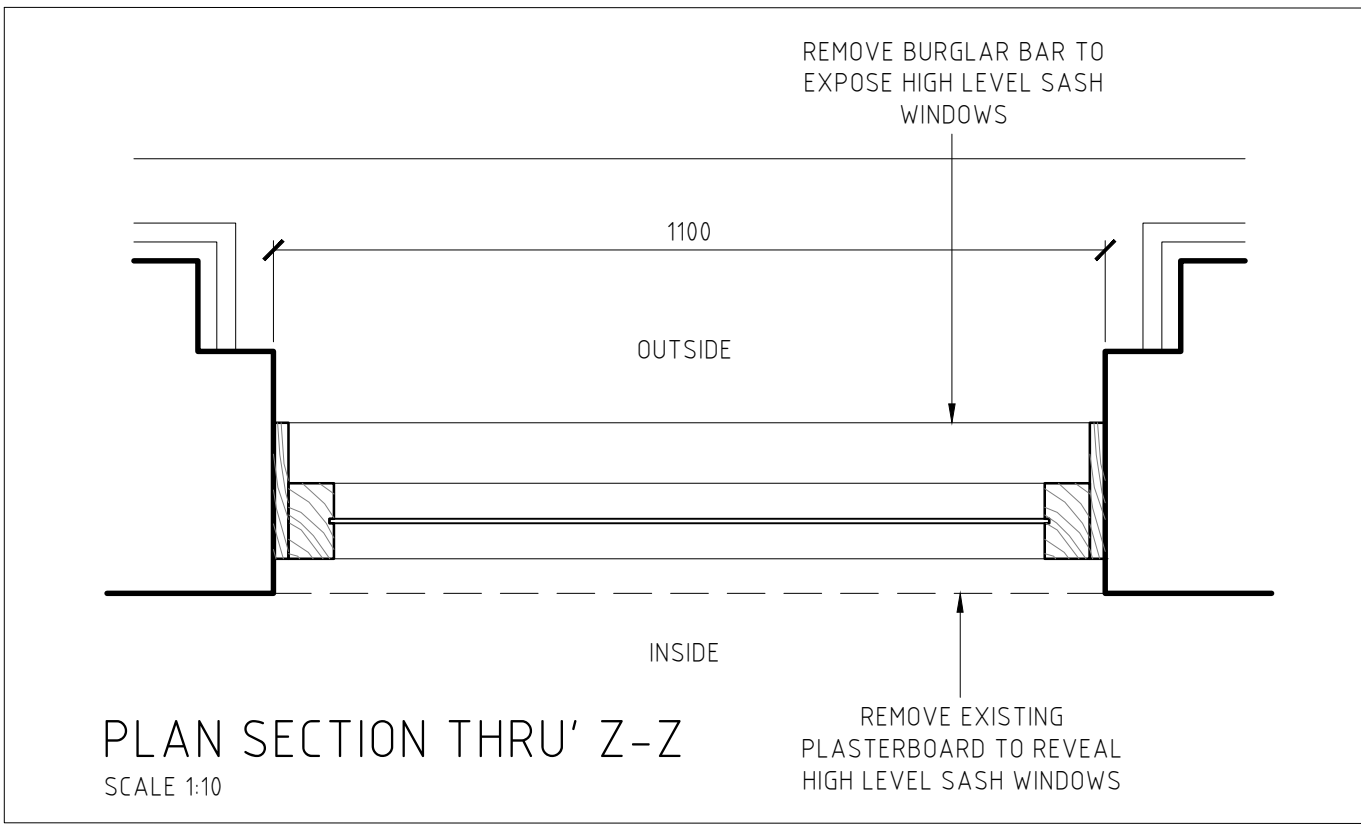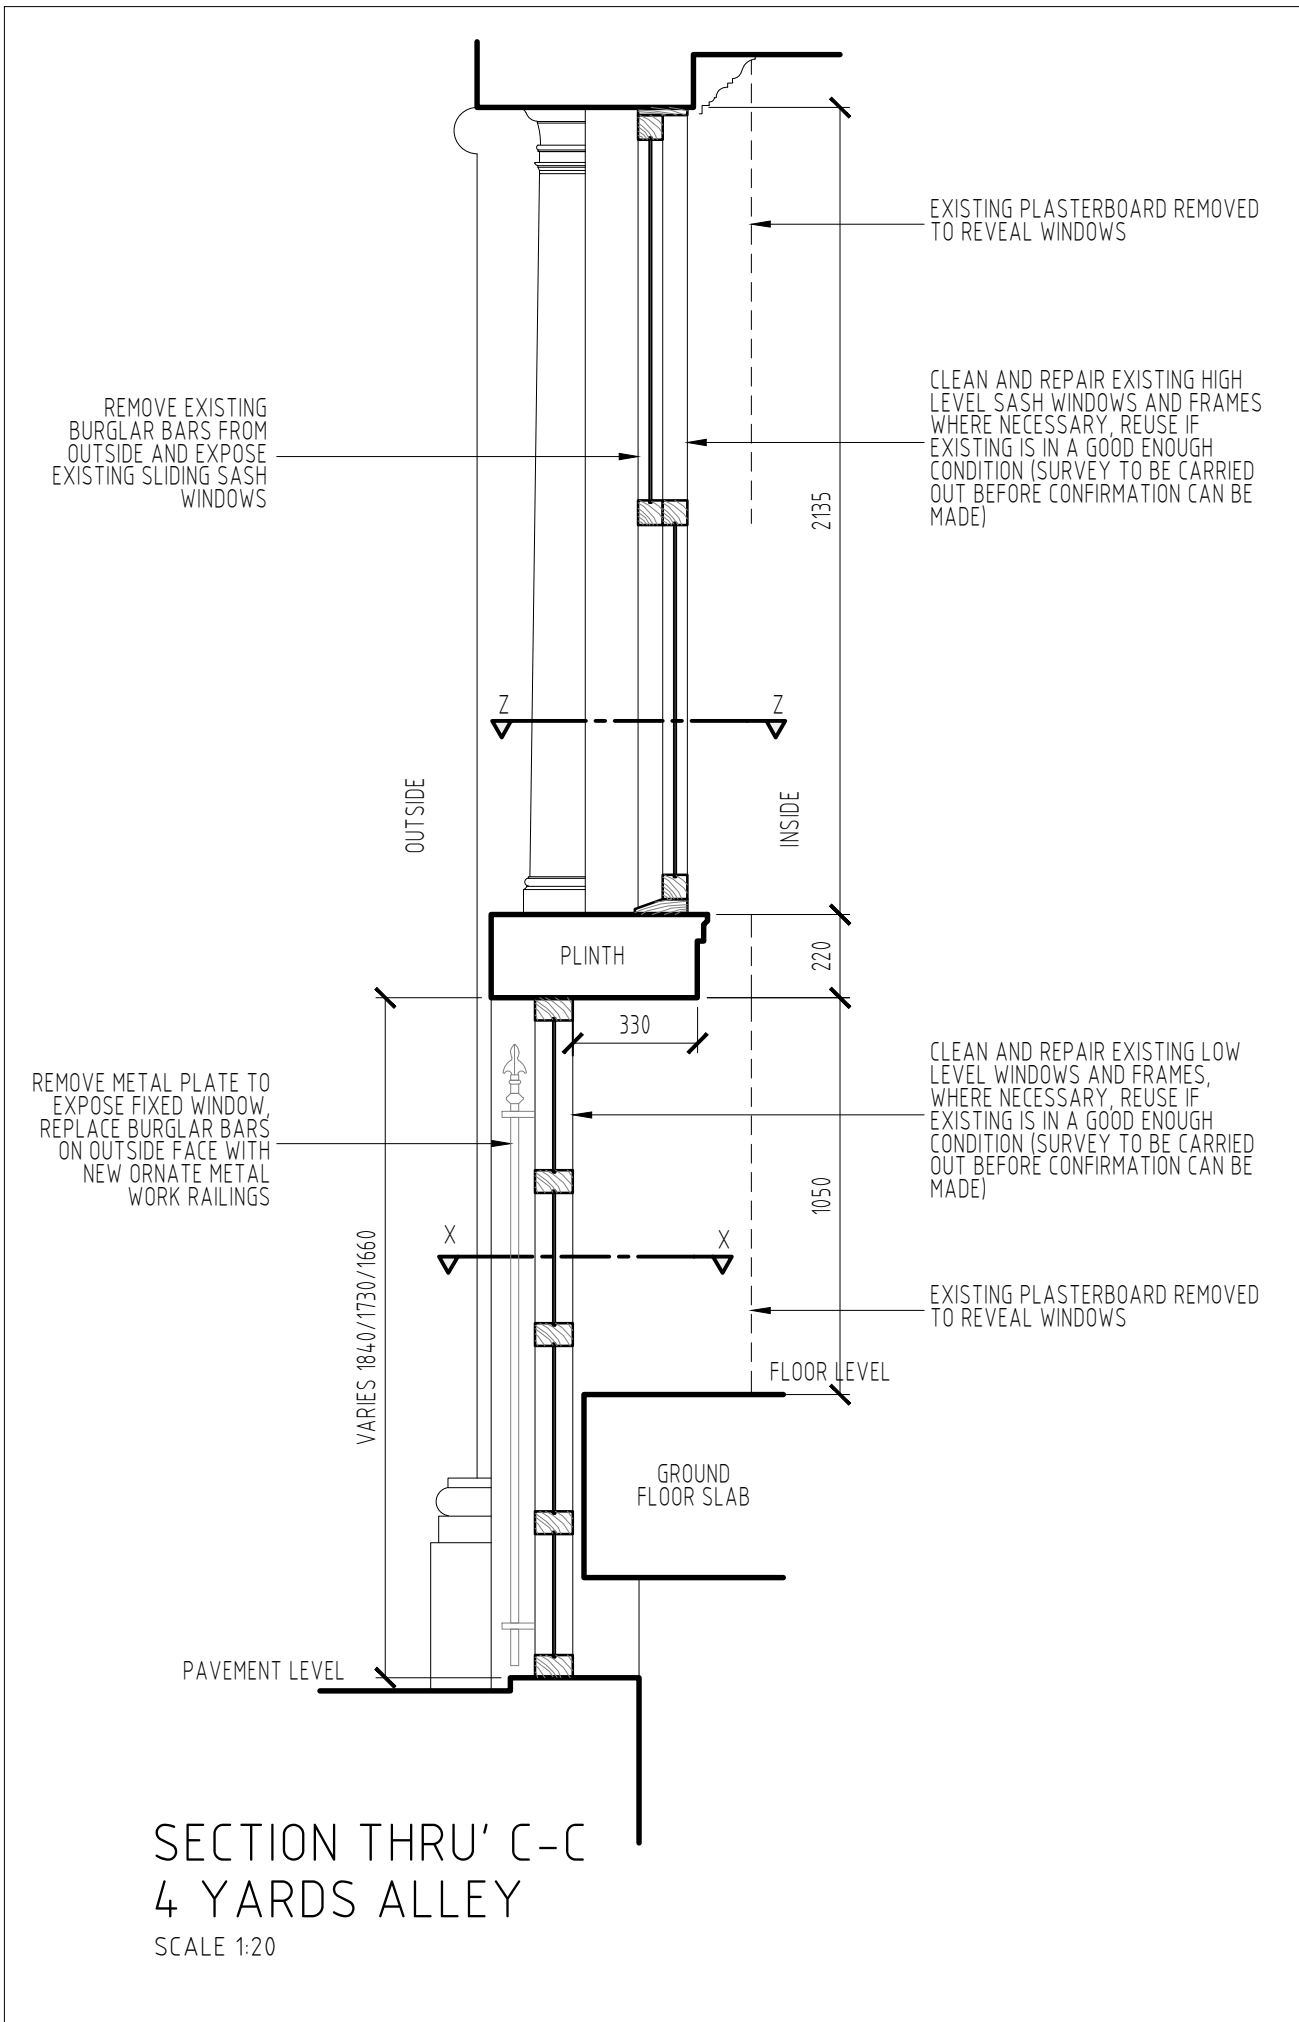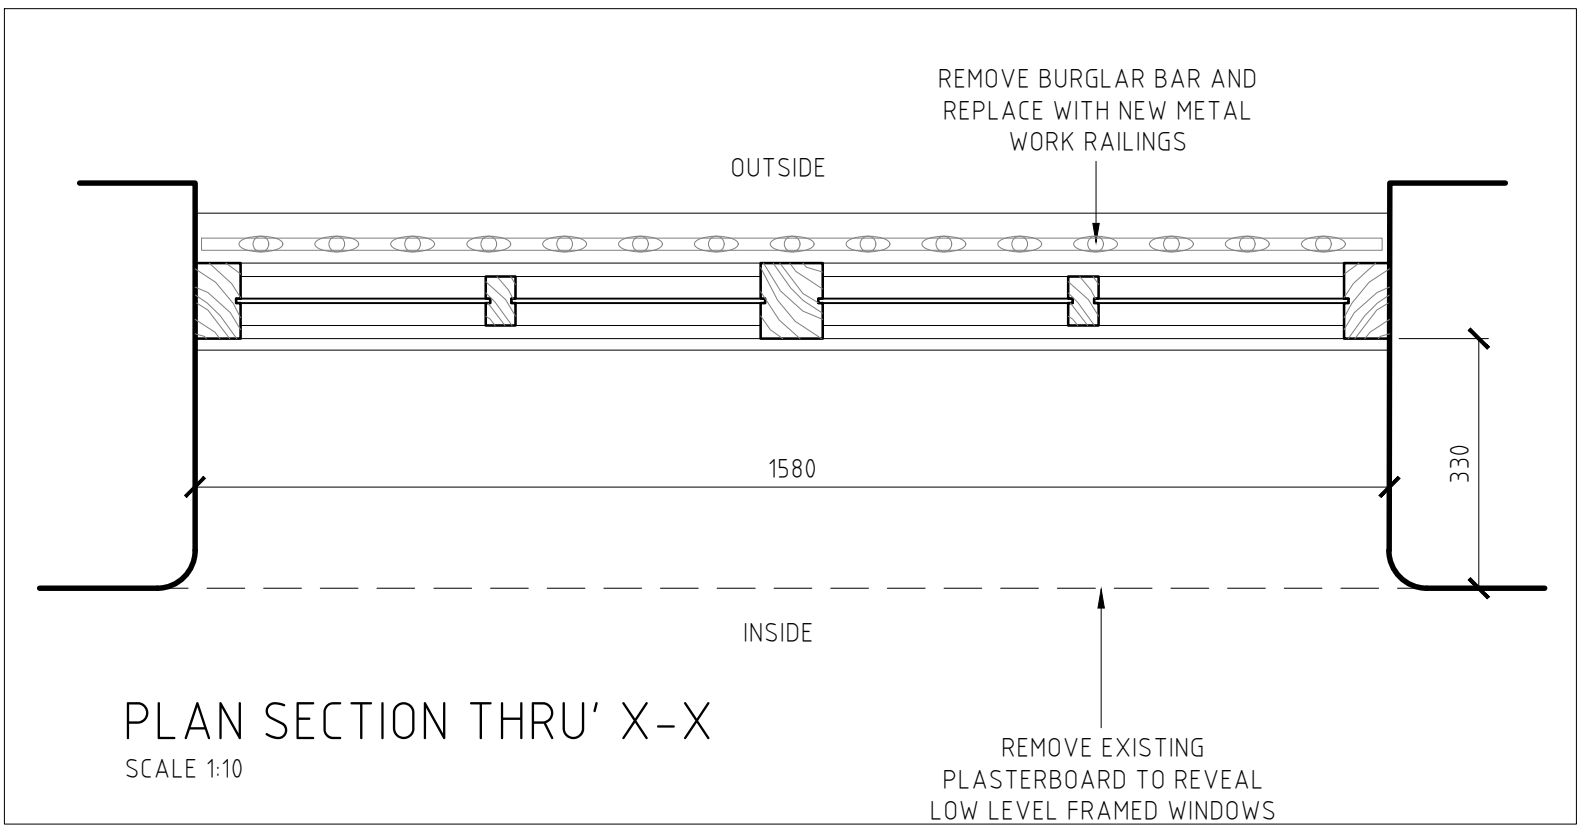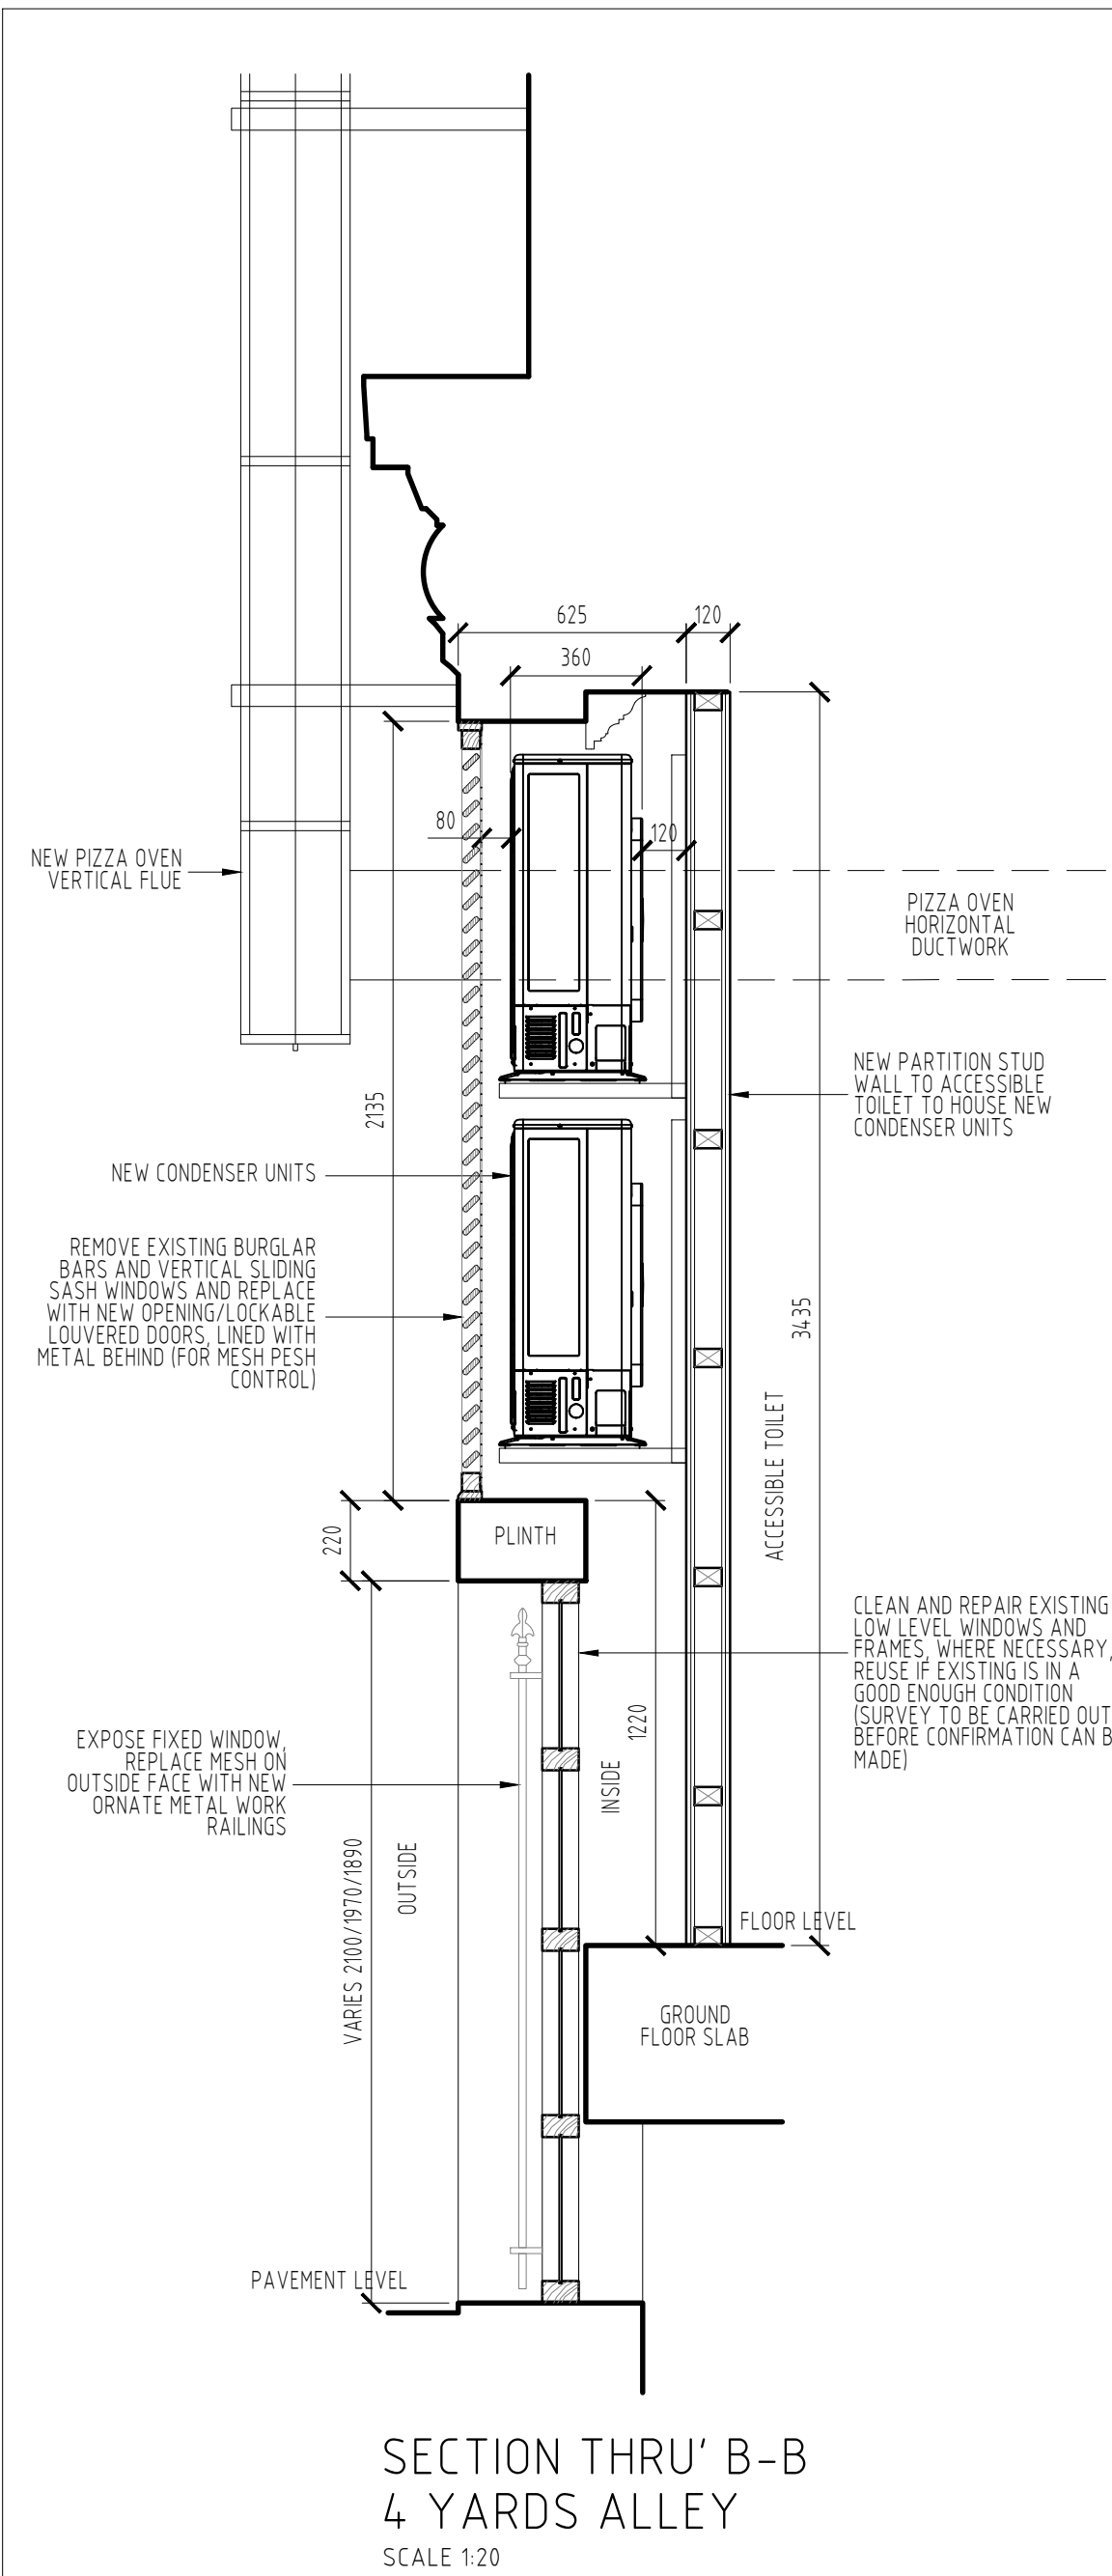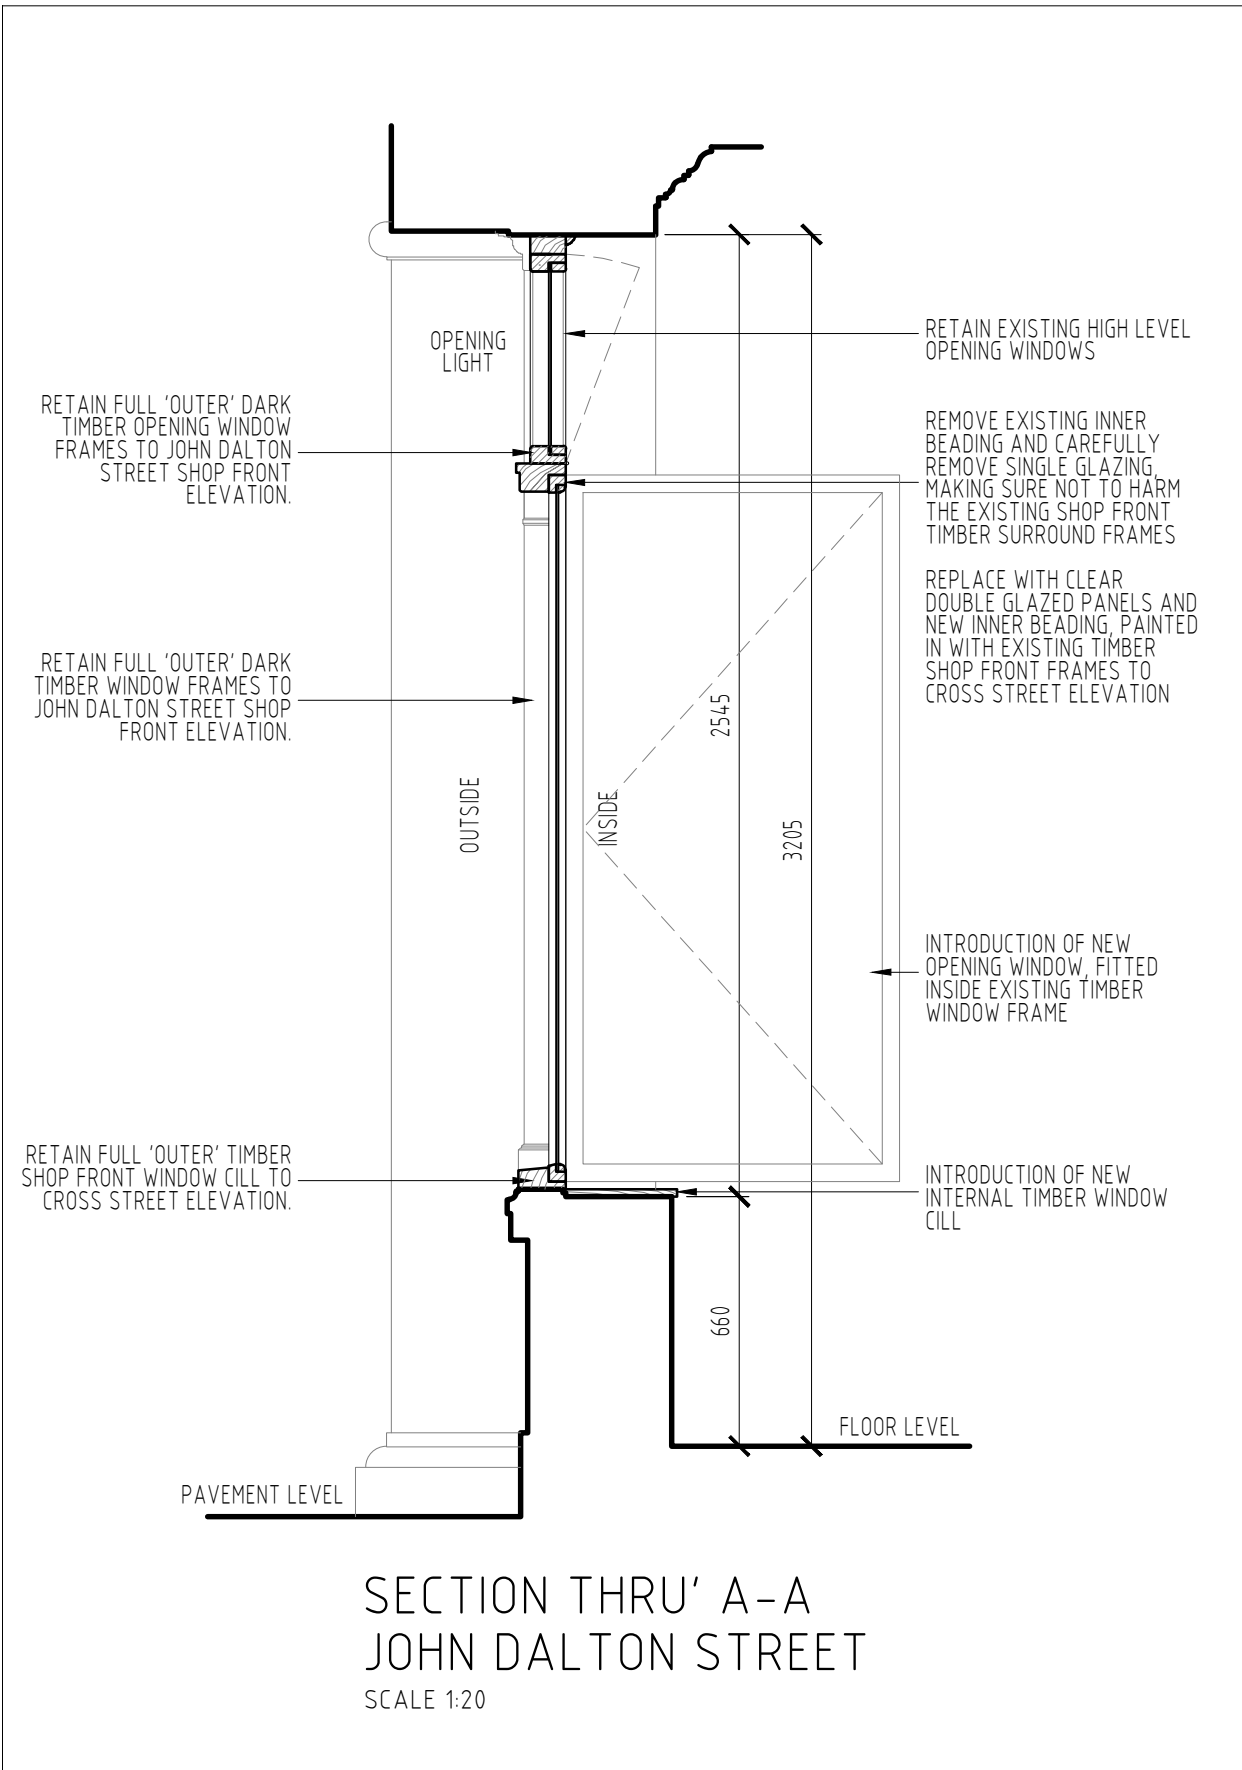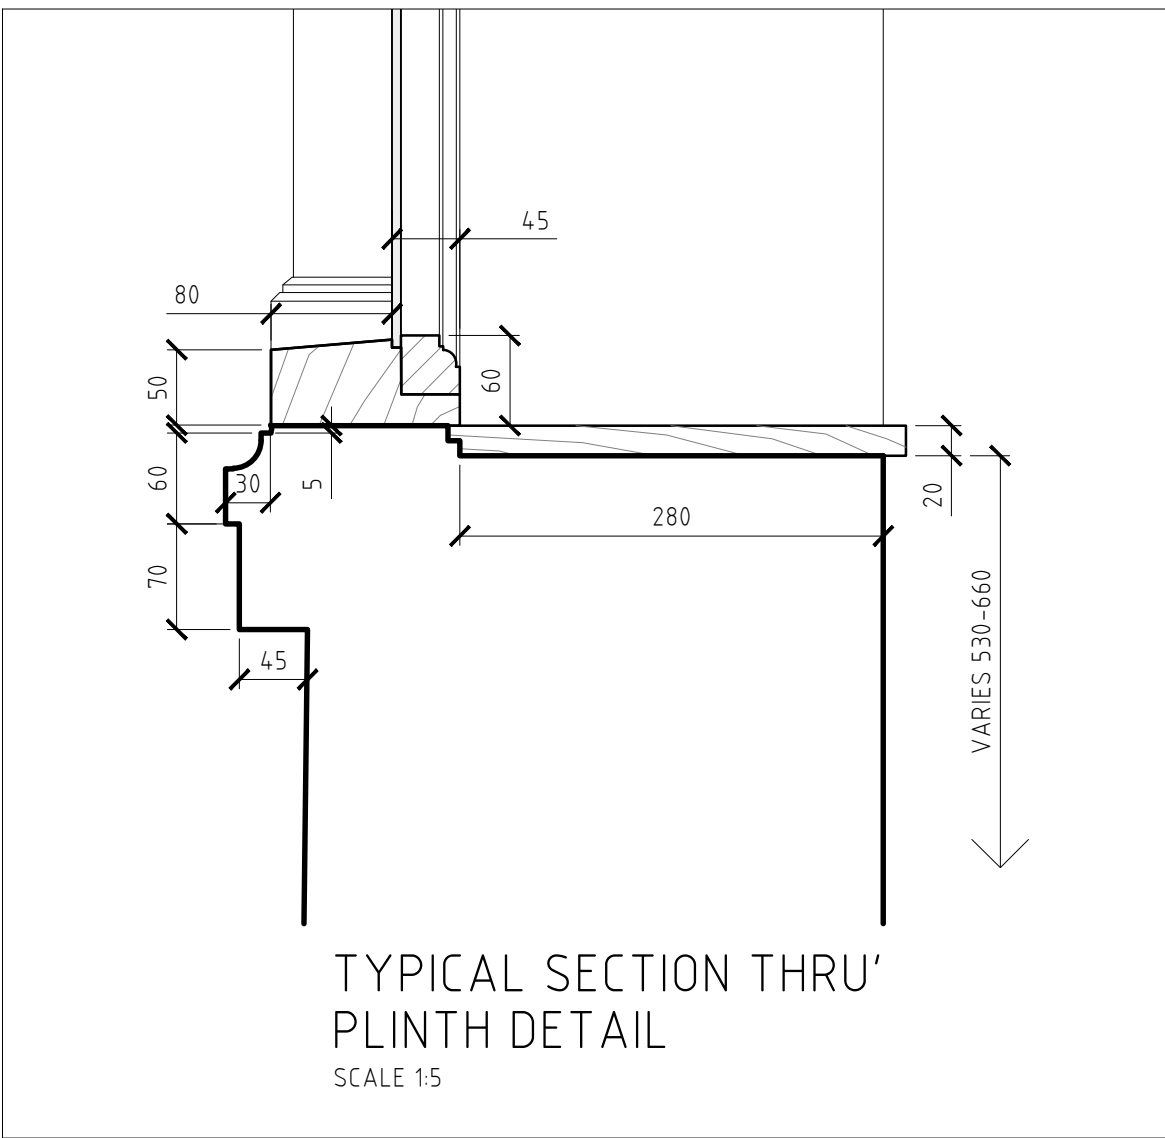

BRAWN DESIGN LIMITED.

BIZ HUB, ROOM G01, MELTON COURT, GIBSON LN,
NORTH FERRIBY, HU14 3HH
EMAIL: RICHARD@BRAWNDESIGN.CO.UK
MOBILE: 07985 344636

CLIENT

INDIVIDUAL RESTAURANTS
FORBICI

PROJECT

MANCHESTER
CROSS ST

DRAWING TITLE

PROPOSED
WINDOW DETAILS

JOB NUMBER

2405

DRAWING No

209

REVISION

C3

SCALE

1:20

DRAWN BY

RCN

APPROVED BY

DIRECTOR

REV

C1

25-10-24

C2

22-11-24

C3

25-11-24

NOTES

INNER FRAMES AND GLAZING TO BE REPLACED ONLY
ANNOTATION AMENDED FOLLOWING SITE VISIT
NOTES AMENDED WITH CORRECT METHOD OF REVIVAL

BY

RCN

RCN

RCN

SCALE BAR

1:50

1:100

