


3 2310110 TYPICAL CROSS SECTION THROUGH GREAT ANCOATS STREET PAVING

SECTION C' - C'' (SCALE 1:20)

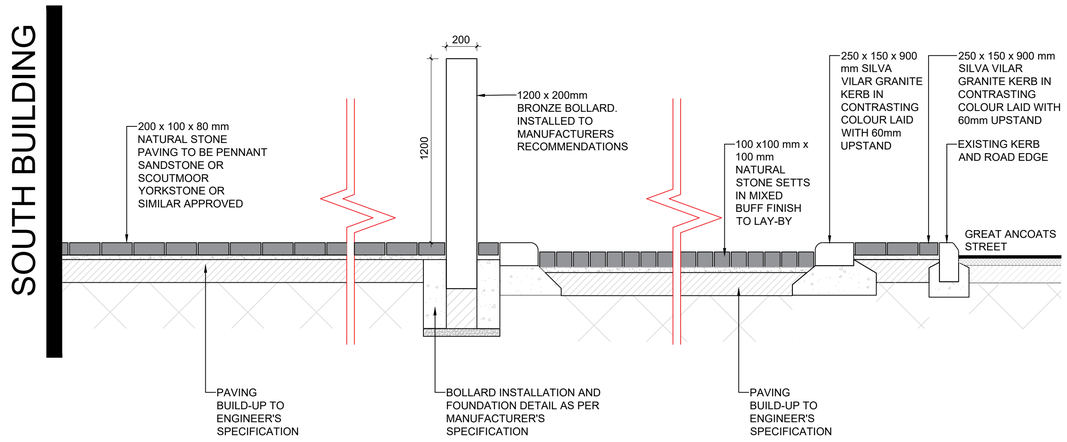


4 2310110 TYPICAL CROSS SECTION THROUGH THE GREAT ANCOATS STREET LAY-BY

SECTION D' D'' (SCALE 1:20)


GENERAL NOTES:

1. This drawing and its contents have been prepared to support, and are intended solely as information, for the Manchester Digital Campus planning application.
2. This drawing is to be read in conjunction with the Design and Access Statement and other documentation provided as part of this planning application.
3. This drawing is to be viewed or printed at scale shown.
4. The design has been based on current services information/surveys available.
5. The background information shown is based on the latest OS map data. Ordnance Survey, (c) Crown Copyright 2024. All rights reserved.
6. All planting is to comply with the relevant sections of BS 3936 Nursery Stock Specification.
7. All tree planting shall be positioned in accordance with BS 5837 Trees in relation to design, demolition, and construction - Recommendations and BS 8545 Trees: from nursery to independence in the landscape - Recommendations.
8. All root barriers shall be implemented as per the manufacturer's recommendations and as per guidance set out in BS 8545 Trees: From Nursery to Independence in the Landscape - Recommendations.

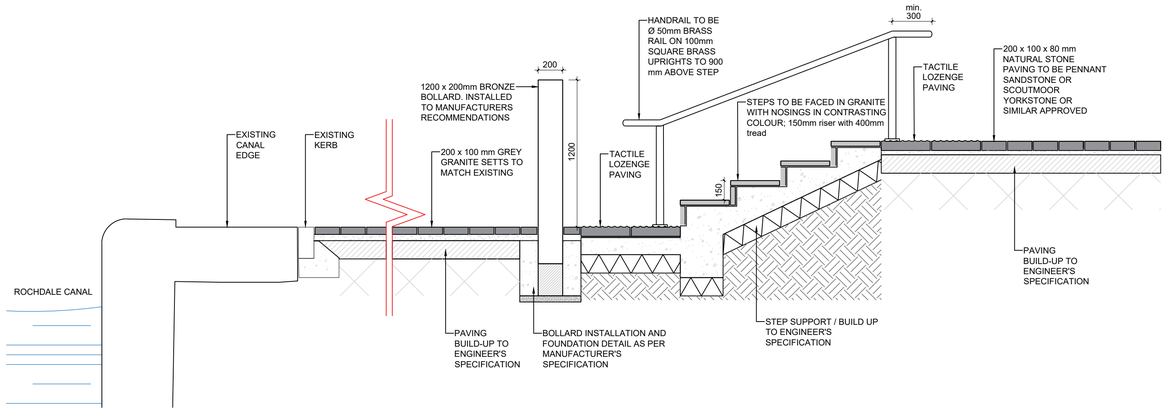


5 2310110 TYPICAL CROSS SECTION THROUGH CANAL PLAZA (1)

SECTION E' - E'' (SCALE 1:25)

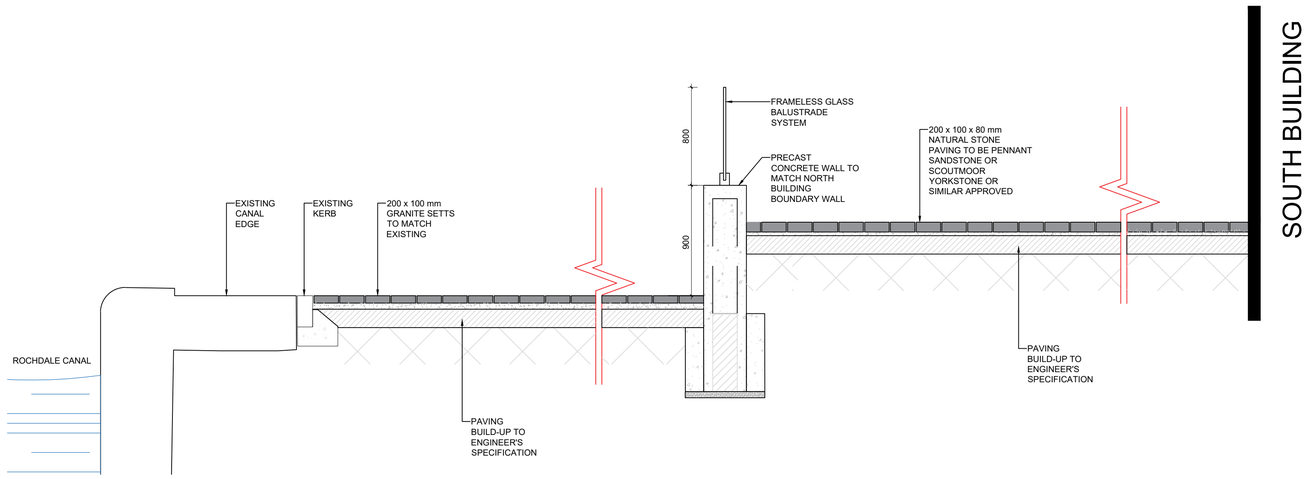

6 2310110 TYPICAL CROSS SECTION THROUGH CANAL PLAZA (2)

SECTION F' - F'' (SCALE 1:25)

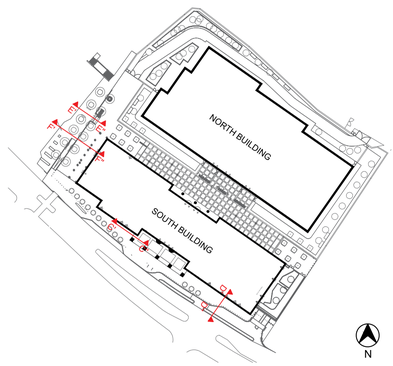

SECTION LOCATION PLAN, NTS

Government Property Agency

AtkinsRéalis

MANCHESTER DIGITAL CAMPUS

LANDSCAPE HARDWORKS
TYPICAL CROSS SECTIONS
SHEET 2 OF 2

Scale	Originated	Checked	Reviewed	Authorised
AS SHOWN	JG	KC	SW	NB
Original Size	Date	Date	Date	Date
A1	12/11/24	12/11/24	12/11/24	12/11/24

Drawing Number: MDCX-ATR-ZZ-ZZ-DR-L-231110

Revision: P01