0m 25m 50m 75m 100m 125m

VISUAL SCALE 1:1250 @ A4

North

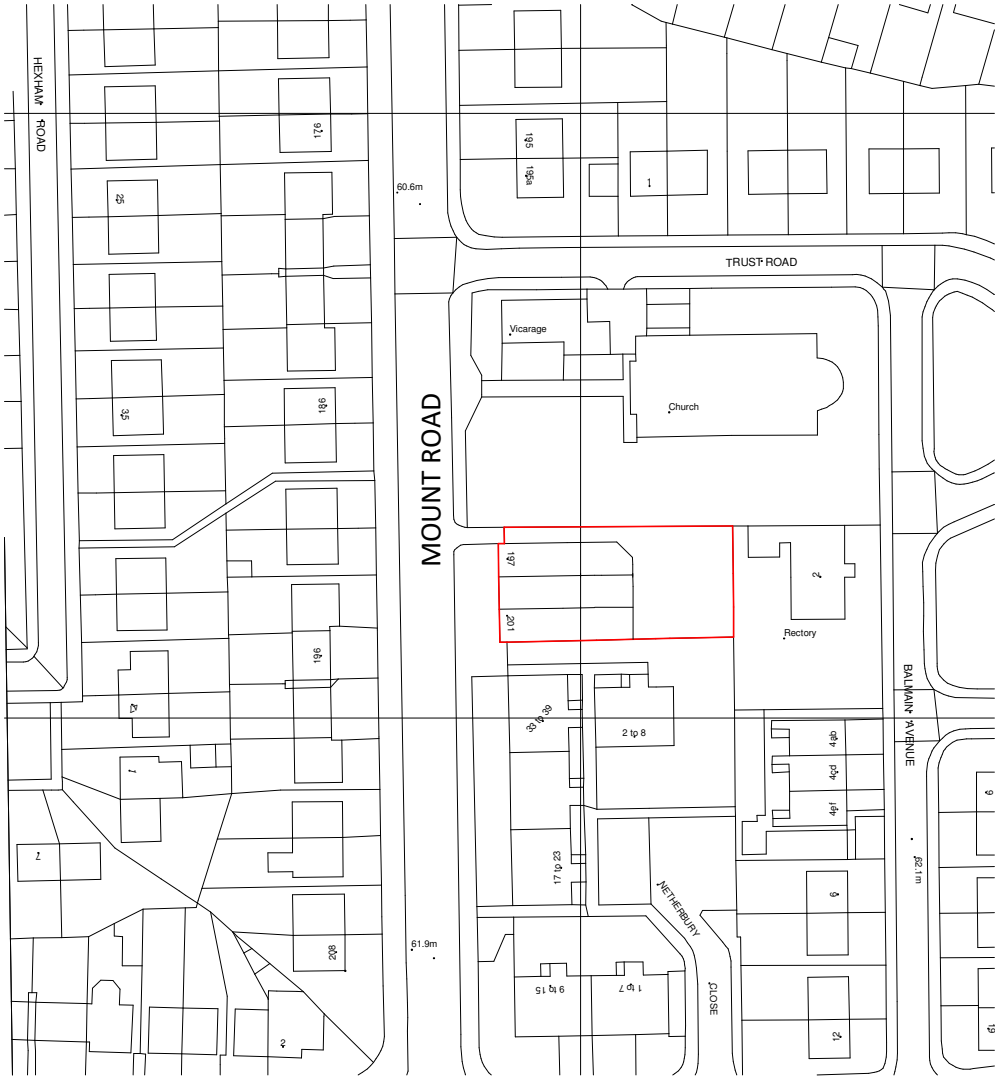

Rev	Date	Int	Description

197-201 Mount Rd
Location Plan

Job No: 167

Scale @ A4: 1 : 1250

Mr Teja Singh Sahota

Drawn By: OK

Date: 19/11/21

Drawing No: P101

Rev:

DO NOT SCALE FROM THIS DRAWING
ALL DIMENSIONS MUST BE CHECKED ON SITE BY CONTRACTOR PRIOR TO CONSTRUCTION