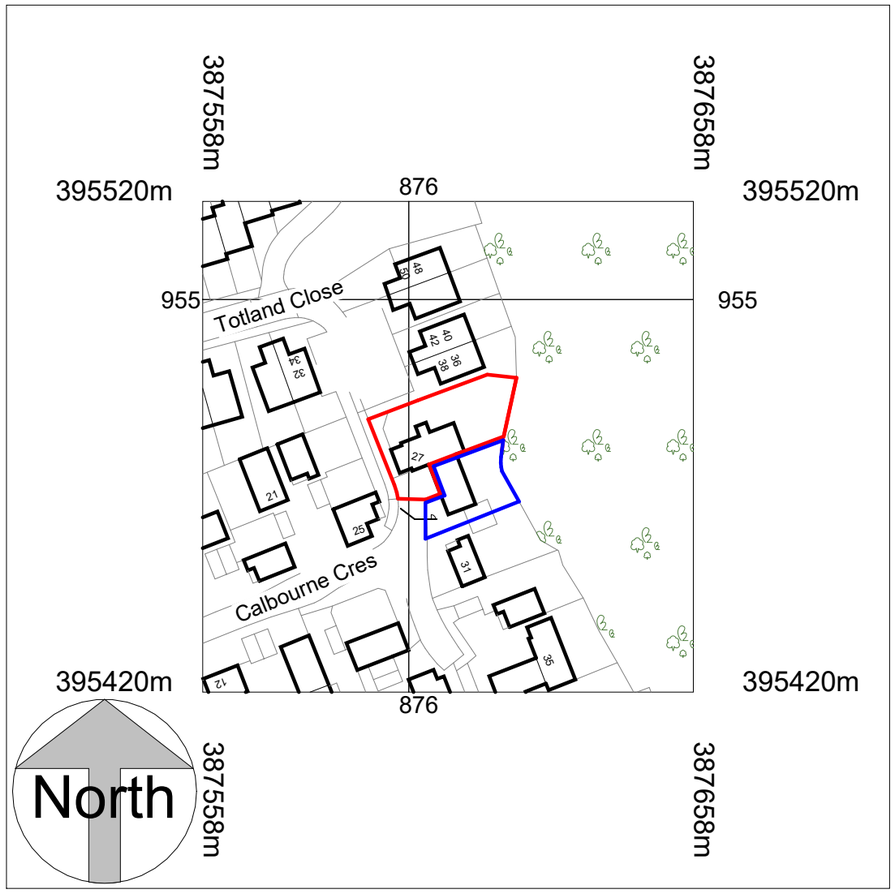

Location Plan

1 : 1250

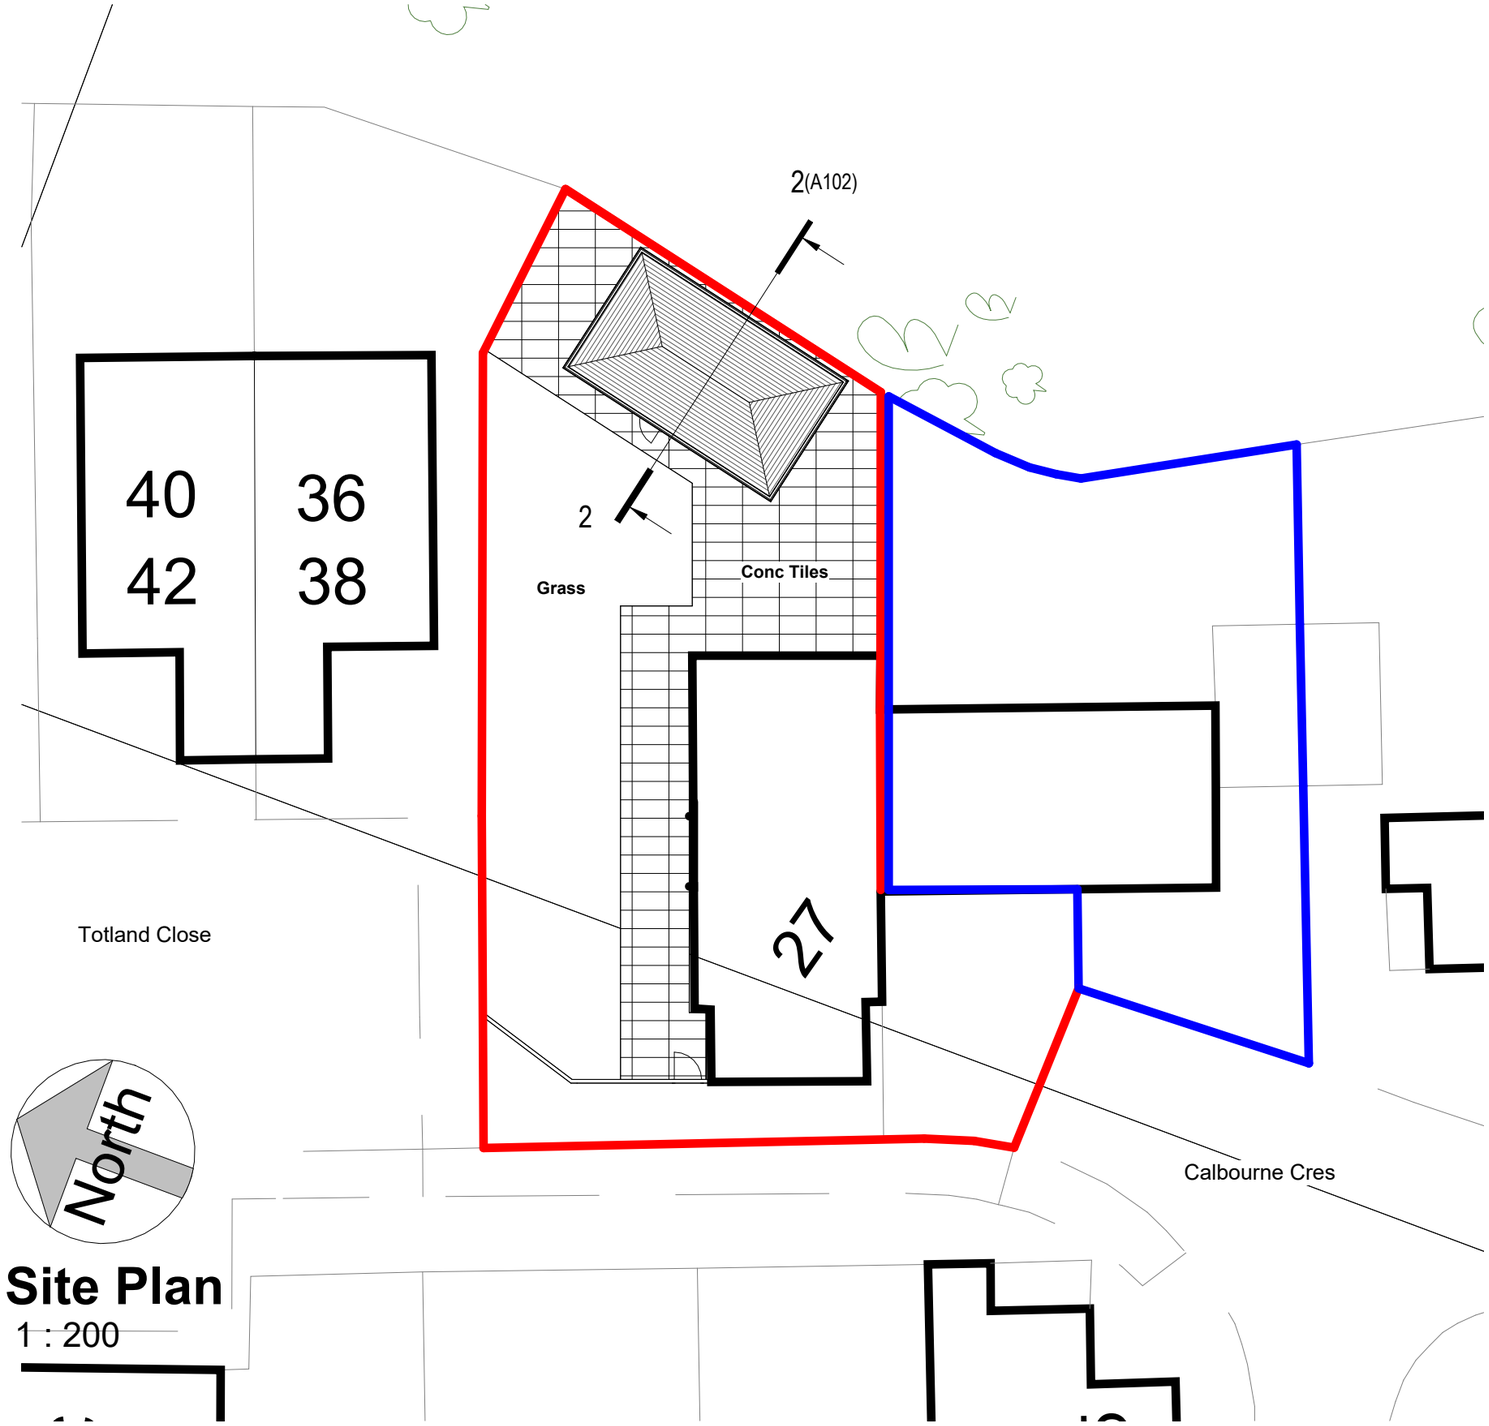

Site Plan

1 : 200

COPYRIGHT © ALL RIGHTS RESERVED BY VIKAS ALYAS LTD. DO NOT SCALE FROM DRAWING. DRAWING INDICATES DESIGN INTENT ONLY. REPORT ANY DISCREPANCIES TO CLIENT / VA LTD. NOT TO BE USED FOR CONSTRUCTION UNLESS STATED SO. TO BE READ IN CONJUCTION WITH OTHER DRAWINGS OR SPECIFICATION WHERE PROVIDED.

ARCHITEK
BUILDING DESIGN CONSULTANCY
0161 511 8479
vikas@architek.uk
916 Stockport Road, Levenshulme, Manchester, M19 3AB

No.	Description	Date
P1	Issue to Planning	27.11.2024

PROJECT: Proposed outbuilding ancillary to main house for additional accommodation		ADDRESS: 27 Calbourone Crescent Longsight M12 5GX	CLIENT: Ms Saira Bibi
Manchester City Council	PURPOSE OF ISSUE: Planning	SHEET: Location and Site Plan	Date: 27.11.2024 / Project number: 1048 / Scale (@ A3): As indicated
			Drawn by: VA / DRAWING NUMBER: A101 / REV: P1
			Checked by: VA