
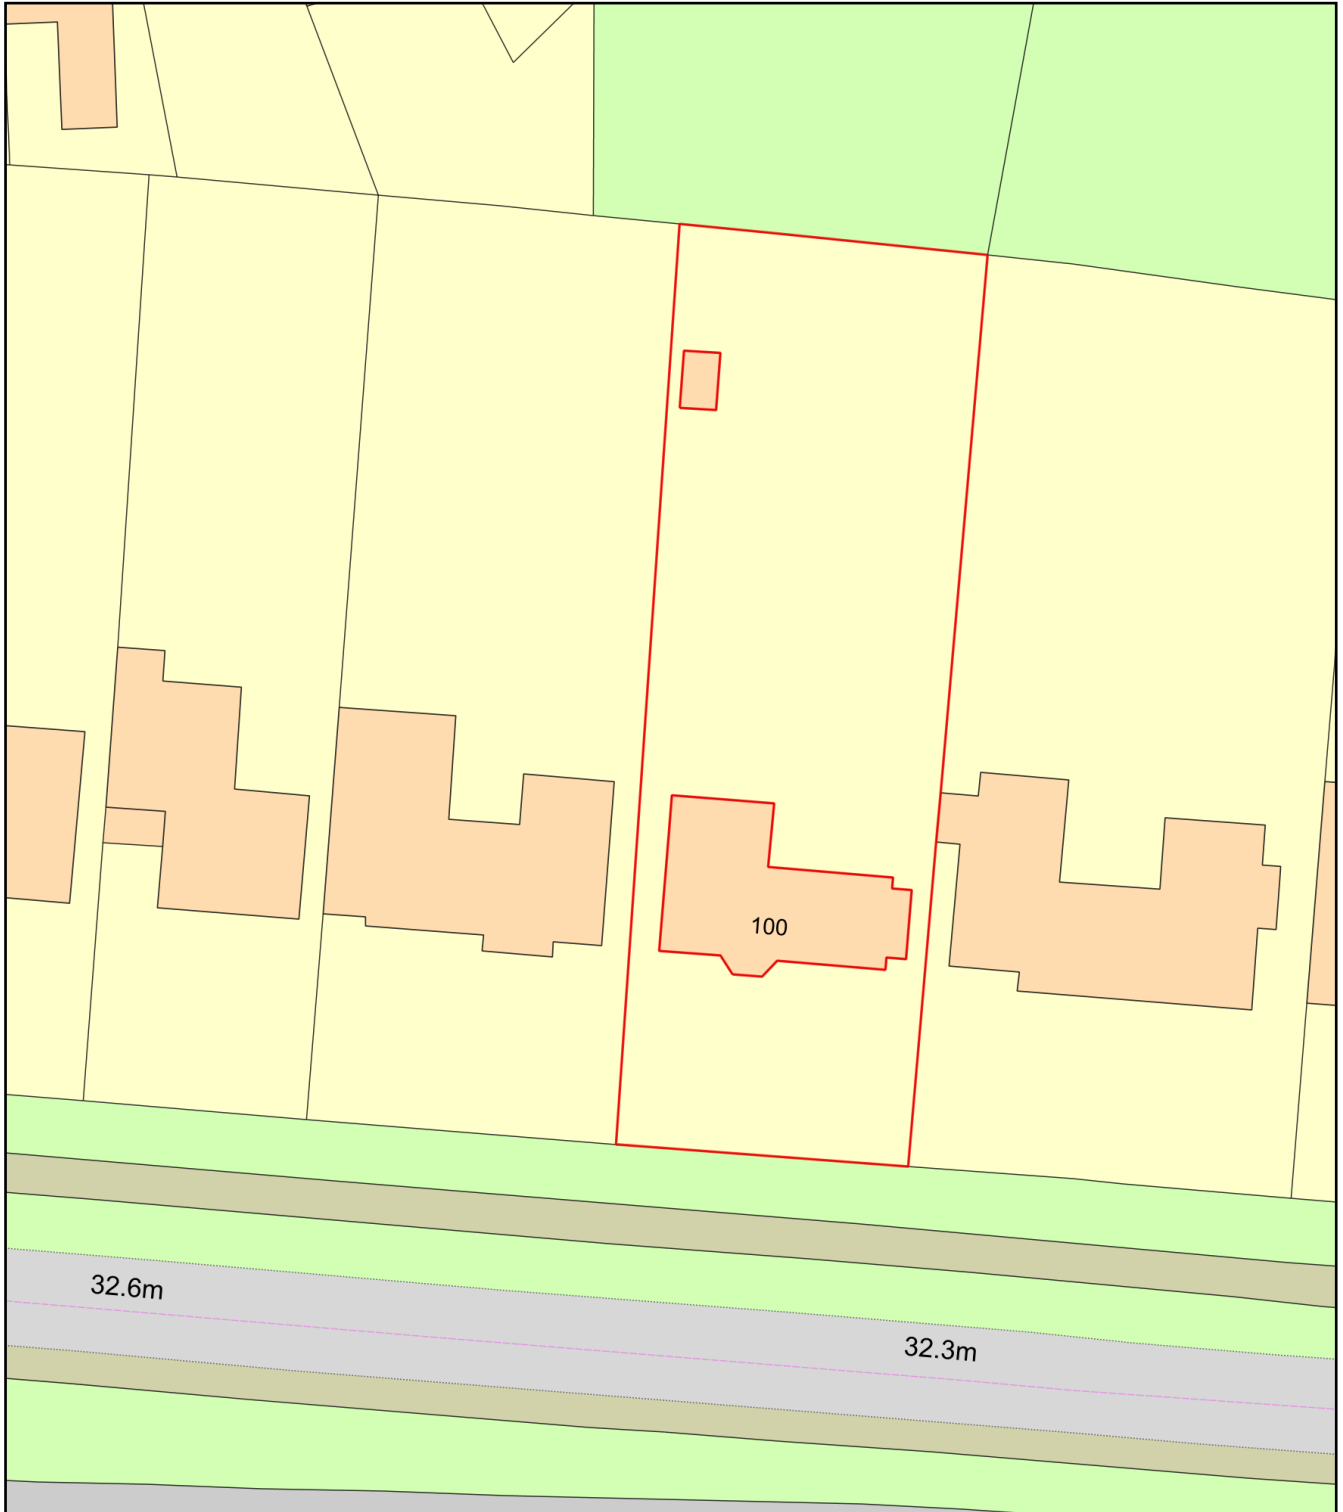
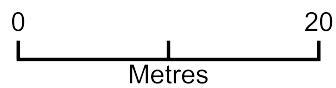


100 Wythenshawe Road

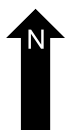

Plan Produced for: Mr G Harb

Date Produced: 17 Dec 2024

Plan Reference Number: TQRQM24352212346513

Scale: 1:500 @ A4