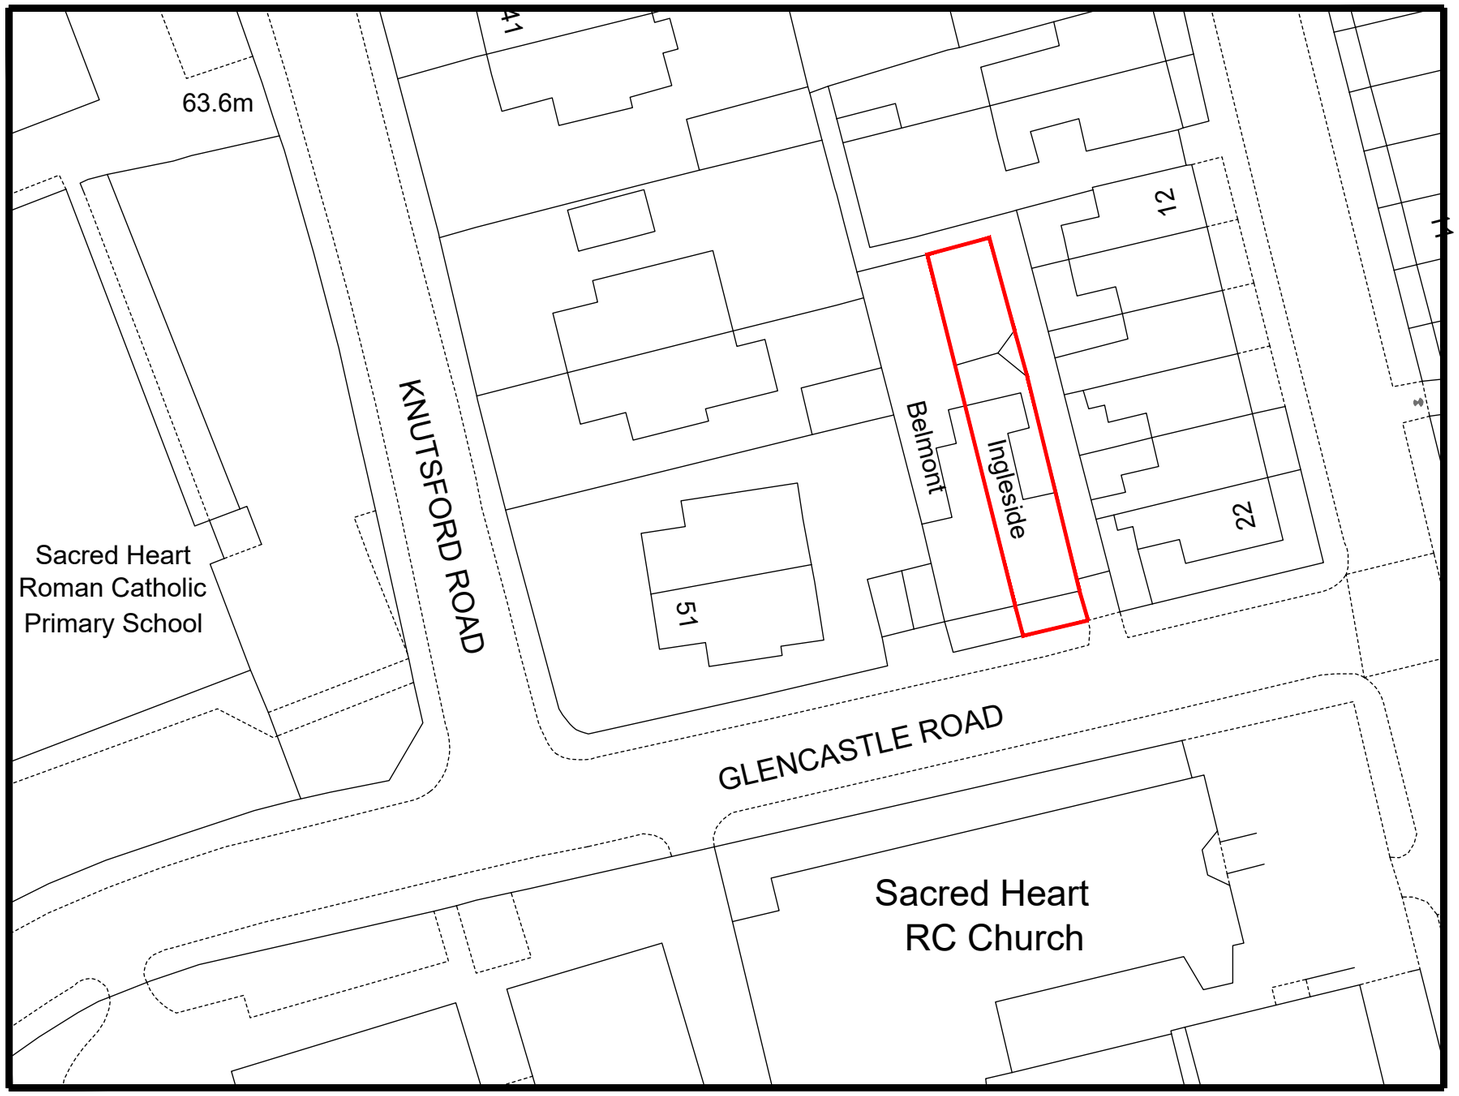

Location Plan

Scale 1:500

0 10 20
metres

North

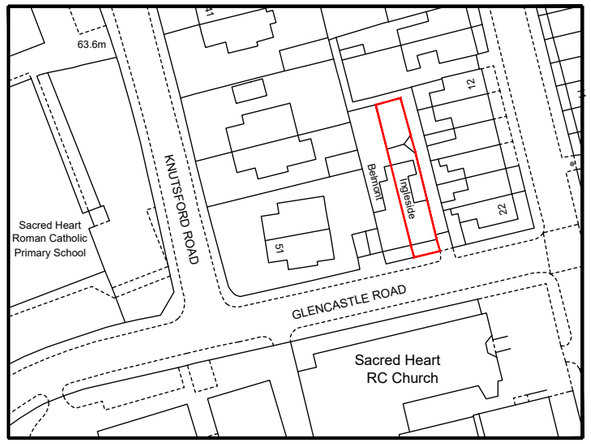

OS Plan

Scale 1:1250

0 10 20
metres

North

PROJECT Proposed Granny Annexe: Ingleside, Glenside Road, Gorton, M18 7NE	DRAWING NUMBER NE - 001			
DRAWING OS and Location Plan	REVISION	DRAWN MV	CHECKED	SCALE 1:500/ 1250@A3
		DATE Dec 2024		