


1. Front - Proposed
1 : 100

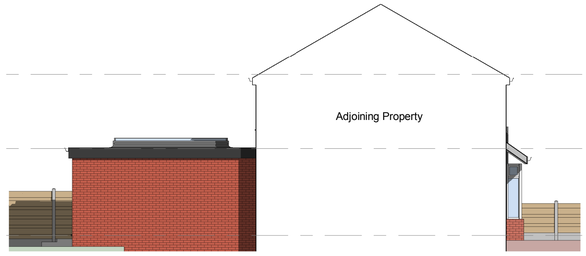


2. Left Side - Proposed
1 : 100




3. Rear - Proposed
1 : 100



4. Right Side - Proposed
1 : 100

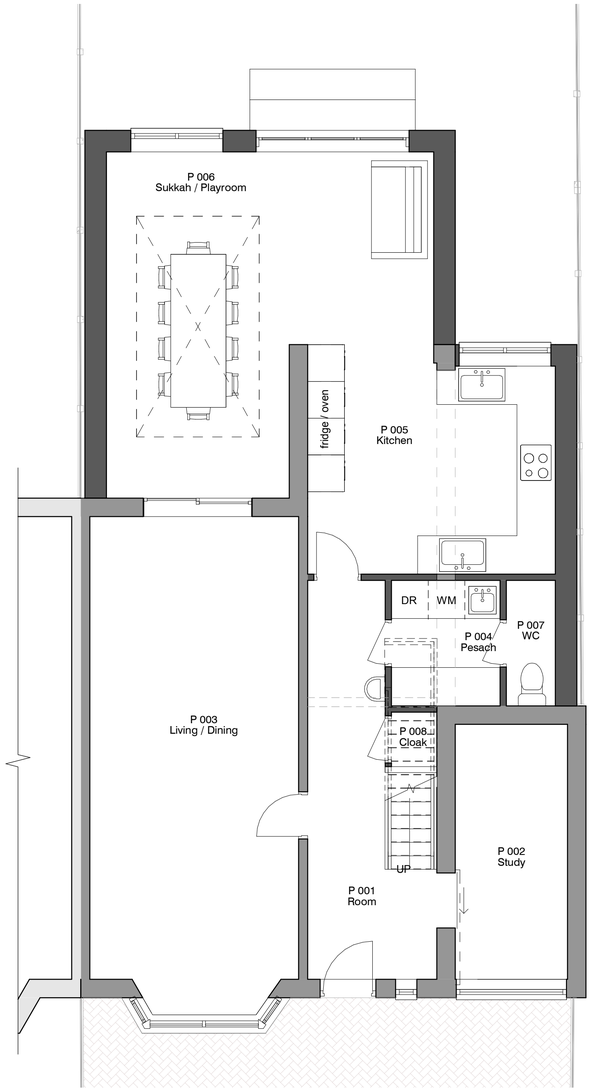

5. Level 0 - Proposed
1 : 50

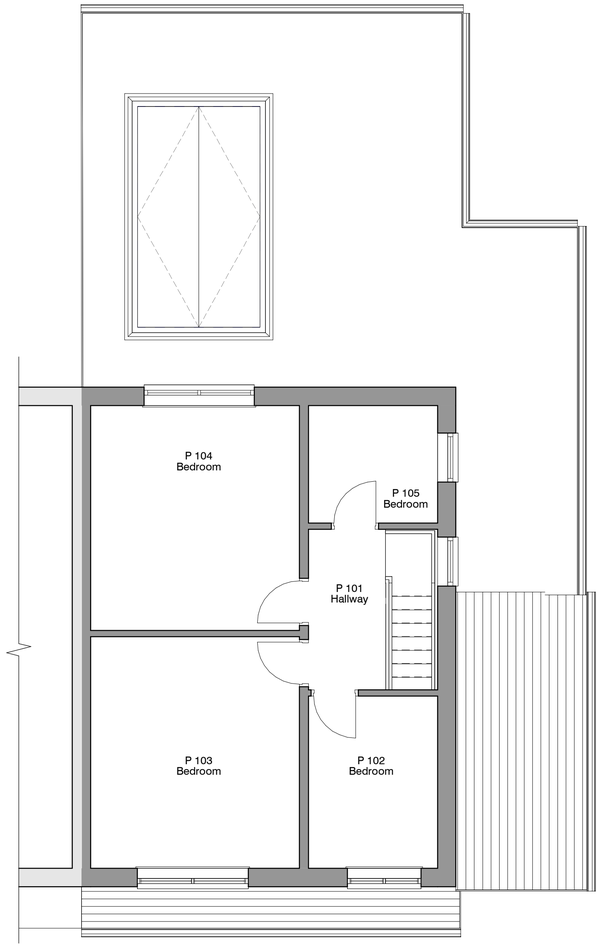

6. Level 1 - Proposed
1 : 50

0.5 0 0.5 1 1.5 2 2.5
SCALE 1:50 m

REV	DESCRIPTION	BY	DATE
6	Amendment in line with planning	ER	06-12-24
5	Plan amendments	ER	23-09-24
4	RH elevation	ER	23-09-24
3	Kitchen/WC amendment	ER	20-09-24
2	WC/cloak amendment	ER	20-09-24
1	Plan amendments	ER	11-09-24

RADNOR ARCHITECTURE
PLANNING & DESIGN
office@radnorarchitecture.co.uk

PROJECT
15 Boardman Road

PROJECT NO.	RA24020.
CLIENT	Cohen
DATE	15 AUG 2024
DRAWN BY	ER
TITLE	Proposed Plans and Elevations
SHEET NO.	REV.
003.	6
SCALE @ A1	As indicated

NOTES

© COPYRIGHT - ALL RIGHTS RESERVED. NO PART OF THIS PUBLICATION MAY BE REPRODUCED, IN ANY FORM OR BY ANY MEANS WITHOUT PRIOR WRITTEN PERMISSION OF RADNOR ARCHITECTURE. ALL DIMENSIONS ARE TO BE CHECKED AND CONFIRMED ON SITE BEFORE COMMENCEMENT OF WORK. ANY VARIATION IS TO BE REPORTED TO THE DESIGNER PRIOR TO THE COMMENCEMENT OF ANY WORK. ALL WORKS ARE TO COMPLY WITH THE CURRENT BUILDING AGREEMENT REGULATIONS, STATUTORY LEGISLATION, RELEVANT CODES OF PRACTICE AND BRITISH STANDARDS. ALL DIMENSIONS ON THIS DRAWING ARE IN MILLIMETRES UNLESS STATED OTHERWISE.