
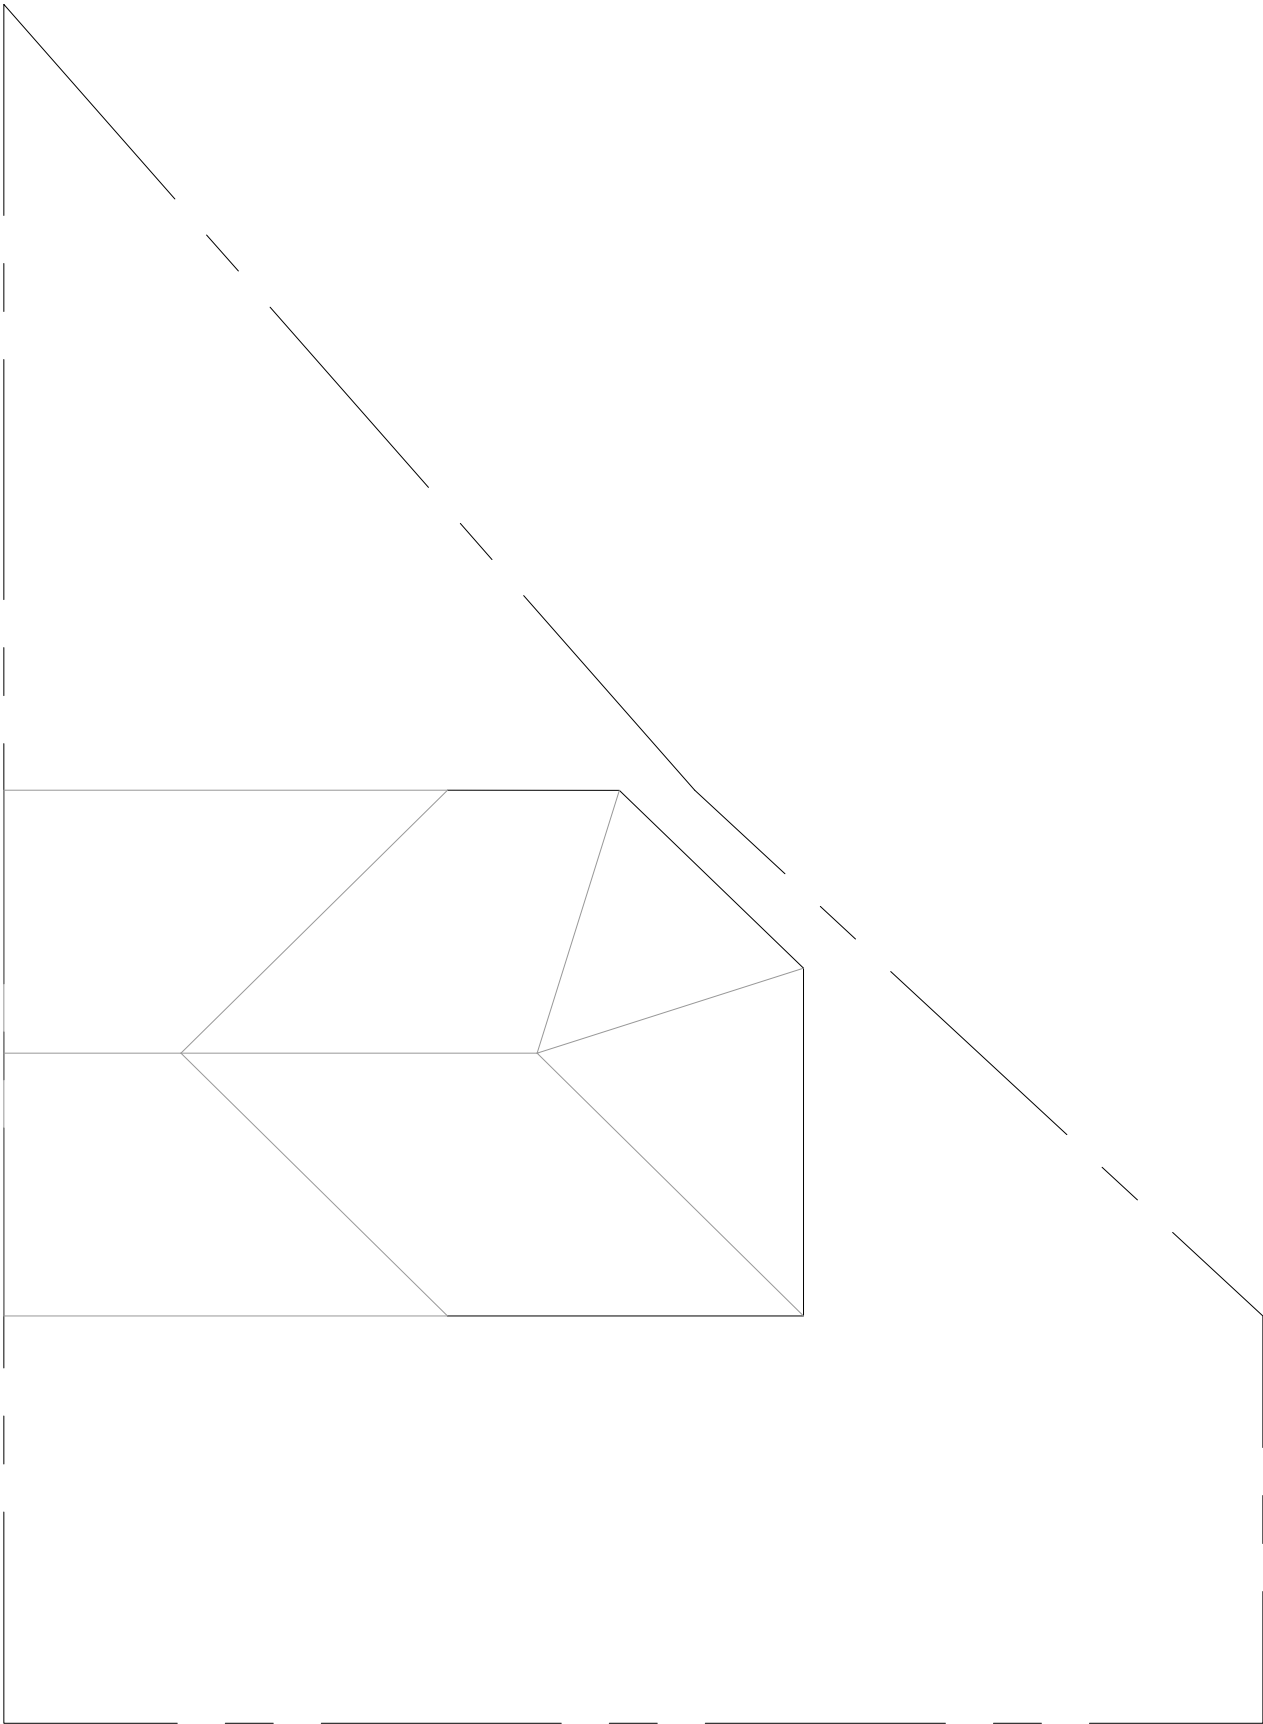


20/11/2024 10:36:34

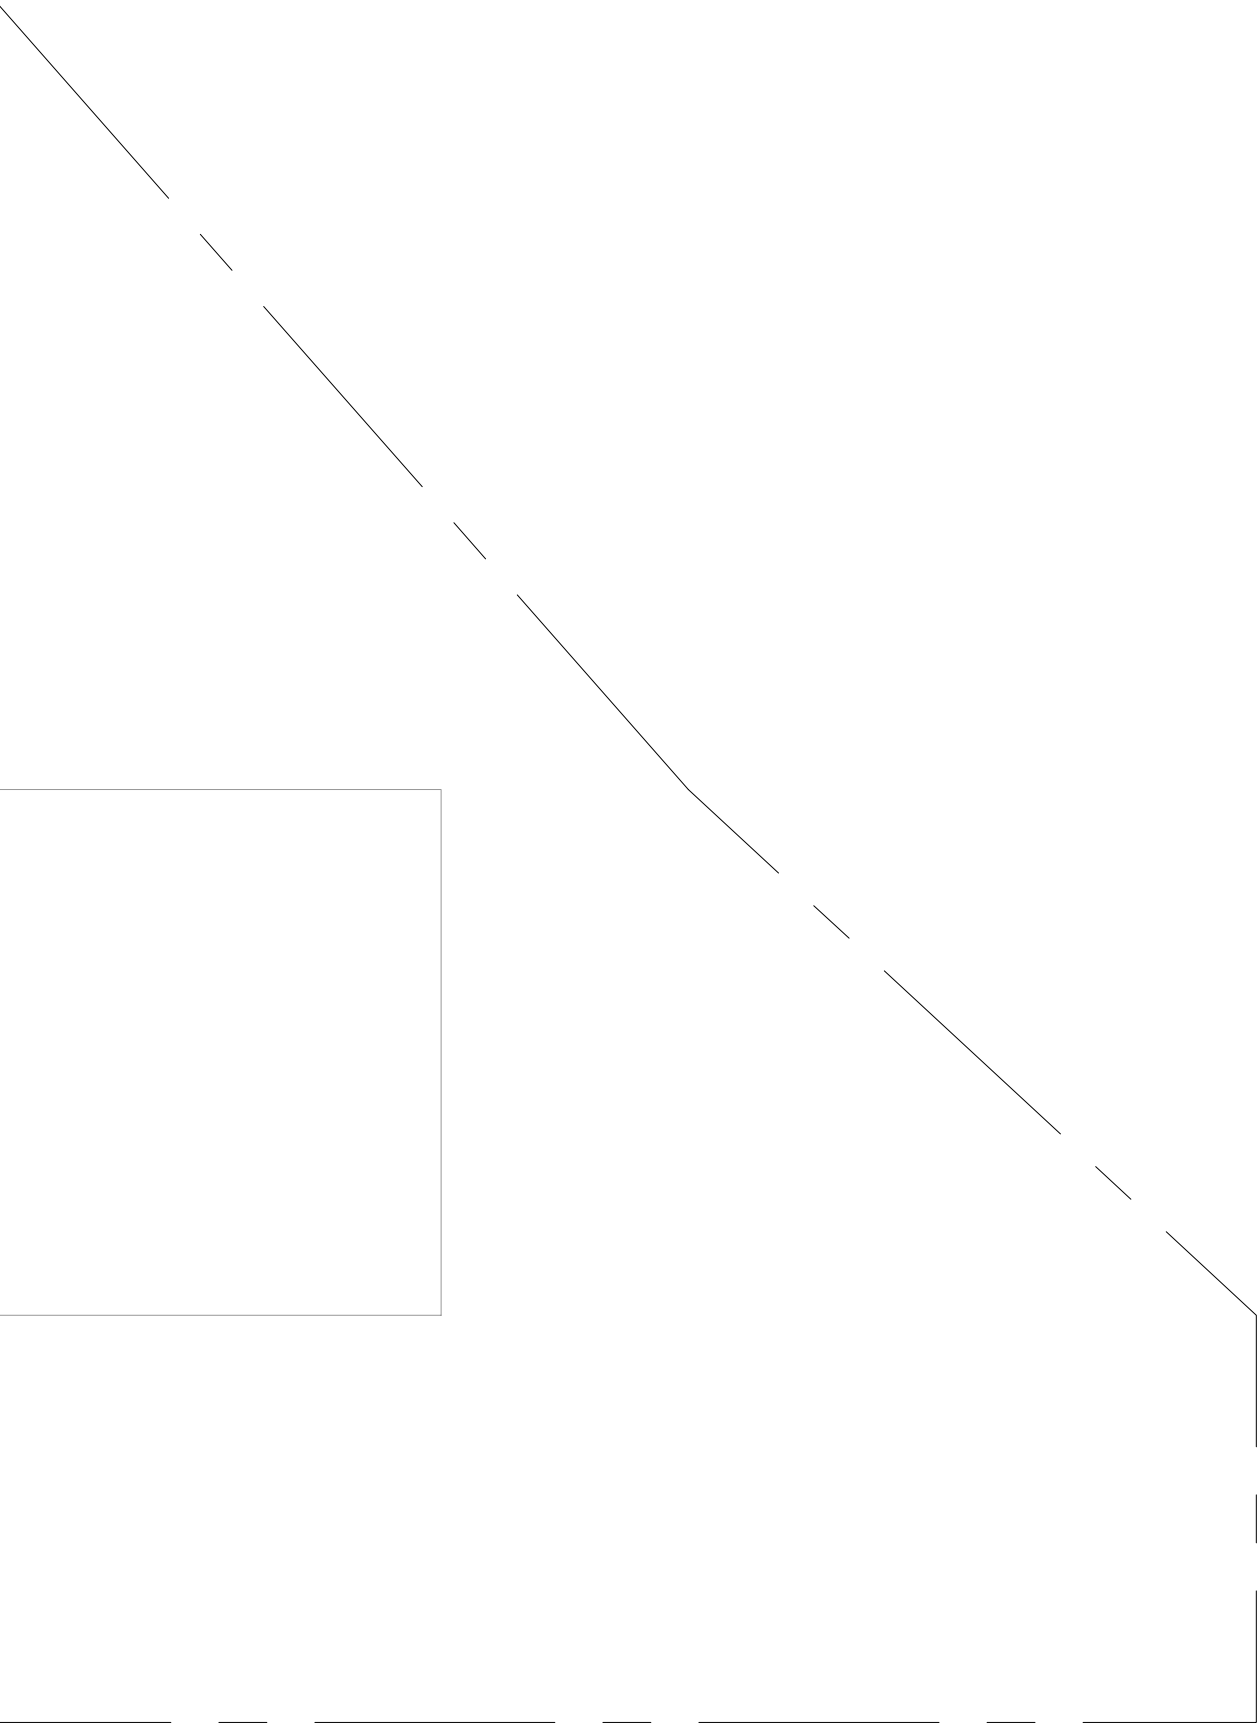


M1 Architecture LTD
City Tower, New York St, Manchester M1 4BT
www.m1architecture.co.uk
Telephone: 0330 311 9695


Site Plan 1:100@A3
Existing and Proposed

Home extension
2315
7 Fernhill Drive


01.

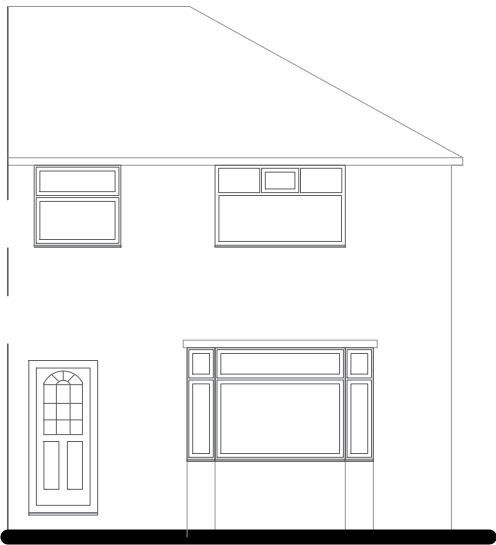


Front Elevation

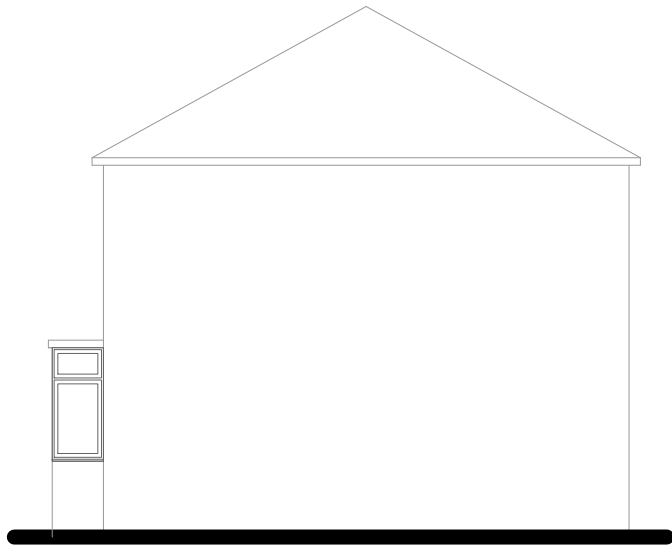


Side Elevation

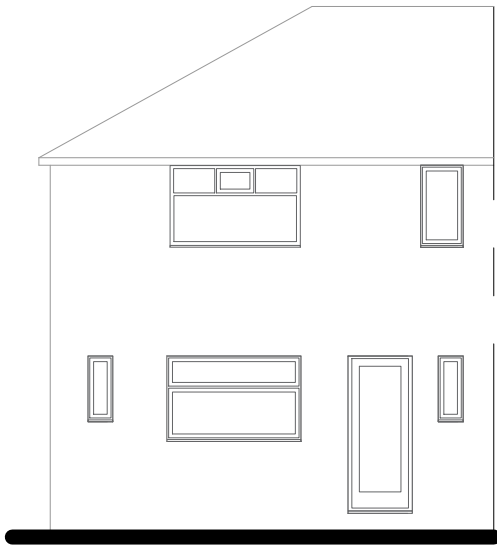


Rear Elevation

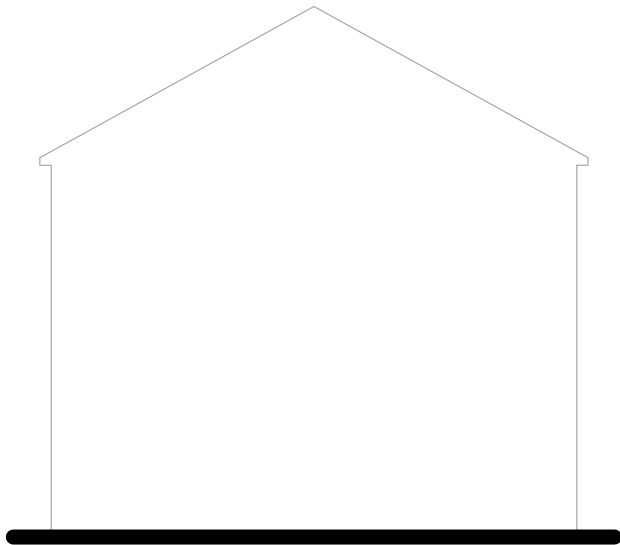

Sectional Side Elevation

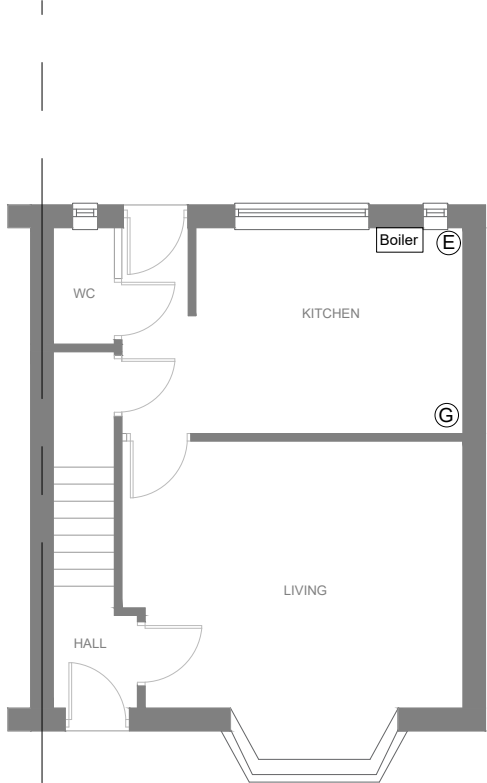

Ground floor

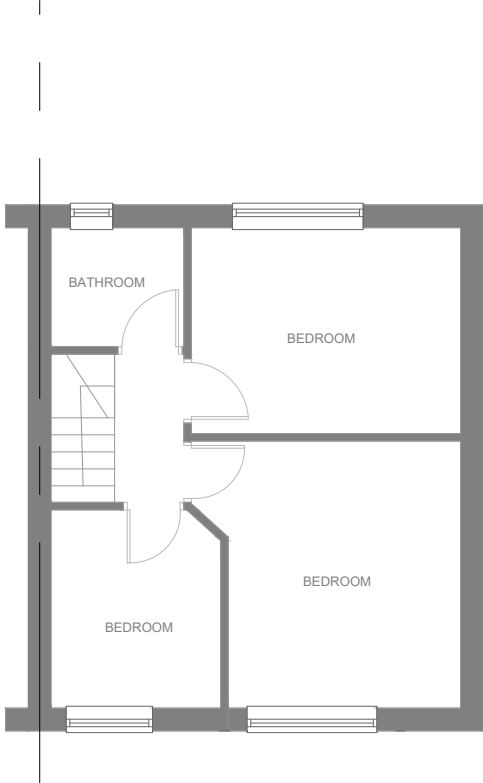

First floor



M1 Architecture LTD
City Tower, New York St, Manchester M1 4BT
www.m1architecture.co.uk
Telephone: 0330 311 9695

Home extension
2315
7 Fernhill Drive

02.


Floor Plans & Elevations

1:100@A3


Existing

20/11/2024 10:36:35

Ground floor

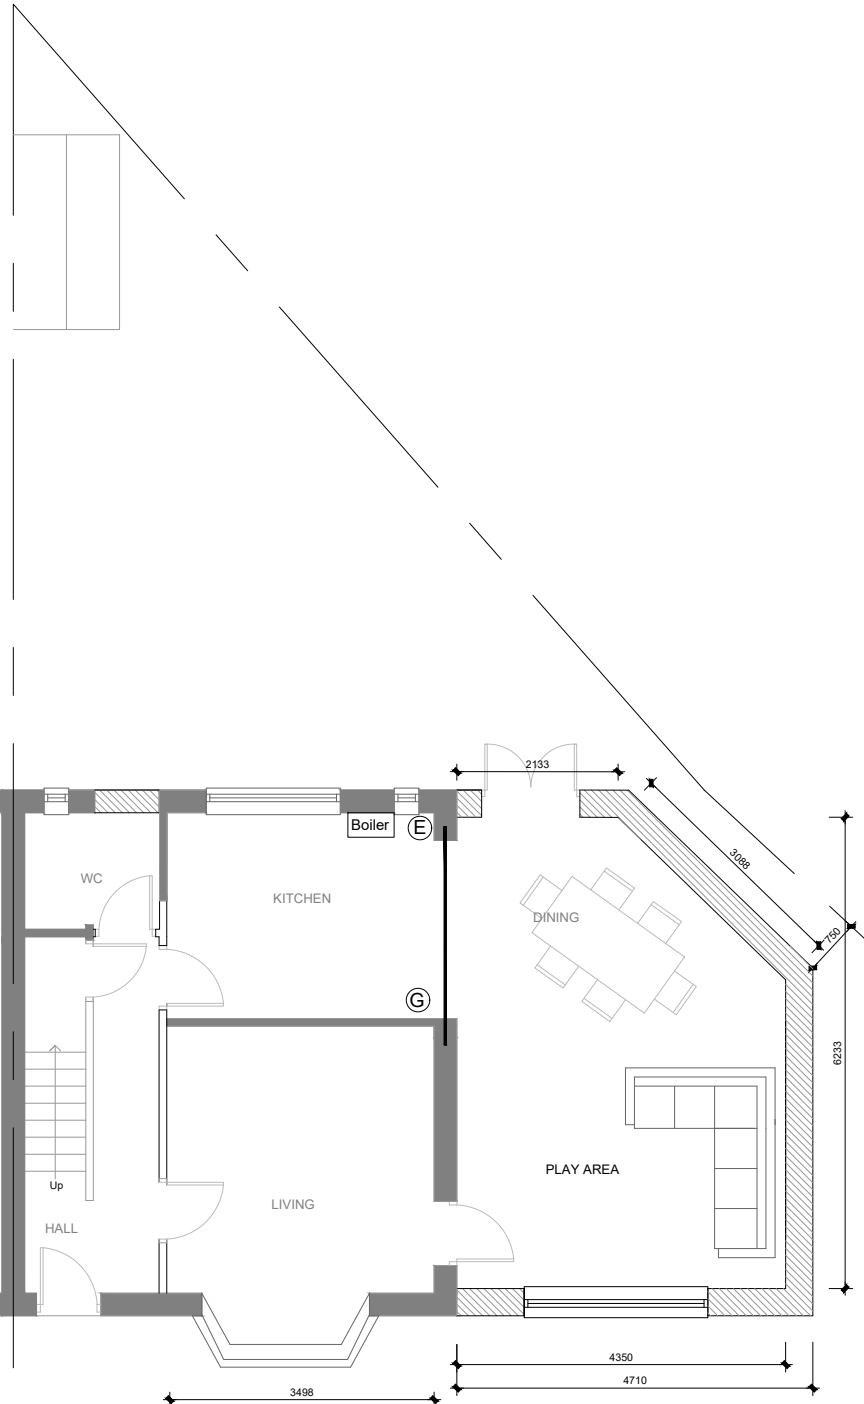

First floor

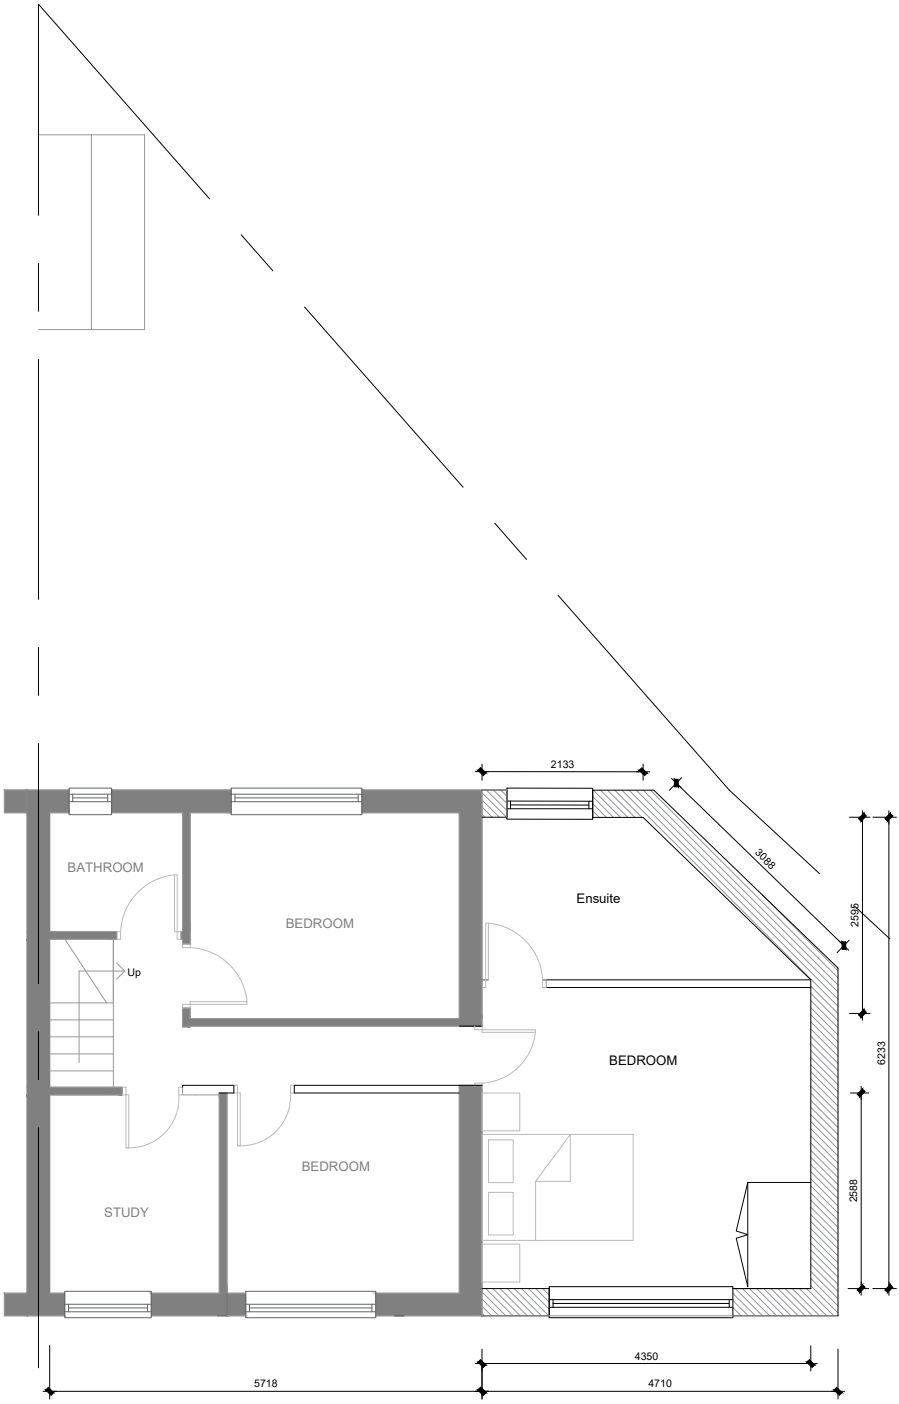

- Proposed internal drainage to connect to existing drainage run.
- New supporting beam(s) to structural engineers design and calculations.
- Proposed external drainage to connect to existing drainage.
- Proposed internal drainage to connect to new svp.

This drawing is the property of M1 Architecture and copyright is reserved by them.

This drawing is not to be copied or disclosed by or to any unauthorized person without the prior written consent of M1 Architecture Ltd.

All dimensions are to be checked on site prior to construction, manufacture of any components and ordering of materials and equipment.

Any discrepancies are to be reported to the architects.

All materials and workmanship to be accordance with the current British Standards and codes of practice.

This drawing is to be read in conjunction with all relevant Architectural Structural Engineers, Mechanical Engineers, Electrical Engineers and Specialists drawings and specifications.

All drainage to be inspected and approved by building control.


Direction of Joists were not available during the survey therefore it is the responsibility of the contractor to check the existing structure and its mechanism of support.



M1 Architecture LTD
City Tower, New York St, Manchester M1 4BT
www.m1architecture.co.uk
Telephone: 0330 311 9695


Home extension
2315
7 Fernhill Drive

Floor Plans 1:100@A3
Proposed

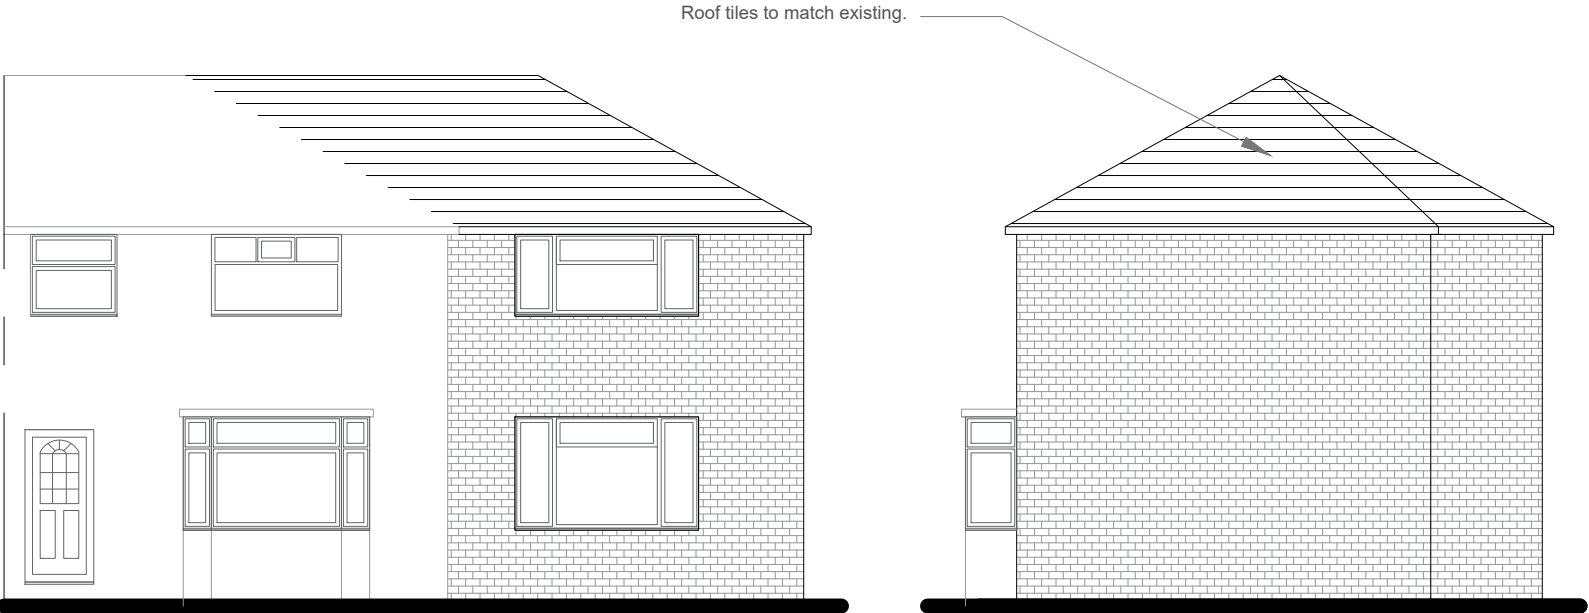


Front Elevation

Side Elevation

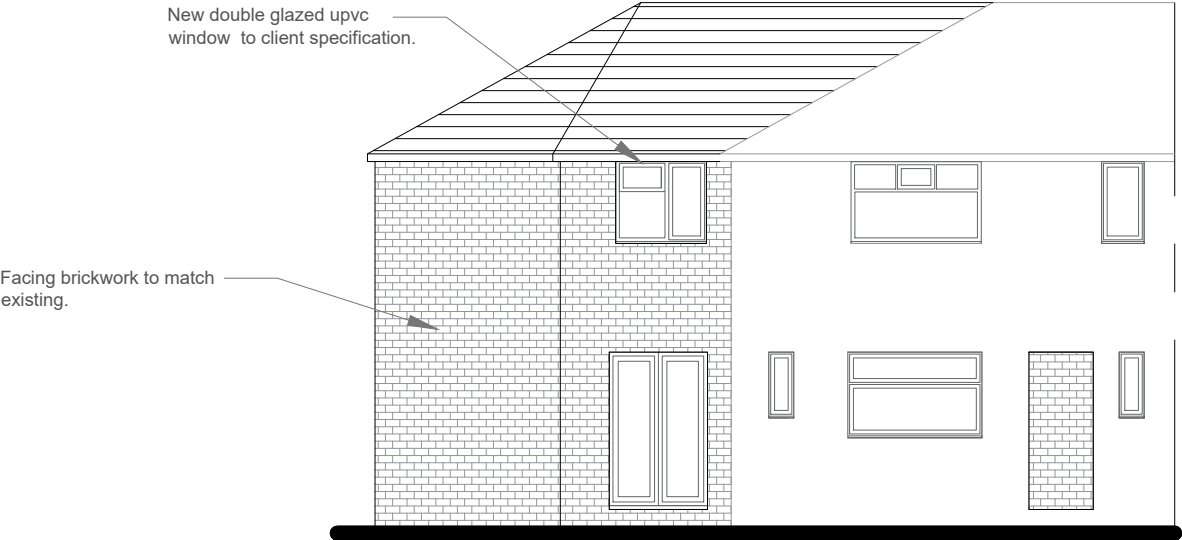

Rear Elevation

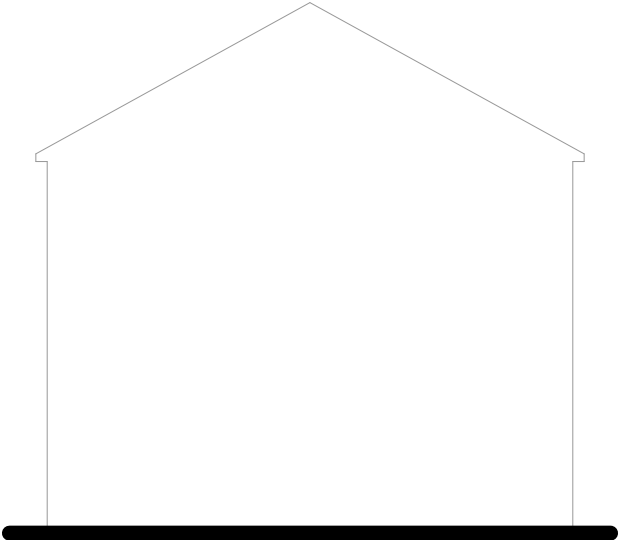

Sectional Side Elevation



M1 Architecture LTD
City Tower, New York St, Manchester M1 4BT
www.m1architecture.co.uk
Telephone: 0330 311 9695

Elevations 1:100@A3
Proposed

Home extension
2315
7 Fernhill Drive

05.