



PROJECT:


FedEx - Manchester Airport, GBR
Brand Book - External Signs

SITE ADDRESS:


Unit 6, Alpha Airport City,
Sunbank Lane,
Manchester
M90 5AD

ITEM:

Site Plan Front & Side Elevations

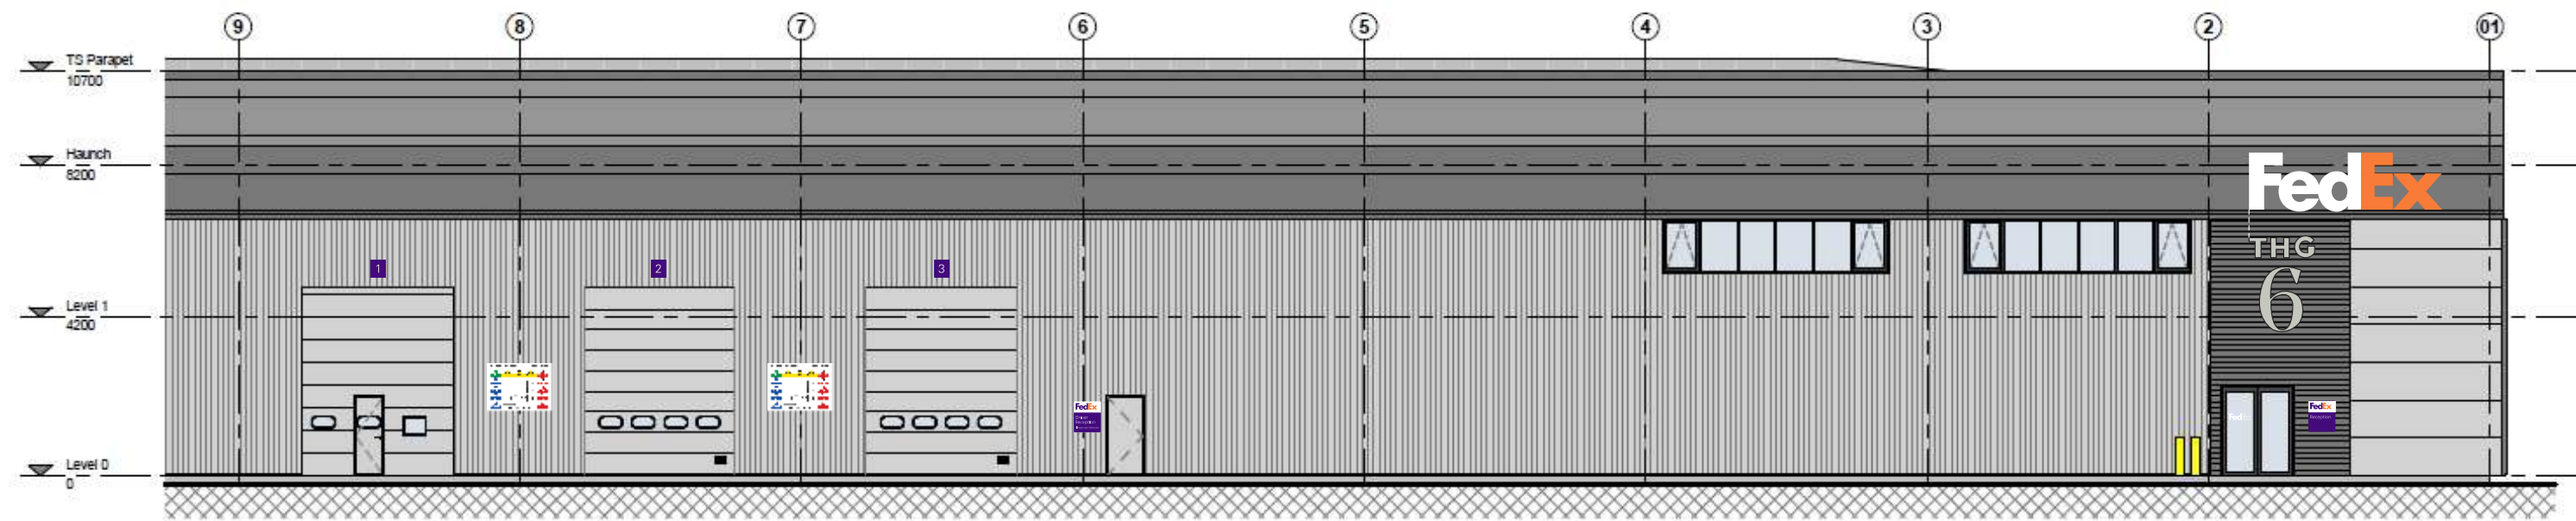

1 EXISTING ELEVATION_FRONT
1:100

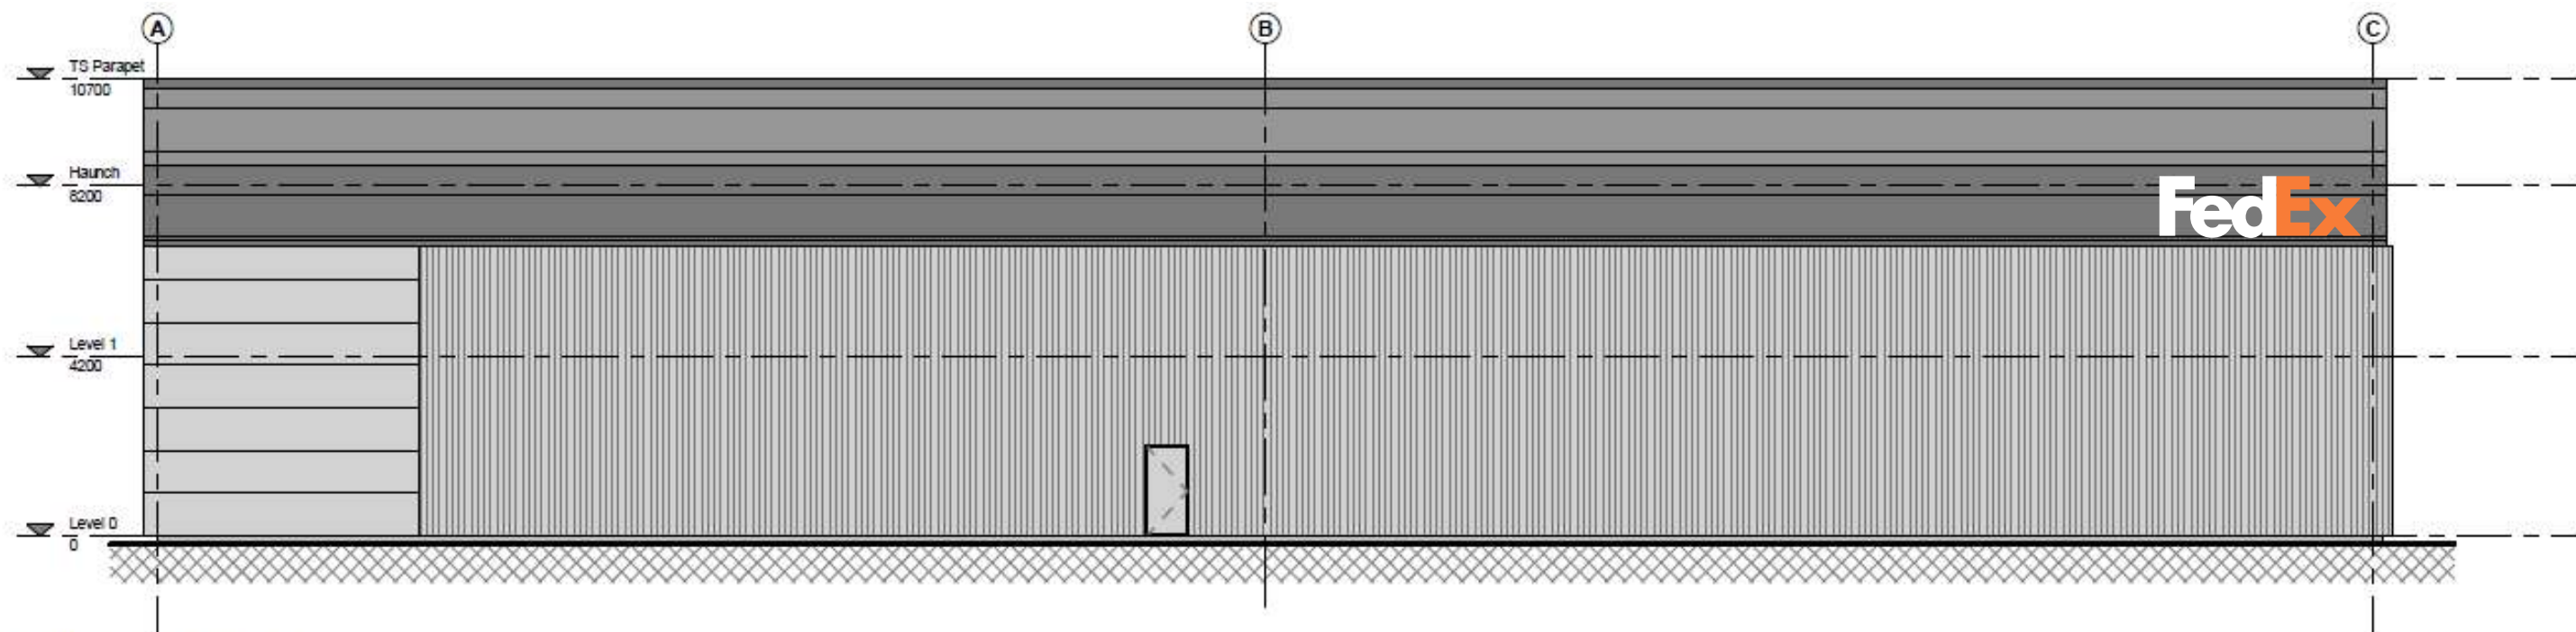

2 EXISTING ELEVATION_SIDE
1:100



PROJECT:
FedEx - Manchester Airport, GBR
Brand Book - External Signage

DRAWING:
015361-01 R10

DATE: 11-NOV-24 DRAWN BY: SR/JW CHECKED BY: SCALE: @A3

REVISION NOTES:

01	17.05.24	SR	Page added to book.
02	18.06.24	SR	Amended location of 2nd letterset.
03	19.06.24	SR	Aligned FedEx sign to be inline with the THG sign.
09	26.09.24	JW	Visual revised to show revised signage.

Dimensions are in millimetres (mm) and within ± 3mm unless otherwise specified. Sizes are shown as width x height x depth and scaled @A3. All construction products are to EN 1090 EXC 2 and ISO 5817 level C. Fillet welds will be a minimum leg length of 5mm unless otherwise specified.

ITEM:
Site Plan



PROJECT:
FedEx - Manchester Airport, GBR
Brand Book - External Signage

DRAWING:
015361-01 R10

DATE: 11-NOV-24 DRAWN BY: SR/JW CHECKED BY: — SCALE: @A3

REVISION NOTES:
01 17.05.24 SR Page added to book.
02 18.06.24 SR Amended location of 2nd letterset.
03 19.06.24 SR Aligned FedEx sign to be inline with the THG sign.

Dimensions are in millimetres (mm) and within ±3mm unless otherwise specified. Sizes are shown as width x height x depth and scaled @A3. All construction products are to EN 1090 EXC 2 and ISO 5817 level C. Fillet welds will be a minimum leg length of 5mm unless otherwise specified.

ITEM:
EX01 & EX02 Letterset - Qty 2



EXISTING:



PROPOSED:



ITEM:
EX03 Bay Sign - Qty 3



EXISTING NORTH WEST ELEVATION:



PROPOSED NORTH WEST ELEVATION:



ITEM:
EX04 Driver Reception Sign - Qty 1



EXISTING NORTH WEST ELEVATION:



PROPOSED NORTH WEST ELEVATION:





EXISTING NORTH WEST ELEVATION:



PROPOSED NORTH WEST ELEVATION:



ITEM:
EX06 Reception Sign - Qty 1




EXISTING:



PROPOSED:



ITEM:
EX07 Parking Bay Signs - Qty 4

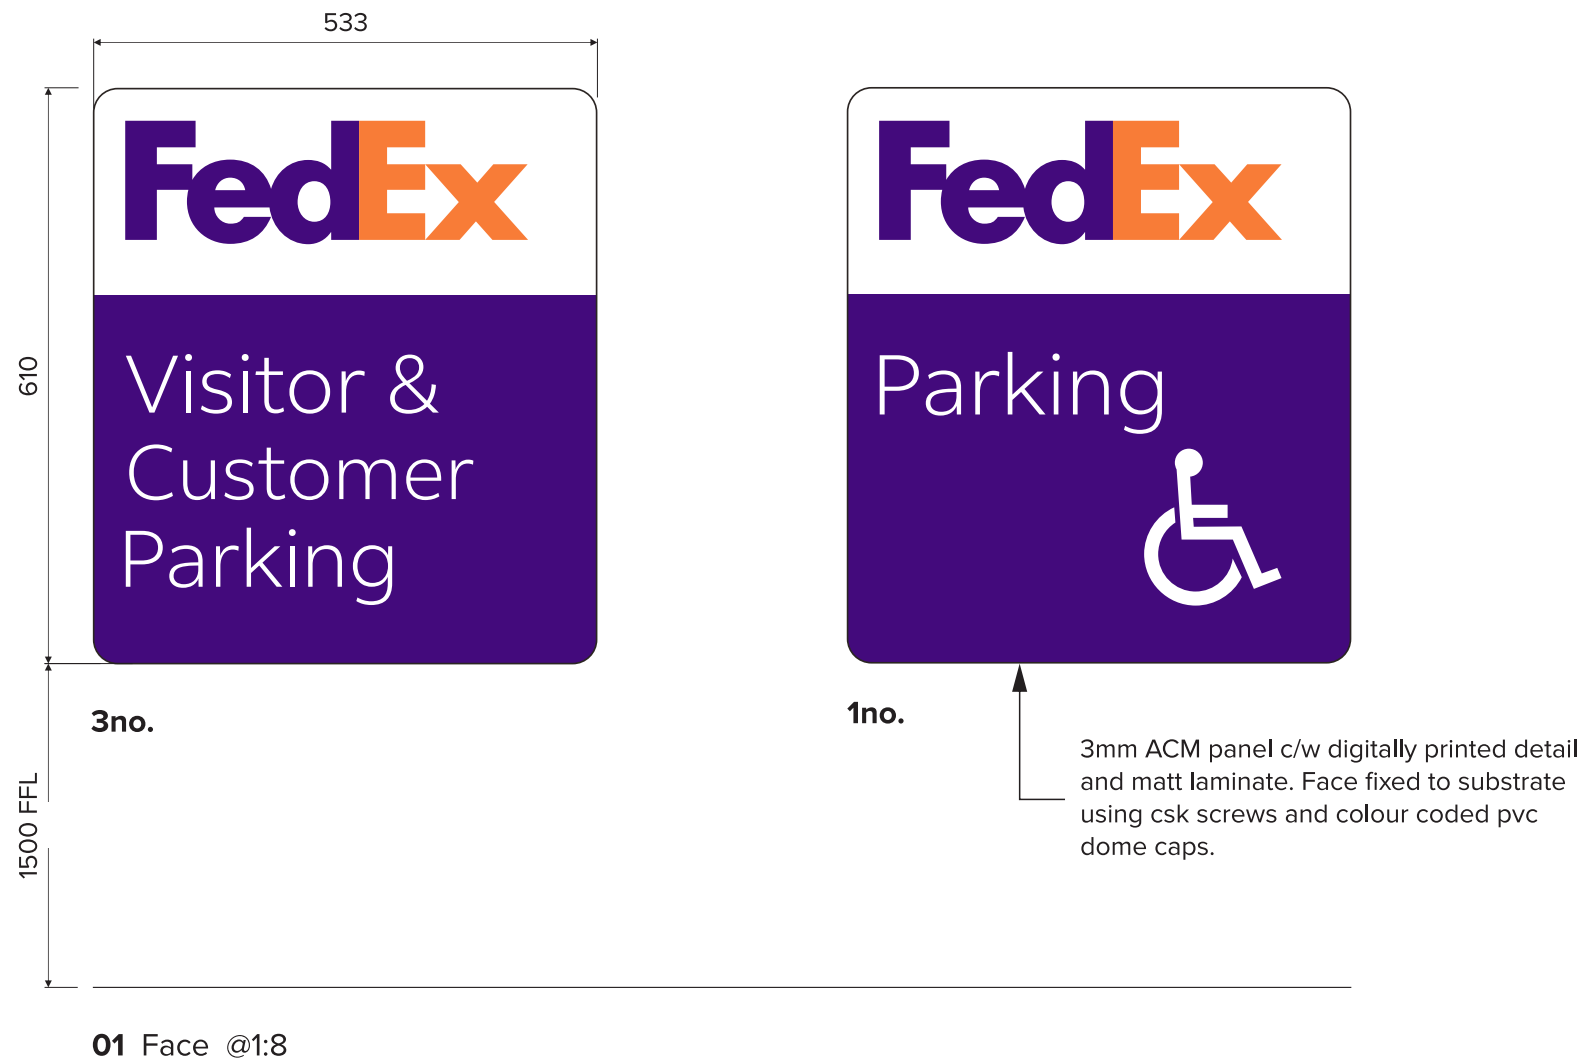

EXISTING:



PROPOSED:



ITEM:
EX08 Directional Signs - Qty 1




EXISTING:



PROPOSED:



ITEM:
EX10 Door Vinyl - Qty 1

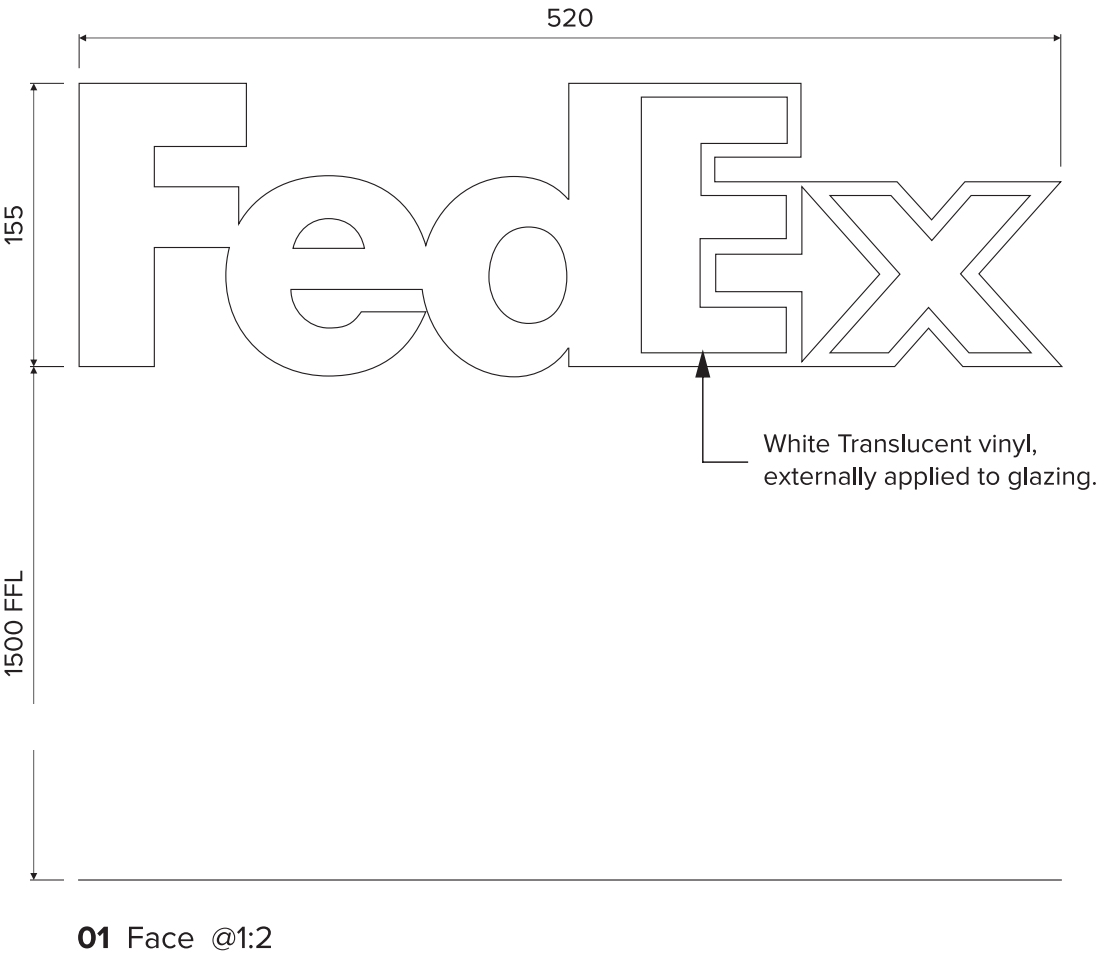


EXISTING:



PROPOSED:



ITEM:
IN01 Reception Letters - Qty 1

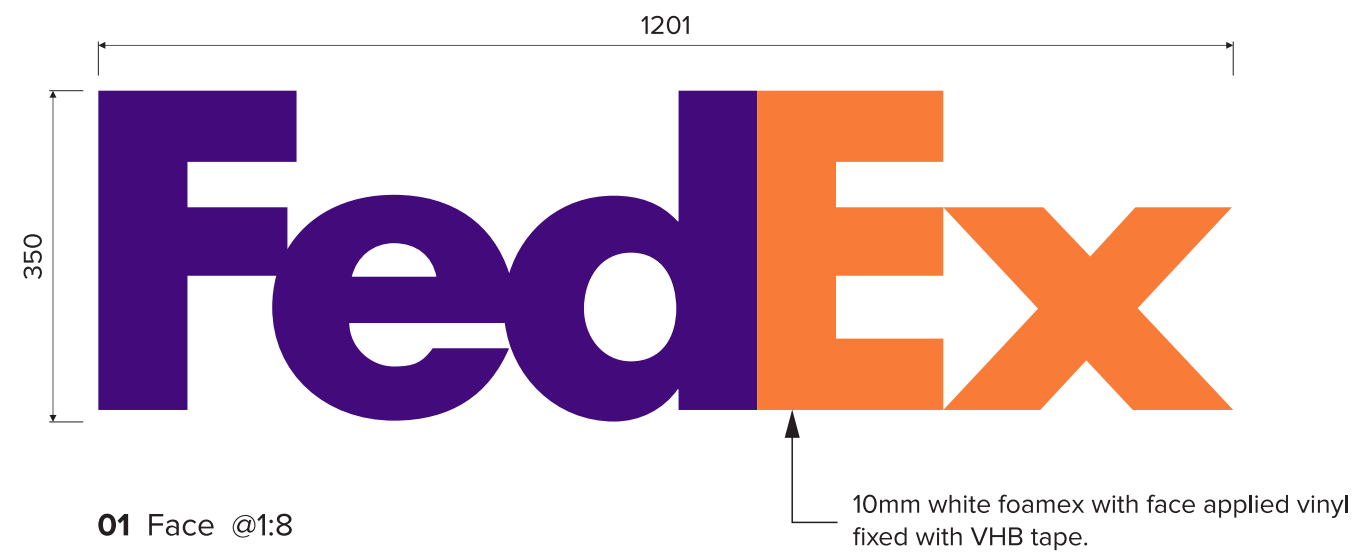

EXISTING:



PROPOSED:

