


KEY PLAN
1:500 @ A3

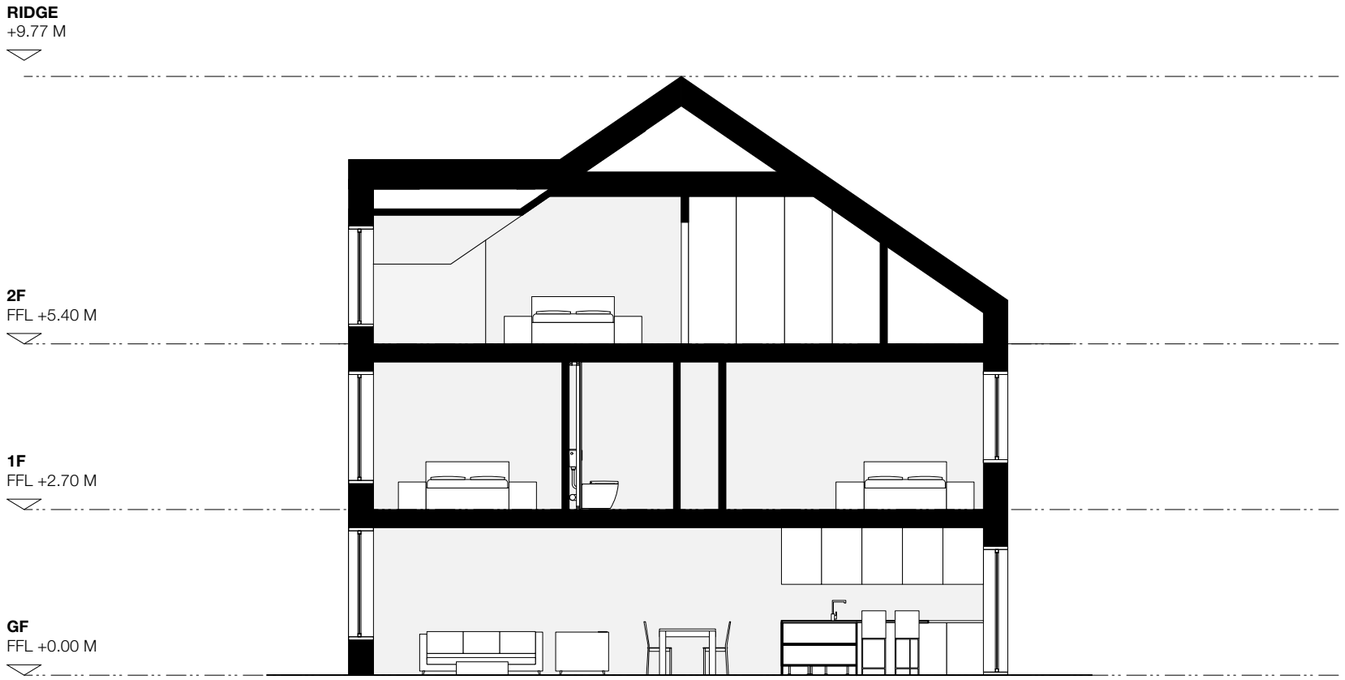

PROPOSED SECTION BB [HOUSE TYPE 4B]
1:100 @ A3

SECTION BB
1:100 @ A3

PLANNING

© Copyright Ollier Smurthwaite Architects

REVISION	DATE	DESCRIPTION
A	23/10/24	Loft plan updated. Subsequent changes to section and elevations.

CLIENT: VIEWS
PROJECT: LONGSIGHT CRICKET CLUB
ADDRESS:
DRAWING TITLE: SECTION BB
SCALE: 1:100 @ A3 **DATE:** AUGUST 2024
DRAWING NO: A795_P_401

OLLIER SMURTHWAITE ARCHITECTS
40 King Street, Manchester, M2 6BA
T 0161 883 0838
F 0161 883 0839
E mail@olliersmurthwaite.com