COPYRIGHT


THIS DRAWING IS PROTECTED UNDER COPYRIGHT. COPYRIGHT REMAINS THE PROPERTY OF BRAWN DESIGN LTD UNLESS OTHERWISE ASSIGNED.

STRUCTURAL WORKS


ANY STRUCTURAL INFORMATION ON THIS DRAWING IS INDICATIVE ONLY. NO STRUCTURAL DETAILS TO BE TAKEN FROM THIS DRAWING. ALL STRUCTURAL DETAILS TO BE REFERRED TO A STRUCTURAL ENGINEER.

ALL DIMENSIONS

FIGURED DIMENSIONS ONLY TO BE TAKEN FROM THIS DRAWING. DO NOT SCALE. ALL DIMENSIONS TO BE VERIFIED ON SITE PRIOR TO THE COMMENCEMENT OF WORK. ALL CONTRACTORS MUST VISIT THE SITE AND BE RESPONSIBLE FOR CHECKING ALL SETTING OUT DIMENSIONS. NOTIFY BRAWN DESIGN LTD OF ANY DISCREPANCIES PRIOR TO ANY MANUFACTURE OR CONSTRUCTION WORKS.

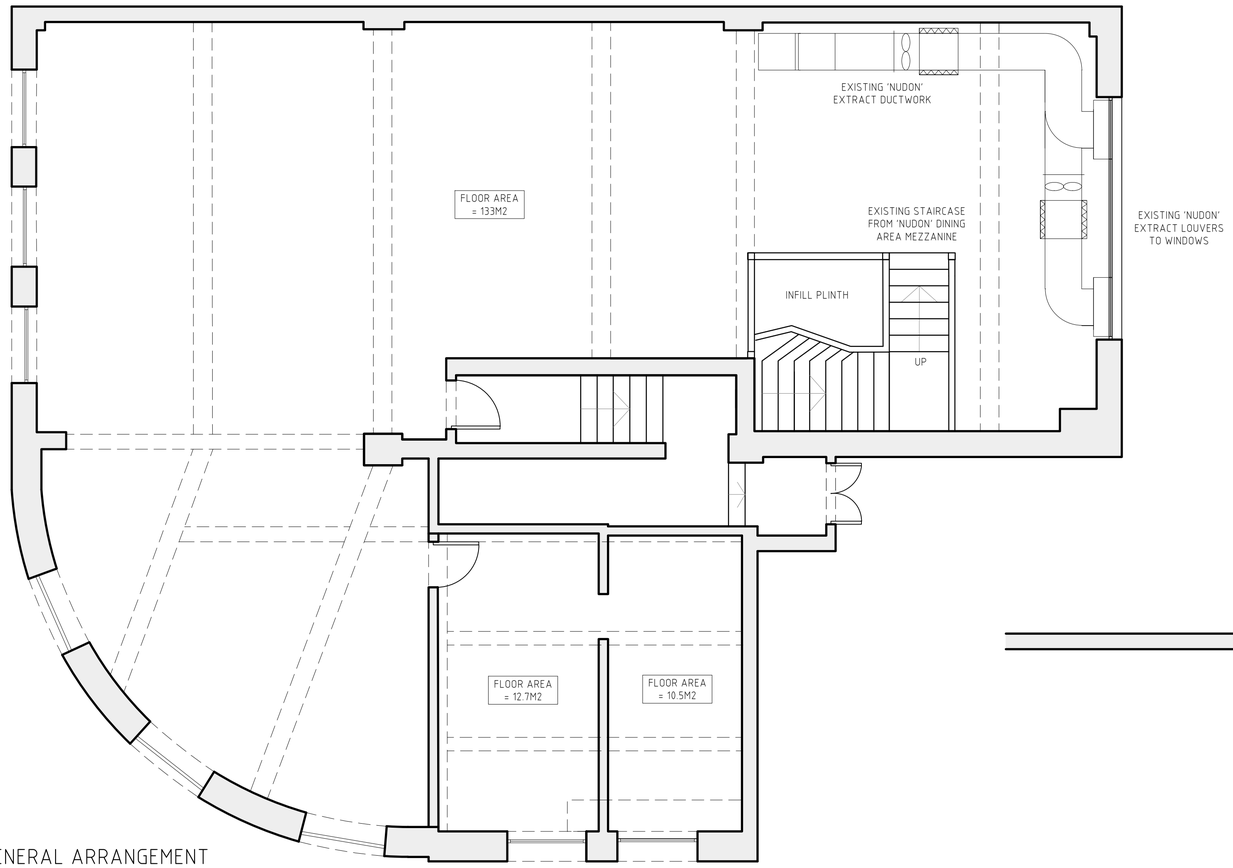


GENERAL ARRANGEMENT
FIRST FLOOR
SCALE 1:50

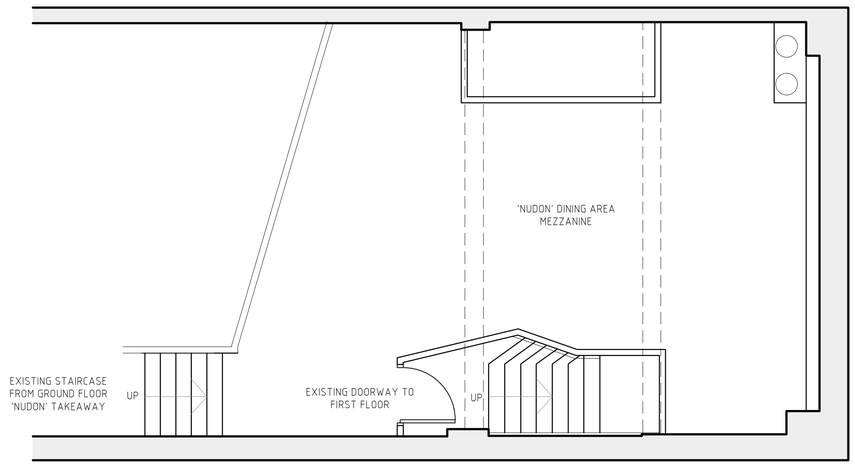


GENERAL ARRANGEMENT
MEZZANINE
SCALE 1:50

BRAWN DESIGN LIMITED.

BIZ HUB, ROOM G01, MELTON COURT, GIBSON LN,
NORTH FERRIBY. HU14 3HH

EMAIL: RICHARD@BRAWNDESIGN.CO.UK
MOBILE: 07985 344636

| CLIENT | PROJECT | DRAWING TITLE | JOB NUMBER | DRAWING NUMBER | REVISION | SCALE | DRAWN BY | APPROVED BY |
|---|---|---|---|---|---|---|---|---|
| SHAKIL MUSSA<br>CHAOS BAR | MANCHESTER<br>OXFORD ROAD | EXISTING<br>GA PLAN | 2334 | 101 | T3 | 1:50 | RCN | DIRECTOR |

| REV | DATE | NOTES | BY |
|---|---|---|---|
| T1 | 19-07-24 | MEZZ LEVEL ADDED | RCN |
| T2 | 18-09-24 | FLOOR AREAS ADDED | RCN |
| T3 | 29-11-24 | ISSUE FOR PLANNING | BN |

SCALE BAR

1:50 0 1 2 3 4 5M

1:100 0 1 2 3 4 5 6 7 8 9 10M