

Crown copyright and database rights (2024) OS (100063368)



Title
Site Location Plan

Address
300 Cheetham Hill Road, Manchester,
M8 0PL


Client

Job No. 11557
Issued 29/10/24


Scale
1:1250 @ A3

Key
1. Site Boundary

All information is to be checked on site for accuracy and fit. Only drawings with WD status with the most recent revision are to be used for construction.

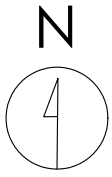

Crown copyright and database rights (2024) OS (100063368)

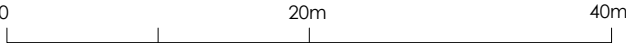

Title
Existing Site Plan

Address
300 Cheetham Hill Road, Manchester,
M8 0PL

Client


Job No.
11557

Issued
29/10/24


Scale
1:500 @ A3

- Key**
- 1. Site Boundary
 - 2. Existing Advertising Panel to be Removed

All information is to be checked on site for accuracy and fit. Only drawings with WD status with the most recent revision are to be used for construction.

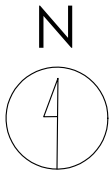

Crown copyright and database rights (2024) OS (100063368)

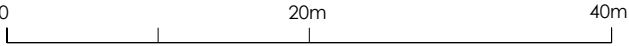

Title
Proposed Site Plan

Address
300 Cheetham Hill Road, Manchester,
M8 0PL

Client

Job No.
11557


Issued
29/10/24

Scale
1:500 @ A3


Key

1.	Site Boundary
2.	Proposed Digital Display

All information is to be checked on site for accuracy and fit. Only drawings with WD status with the most recent revision are to be used for construction.

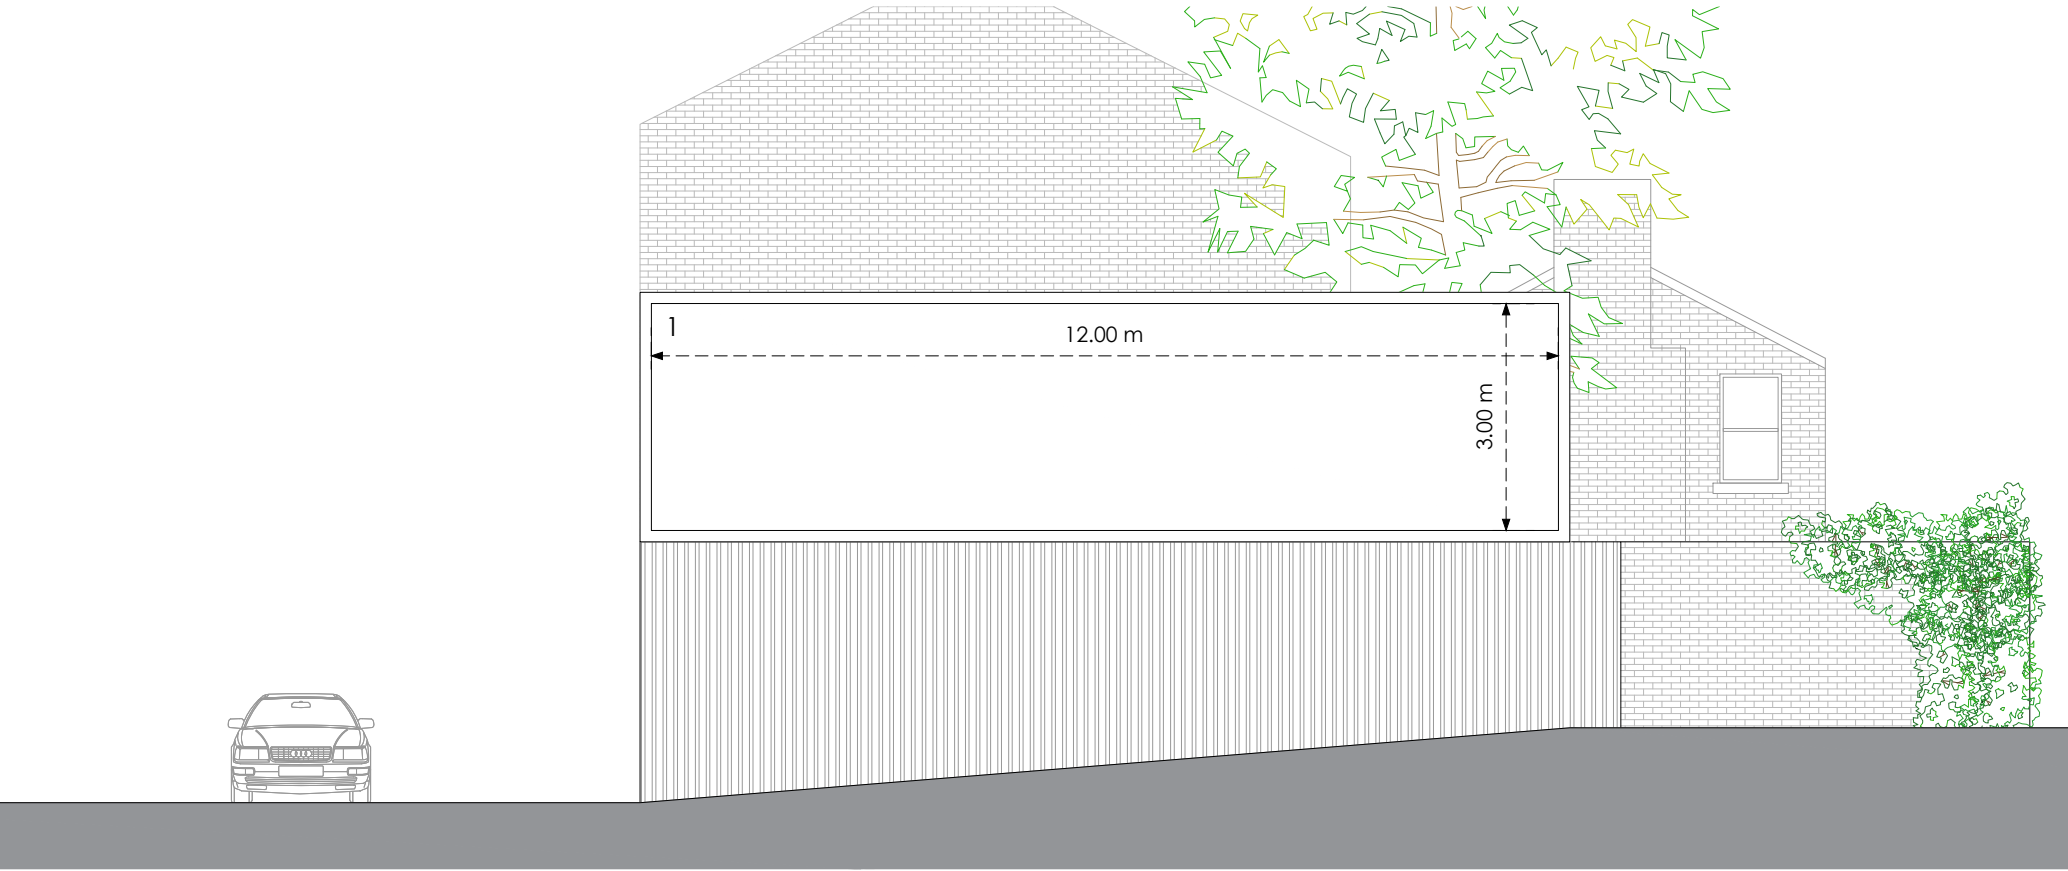


Front

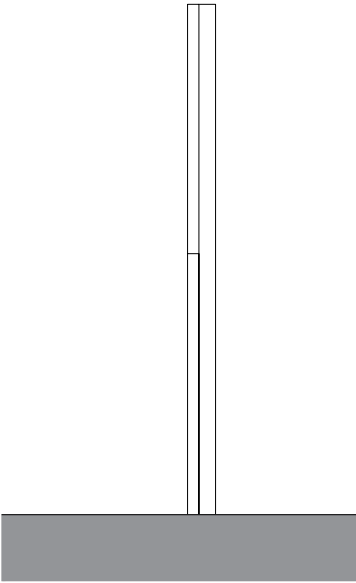


Side

Existing

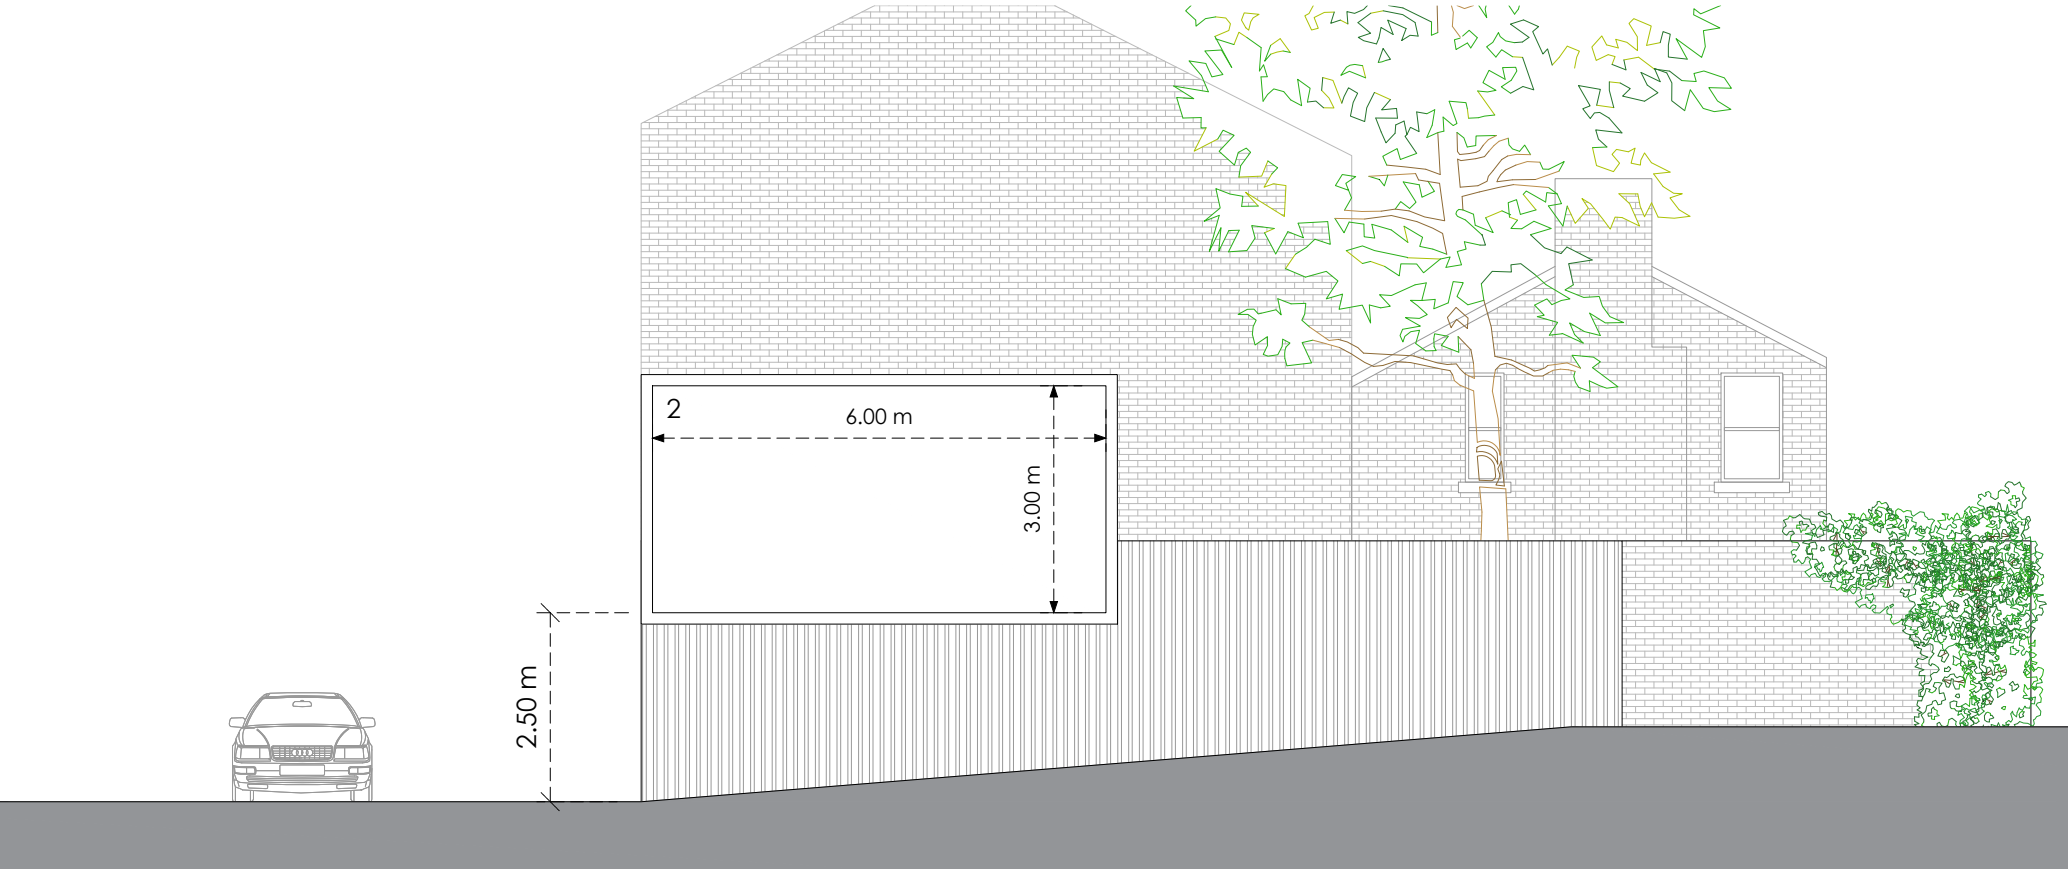


Front

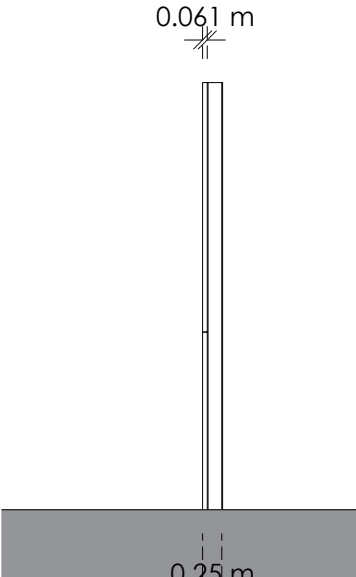

Side

Proposed

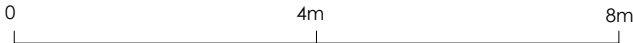

Title
Existing and Proposed Elevations

Address
300 Cheetham Hill Road, Manchester,
M8 0PL

Client

Job No.
11557

Issued
29/10/24

Scale
1:100 @ A3

- Key**
- 1. Existing Advertising Panel to be Removed
 - 2. Proposed Digital Display

All information is to be checked on site for accuracy and fit. Only drawings with WD status with the most recent revision are to be used for construction.