

- Dimensions are all in millimeters, unless stated otherwise.
- It is the recipients responsibility to print this document to the correct scale.
- All the relevant drawings and specifications should be read in conjunction with this drawing.

PLEASE NOTE:


Building heights and FFL are subject to change following detailed design stage with a tolerance of +/-500mm.

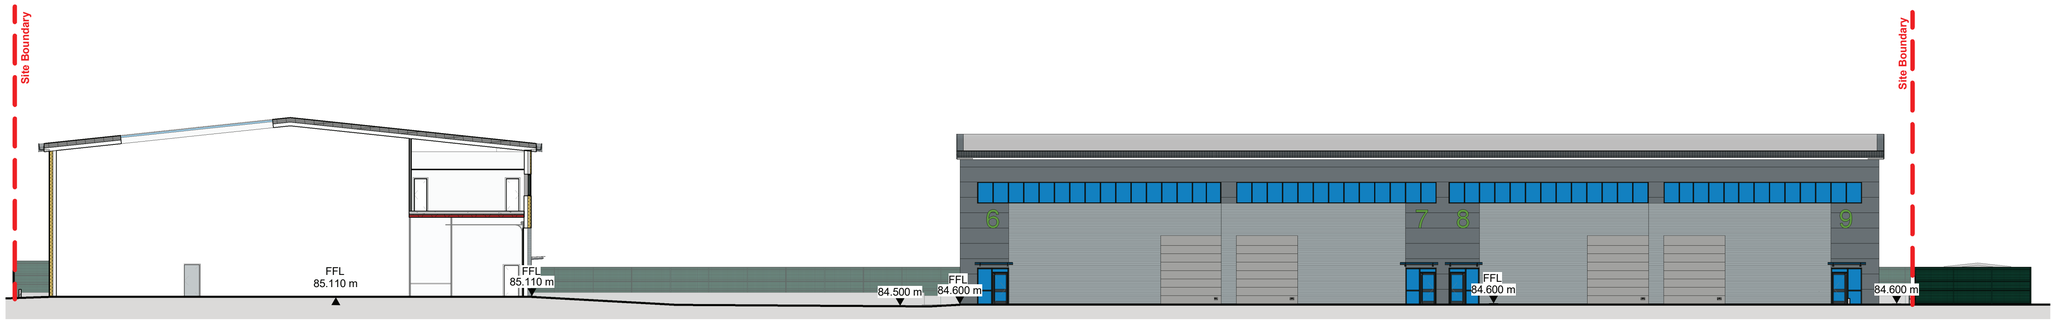

Site Section AA
1 : 200

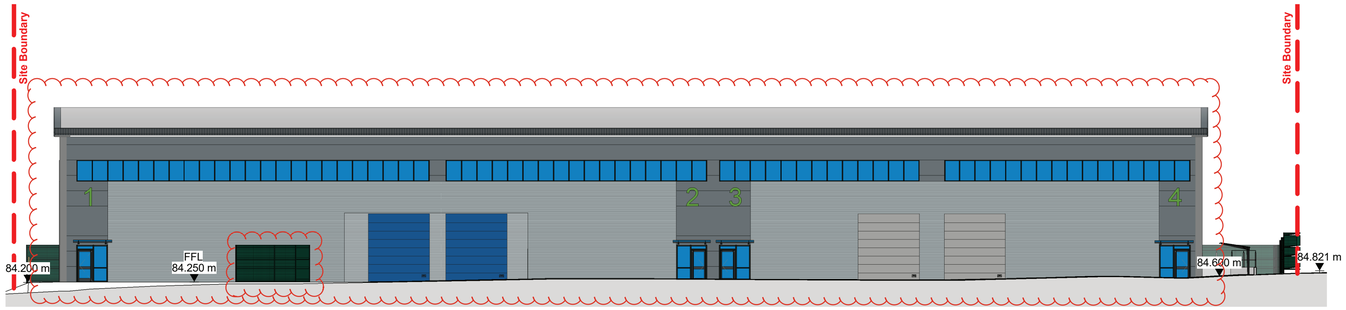


Site Section BB
1 : 200

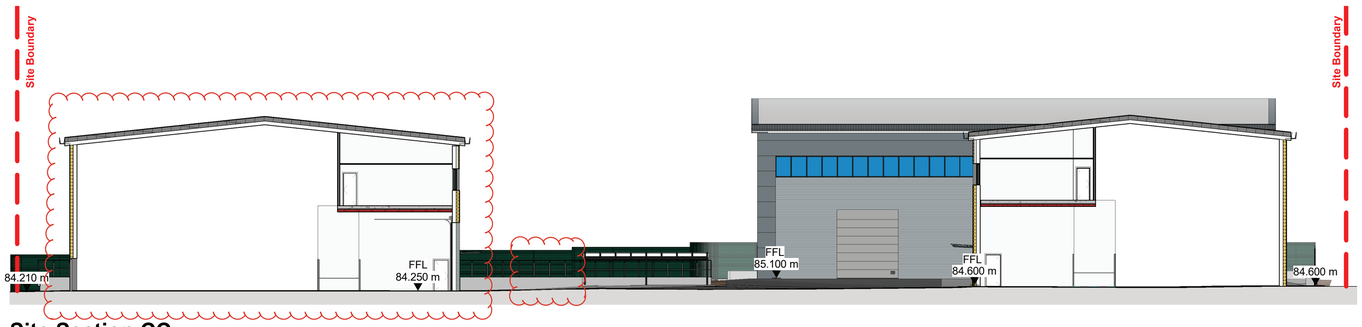

Site Section CC
1 : 200

Refer to Site Sections Plan Drawing No. 23168-UMC-XXXX-SI-DR-A-0610-P10

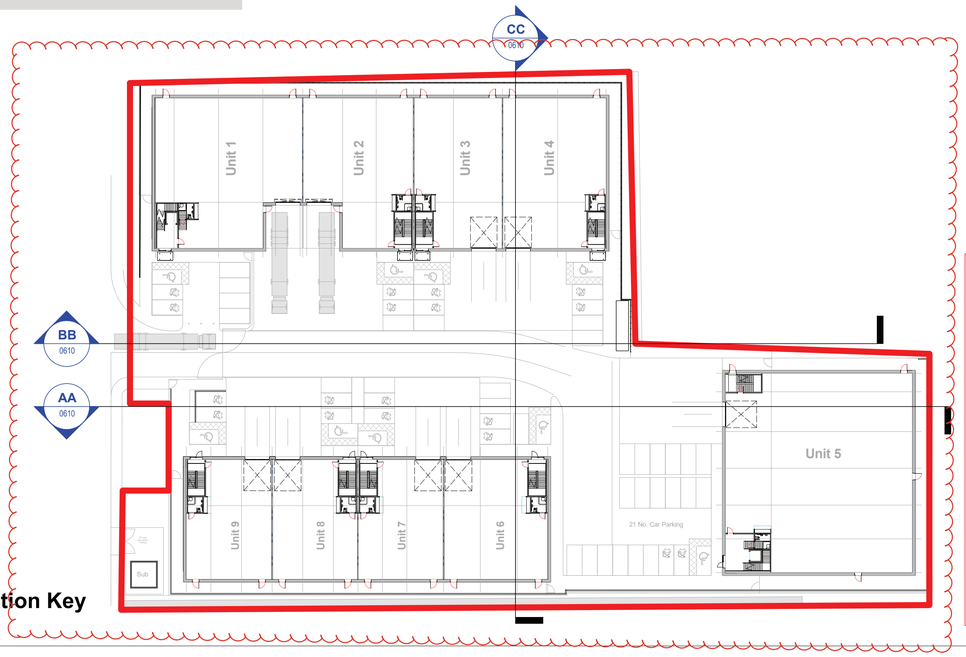

Site Section Key

PLANNING
THIS DRAWING IS FOR PLANNING CONSIDERATION ONLY AND SHOULD NOT BE USED FOR ANY OTHER PURPOSE

rev	amendments	by	ckd	date

Crabtree Lane, Manchester

Site Sections

Information Container LOIN	
LOD 1	LOI 1

Chancerygate

umc architects
Newark Beacon , Cafferata Way, Newark, Nottinghamshire, NG24 2TN
t: +44 (0)1636 653027 f: +44 (0)1636 653010 e: info@umcarchitects.com

RIBA PoW Stage:	Stage 2 - Planning
Suitability / Status:	S3
Drawn / Checked:	BB/JC
Date:	13/12/23
Scale:	As indicated @ A1
UMC Project Number:	23168

Document Reference:	Drawing no:	Revision:
23168-UMC -XXXX -SI -DR -A-	0610	P.02