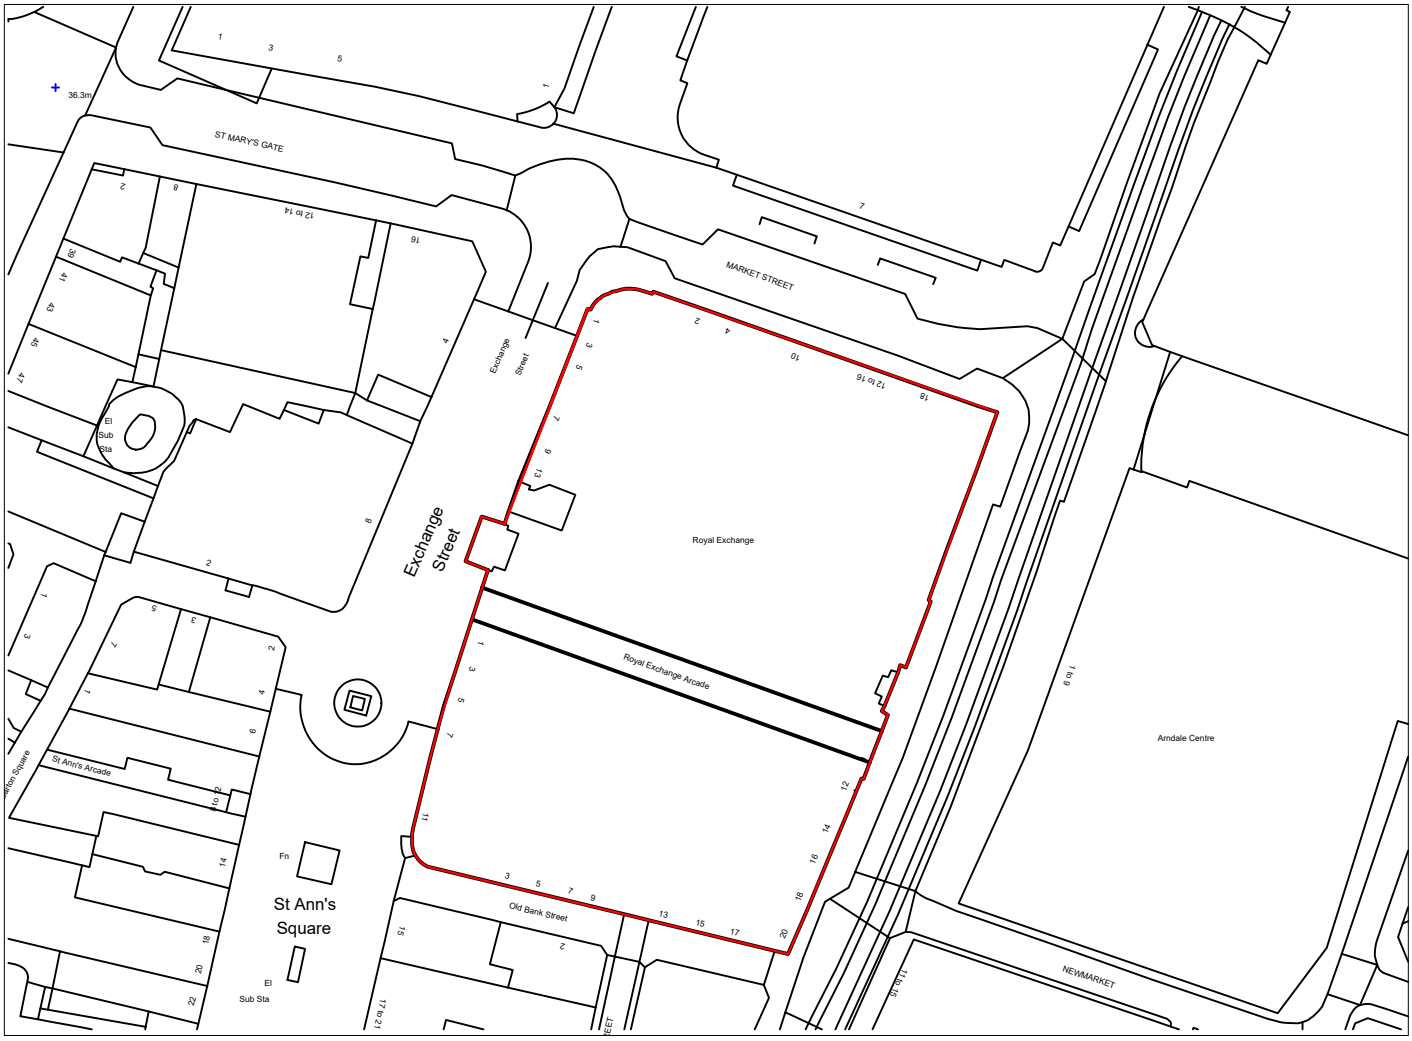


... ...

Rev	Revision Details	By	Chk'd	Date

A4

Final

AVISON YOUNG

08449 02 03 04
11 York Street
Manchester
M2 2AW
www.avisonyoung.co.uk

Project Name	Drawing Title	Project No.	Rev.
Manchester Royal Exchange Plans	Site Location Plan	04C700635	A

Client	Scale @ A4	Drawn	Checked	Date	Drawing No.
Hines	1:1250	JH	JH	001	1

N

This drawing is Copyright © of GVA Grimley Ltd. **Do not scale this drawing.** All dimensions to be checked on site. This drawing has been produced for the client for the project on the site shown. It was prepared for a purpose agreed with the client and will have a commensurate degree of accuracy. It is not a record "as built". This drawing is not intended for use by any other person of for any other purpose than that specified here. GVA accept no liability whatsoever if this drawing is used by any other person for any other purpose.

This drawing is Copyright © of GVA Grimley Ltd. **Do not scale this drawing.** All dimensions to be checked on site. Drawing to be read in conjunction with any specifications, schedules and Consultants drawings and details.