
Location Plan

Site Address: **66, Shillingford Road, Manchester, M18 7TS**

PlanningPortal

Date Produced: **20-Nov-2024**

Scale: **1:1250 @A3**

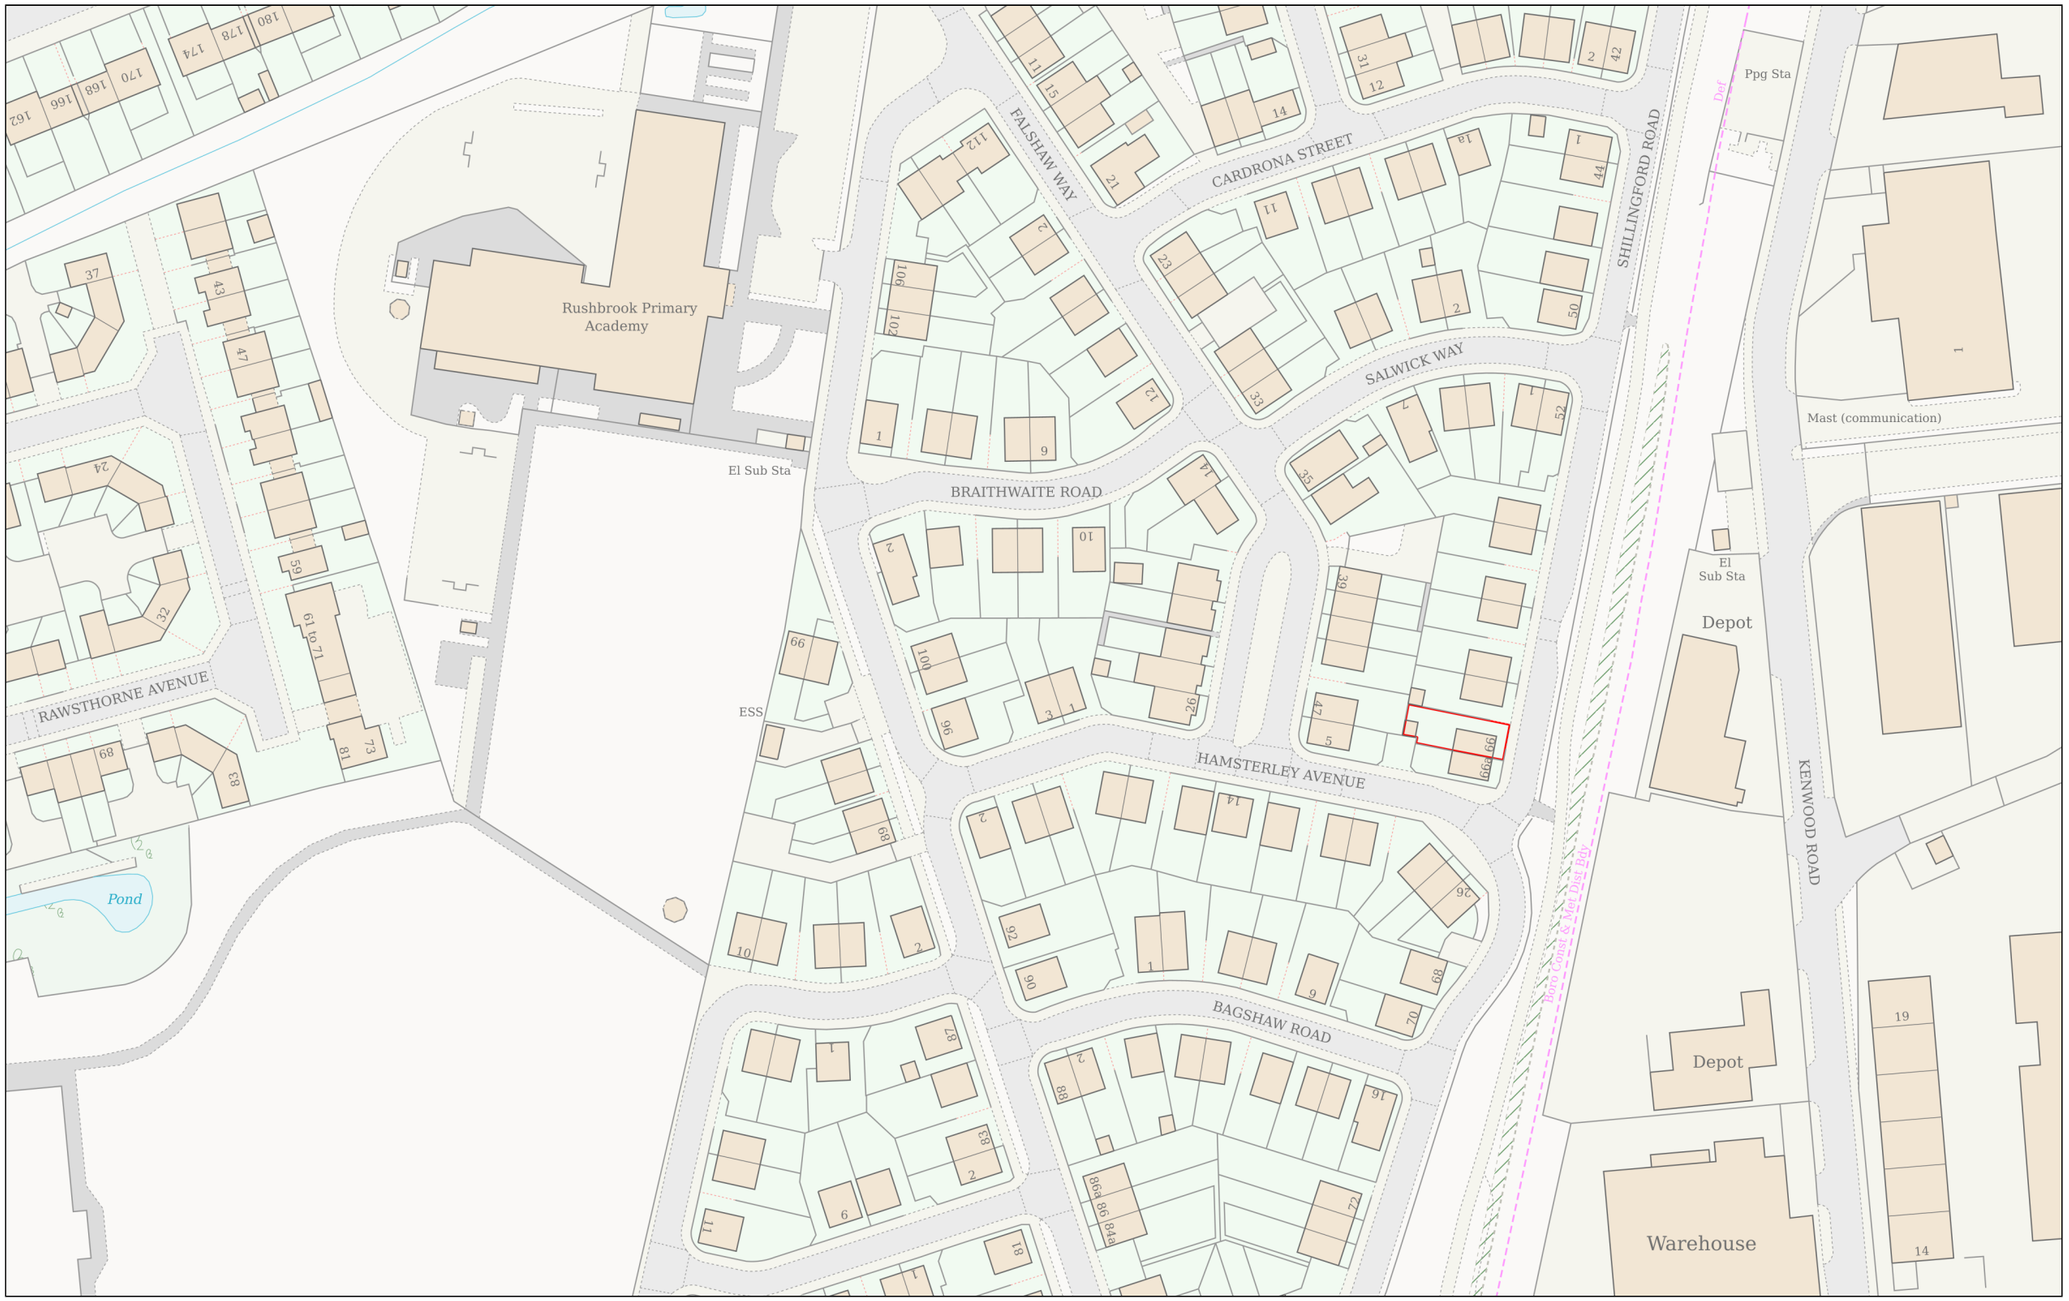

Planning Portal Reference: **PP-13571319v1**

0 50

Metres

Powered By TerraQuest

© Crown copyright and database rights 2024 OS 100042766