
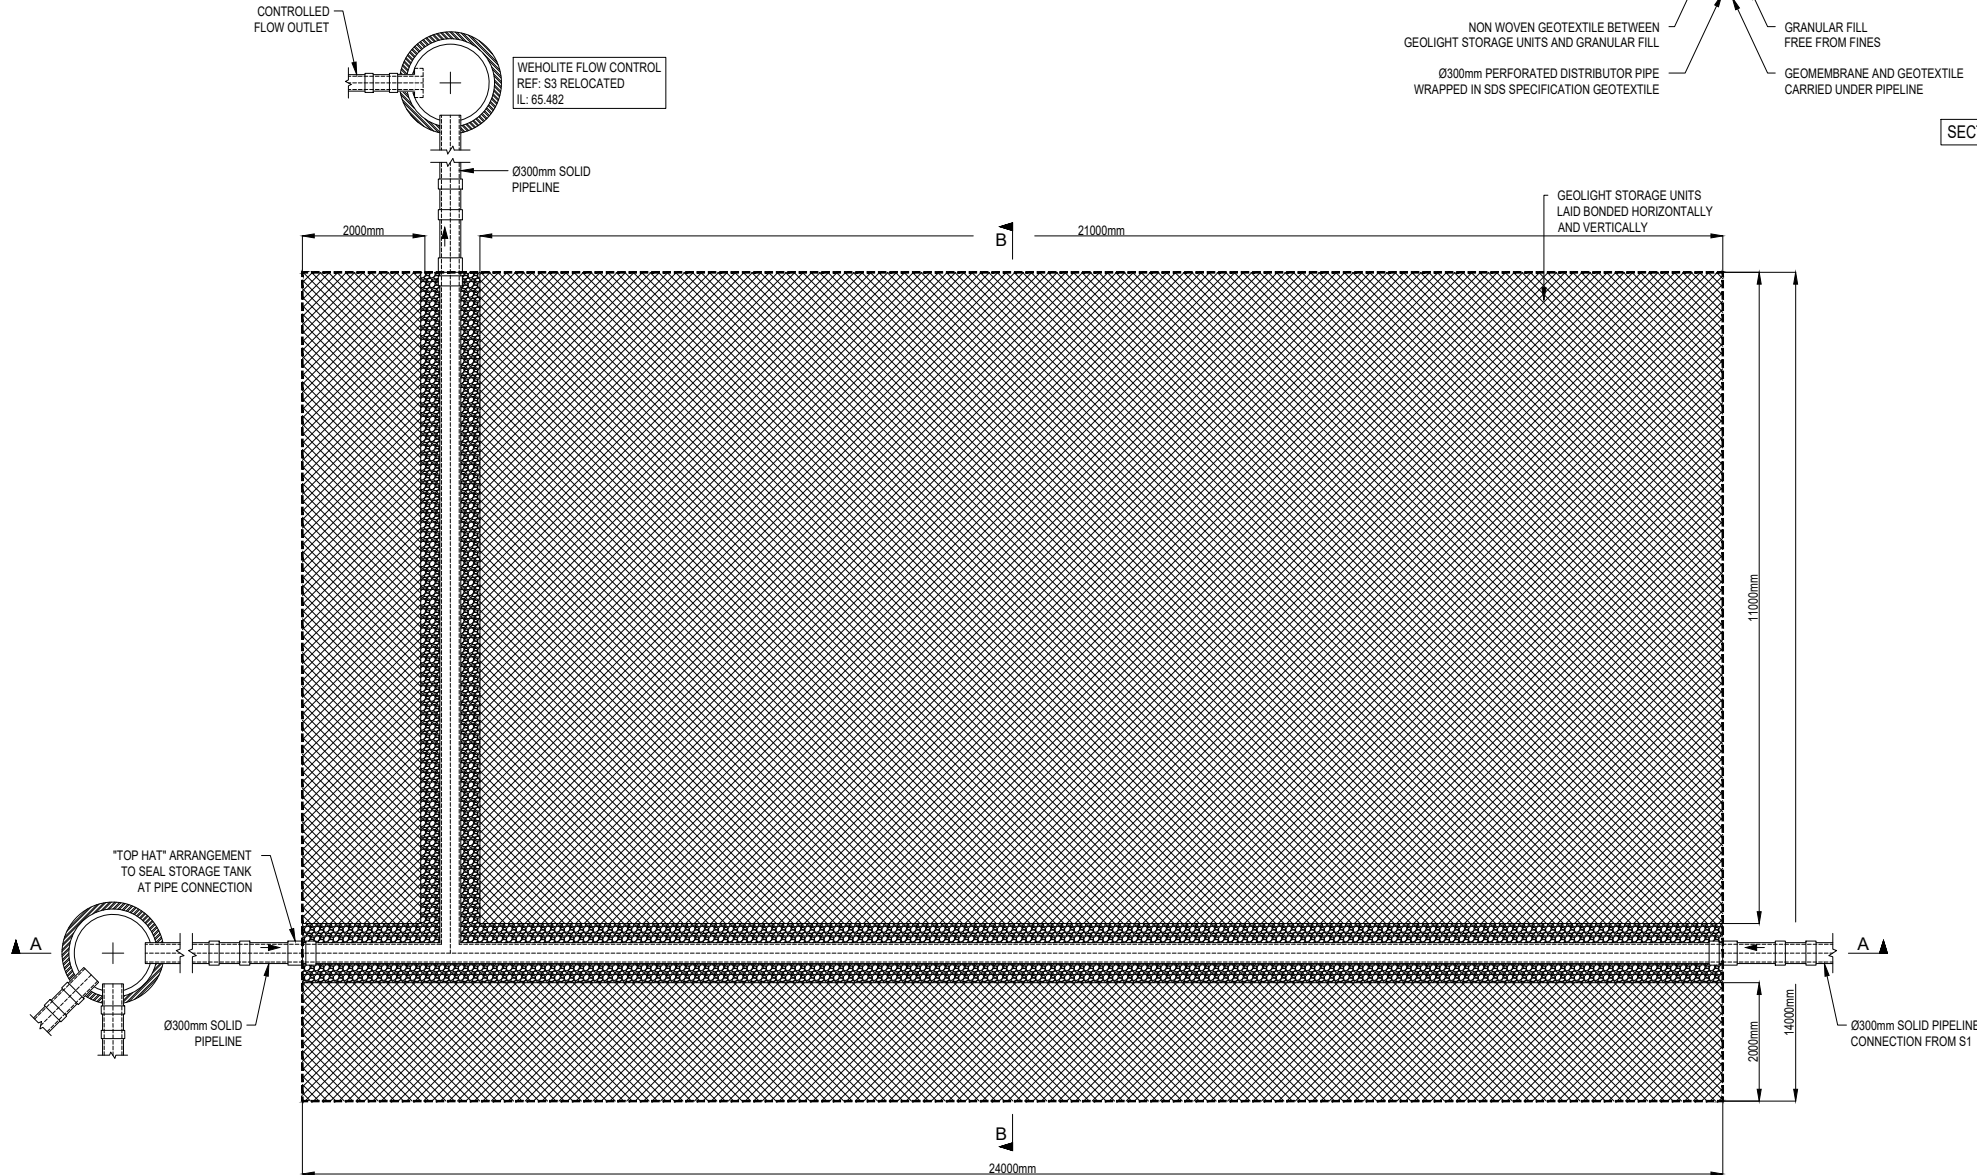
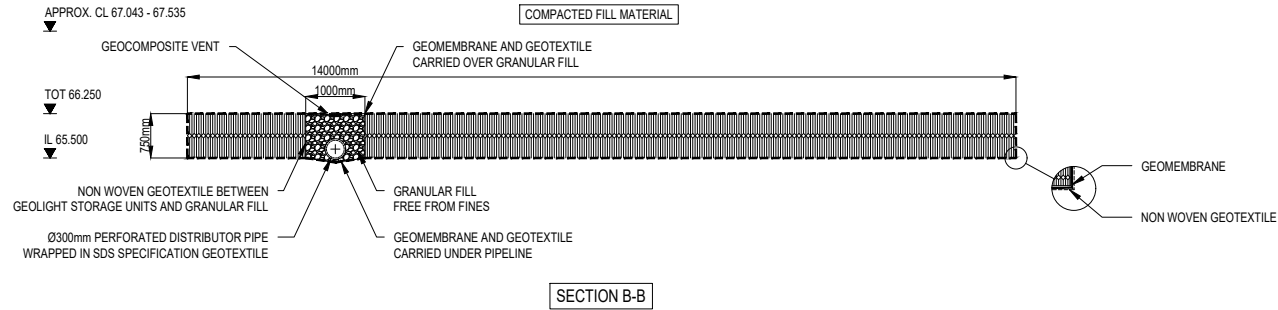


WEHOLITE MANHOLE WITH SUMP
REF: S2
CL: 67.518
IL: 65.600

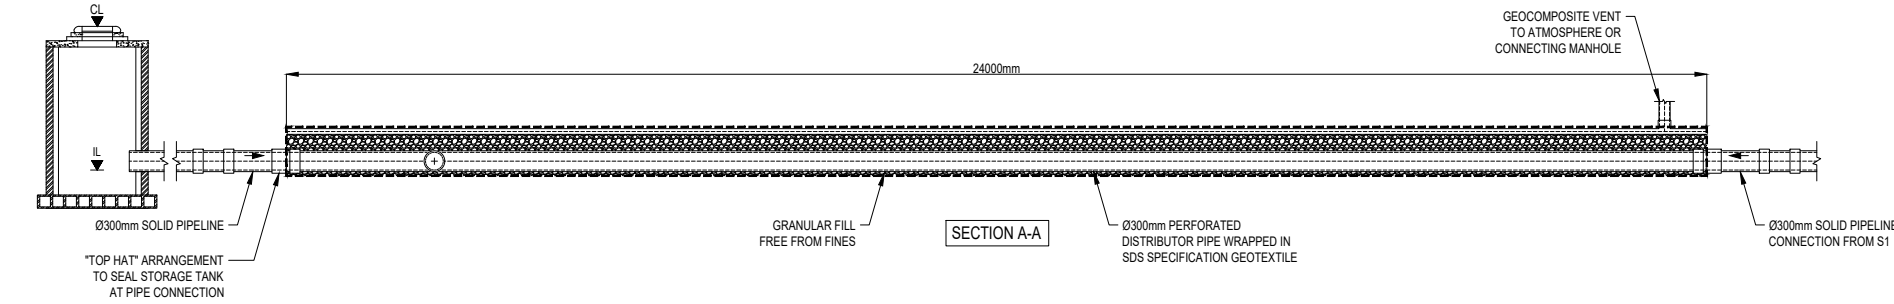

Notes:

This Drawing is to be read in conjunction with all relevant Architect's Engineer's and specialists' drawings and specifications.

Do not scale from this drawing in either paper or digital form. Use written dimensions only.

SDS to leave solid stub only, exiting tank for connection by others.

All external Manholes, Access Points, Junctions & Pipe are shown for guidance only and not part of the SDS program unless otherwise agreed.

ISSUED FOR APPROVAL	01.05.24
Rev	Comments
DRW	CHK



Clearwater House
Castlemills
Biddisham
Somerset
BS26 2RE
+44 (0)1934 751303

[sdslimited.com](https://www.sdslimited.com)

NEW SMITHFIELD MARKET

BARNFIELD
CONSTRUCTION LTD

ATTENUATION TANK 1 DETAIL

Drawing Number	Revision	Drawing Title	Date
180-5570	C2	NEW SMITHFIELD MARKET PROPOSED DRAINAGE	18.04.24

Scale	NTS	Date	01.05.24
Drawing No	E64424_01	Rev	-