
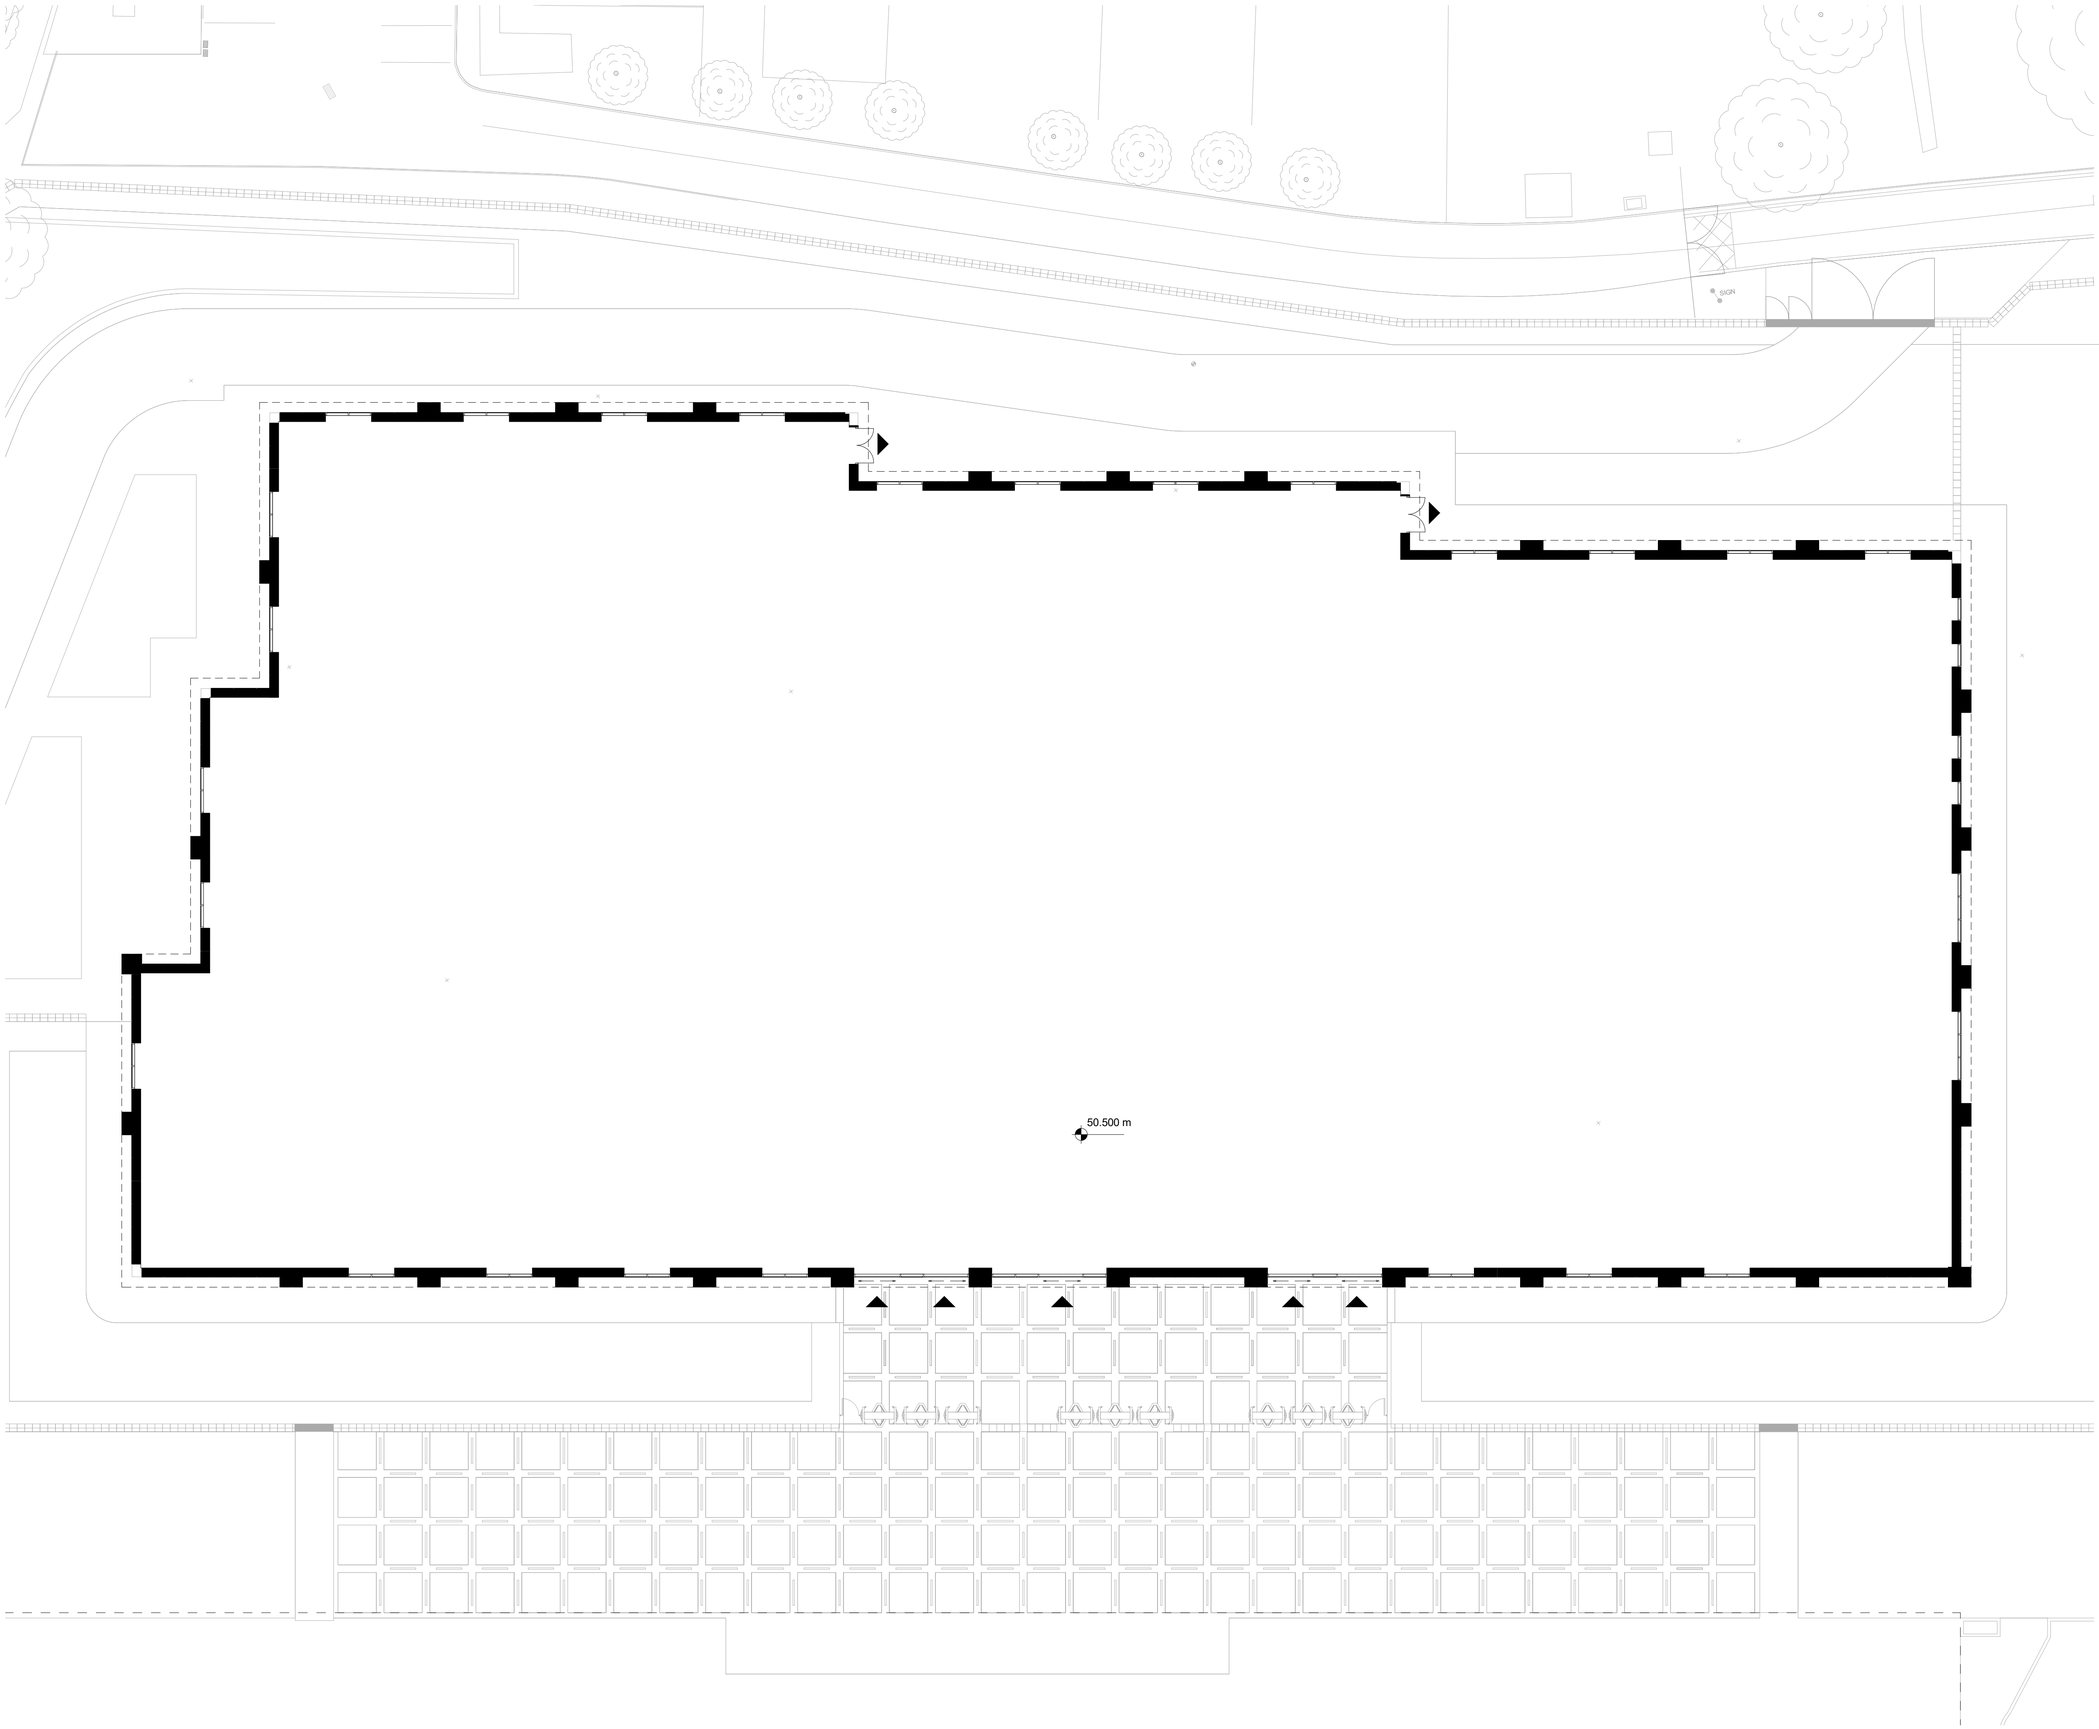


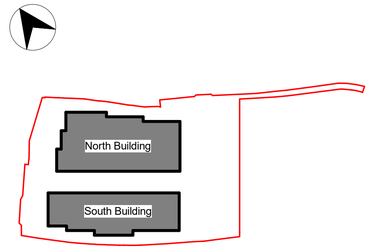

Scale 1 : 200

0 4 10 20 m

General Notes

1. This drawing and its contents have been prepared to support, and are intended solely as information, for the Manchester Digital Campus planning application.
2. This drawing is to be read in conjunction with the Design and Access Statement and other documentation provided as part of this planning application.
3. This drawing is to be viewed or printed at scale shown.
4. The design has been based on current services information/surveys available.
5. The background information shown is based on the latest OS map data. Ordnance Survey, (c) Crown Copyright 2024. All rights reserved.

Government Property Agency

AtkinsRéalis

MANCHESTER DIGITAL CAMPUS

North Building - Ground Floor
GA Plan

Scale	Originated	Checked	Reviewed	Authorised
1:200	DP	CG	JM	NB
Original Size	**Date**	**Date**	**Date**	**Date**
A1	04/10/2024	04/10/2024	14/10/2024	14/10/2024

Drawing Number	Revision
MDCX-ATR-01-00-DR-A-011010	P01