TREES



T1_AMELANCHIER OBELISK - FLOWER



T1_AMELANCHIER OBELISK TREE - FORM





T2 _BETULA FASTIGIATA JOES_FORM
T2 - BETULA FATIGIATA JOES_AUTUMN FOLIAGE.





T3_GINKO BILOBA MENHIR - FOLIAGE
T3_GINKO BILOBA MENHIR - FORM





T4_PRUNUS AMNOGAWA - FLOWER
T4_PRUNUS AMONOGAWA_FORM

HEDGES

H1 - CARPINUS BETULUS HEDGE_SUMMER
H1 - CARPINUS BETULUS_AUTUMN

H2 - TAXUS BACCATA_HEDGE

SHRUBS / GRASSES



S1 - HEUCHERA PLUM PUDDING

S2 - HYDRANGEA ZAMBIA BLACK STEEL


4no T2

S3 - LAVANDUAL INTERMEDIA PHENOMENAL

S4 - STIPA TENUISSIMA



EM4 WILDFLOWER MIX

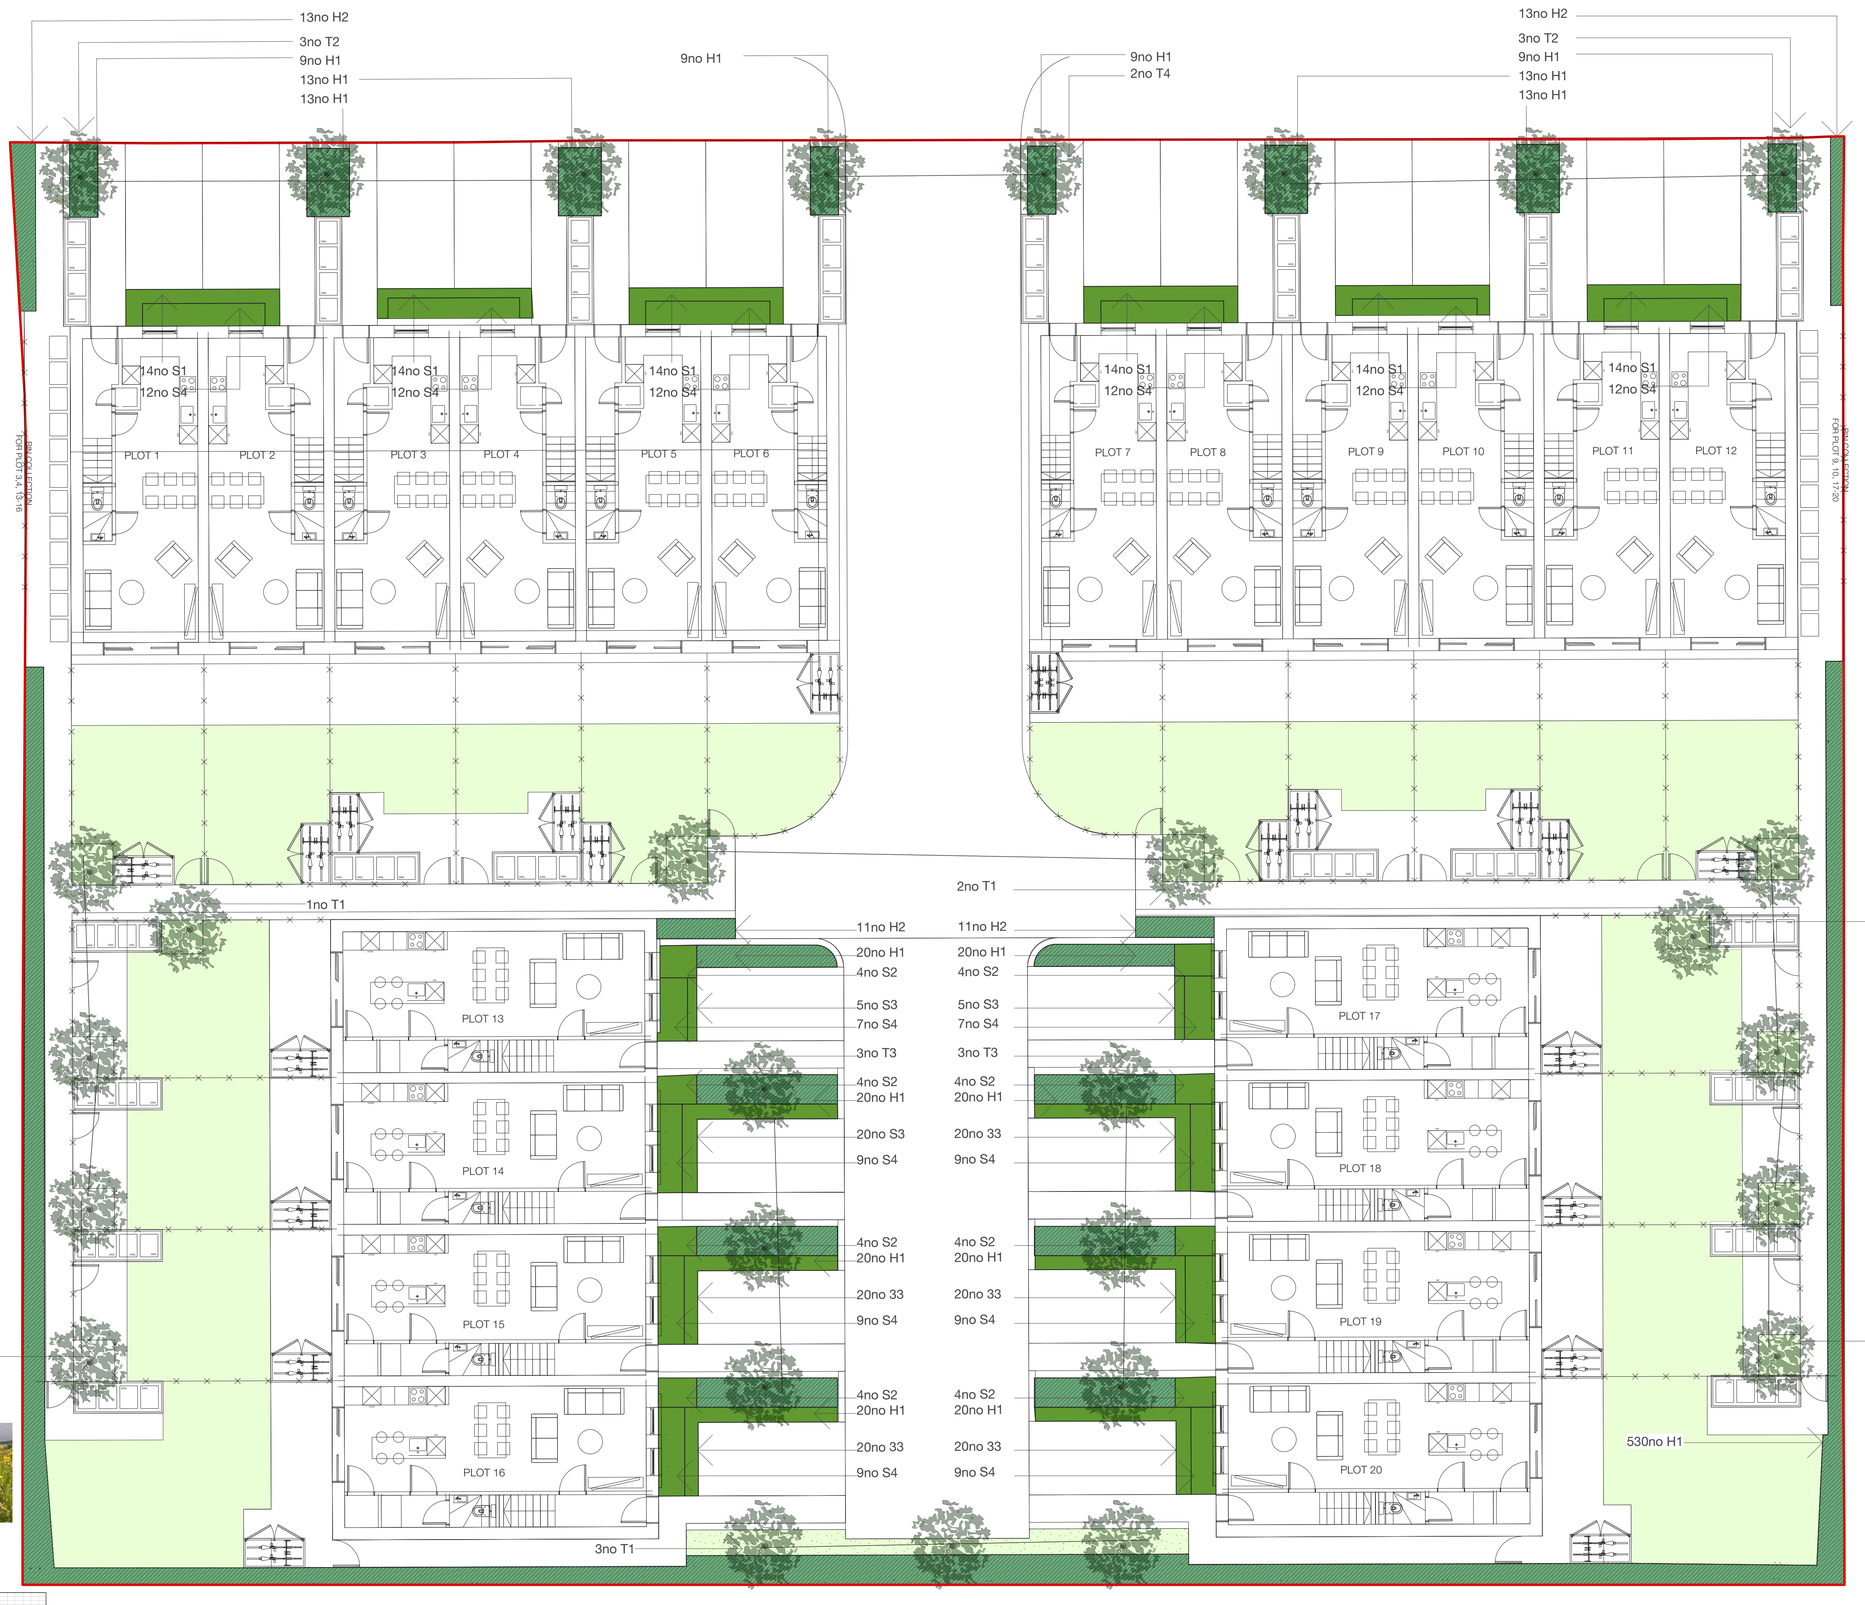

PLANT SCHEDULE - v2

REF	TREE PLANTING	NO.	GIRTH cm	%	HEIGHT cm	TYPE	DENSITY per m2	NOTES
1.0	**TREE PLANTING**							
T1	Amelanchier Arborea 'Obelisk Tree.	7	10-20	NA	400-450	RB	NA	Underground guard / Grow Mats - Airfloc & Aquaflex Systems to be installed as specific
T2	Betula Fastigiata Joes_Form / Betula Joes.	6	10-20	NA	400-450	RB	NA	Underground guard / Grow Mats - Airfloc & Aquaflex Systems to be installed as specific
T3	Ginko biloba Menhir	4	10-20	NA	400-450	RB	NA	Underground guard / Grow Mats - Airfloc & Aquaflex Systems to be installed as specific
T4	Prunus amonogawa.	4	10-20	NA	400-450	RB	NA	Underground guard / Grow Mats - Airfloc & Aquaflex Systems to be installed as specific
2.0	**HEDGES**							
H1	Carpinus betulus.	719	NA	100	100	BR	4.5 per LM	125ml Blocks - grow tube 1 stake.
H2	Taxus baccata.	48	NA	100	70	RB	4 per m2	
	Hedgerows to be planted in double staggered rows @ 45cm cts.							
3.0	**SHRUBS AND ORNAMENTAL GRASSES**							
S1	Heuchera Plum Pudding.	62	NA	NA	15-20	1L	4	
S2	Hydrangea Zambia Black Steel.	53	NA	NA	15-20	1L	4	
S3	Lavandula intermedia Phenomenal.	133	NA	NA	15-20	1L	5	
S4	Stip tenuissima.	124	NA	NA	20-25	1L	4	
4.0	**WILDFLOWER**							
4.1	Emorgate EM4 Dryey Soils Wildflower Mix.							

LONGSIGHT

AMENITYTREE
ENVIRONMENTAL PLANNING CONSULTANTS

KEY

TREE PLANTING
SEE PLANTING SCHEDULE FOR DETAILS

MULTISTEM / FEATURE SHRUBS
SEE PLANTING SCHEDULE FOR DETAILS

NATIVE HEDGE- MULTI SPECIES
SEE PLANTING SCHEDULE FOR DETAILS

SHRUB / ORNAMENTAL GRASSES
SEE PLANTING SCHEDULE FOR DETAILS

AMENITY LAWNS
SEE PLANTING SCHEDULE FOR DETAILS

WILDFLOWER AREAS
SEE PLANTING SCHEDULE FOR DETAILS

PLANTING NOTES

1. Plant handling at the nursery and transit up to delivery, shall be in accordance with 'Plant Handling' the booklet is published by the Committee for Plant Supply and Establishment (CPSE). The contractor shall comply with clauses 3 & 4 of the above booklet (obtained from The Horticultural Trades Association which refers to the receipt, uploading and temporary storage of plants.
2. Plants shall be first class examples of their species or variety, free from all pests and diseases with good fibrous root systems and materially undamaged. Refer to relevant sections of BS.3936.Pts 1- 4, Specification of Nursery Stock.
3. All planting is to in general compliance with BS.4428:1989 Code of Practice for General Landscape Operations.
4. All trees are to be underground guyed. All tree pits to be 100x100x75cm deep. Back fill, 65cm 70% by volume approved topsoil, 30% by volume tree compost (bio products), 10cm coarse sand to base of pit. Base of pit to be broken up prior to backfilling and tested for drainage properties.
5. The contractor must ascertain for themselves the exact location of any underground services prior to excavations. Root barriers (to engineers details) shall be installed adjacent to any underground services and between tree and adjacent buildings or structures if the tree is within 10m.
6. Water as necessary prior to and post PC to end of maintenance period to ensure the establishment and continued healthy development.
7. Carry out all work when soil and weather conditions are suitable. Do not plant during periods of frost or strong winds. Plant only during the following periods_Bare root material : Late October to Late March, Container / Air pot material : Anytime ground and weather conditions permit. Ensure adequate watering and weed control is available.
8. Any tree or shrub that dies, appears unhealthy or poorly developed shall be replaced at the end of the 12 months maintenance and defects period during the next appropriate planting season.

TOPSOILING

1. All topsoil delivered shall be in accordance with BS.3882:2007, certified as such. Sample load to be delivered to site for CA approval.
2. Turfed lawn areas to receive 150mm depth of approved topsoil (after light consolidation).
3. Shrub areas to receive 400mm depth of approved topsoil (after light consolidation).
4. Hedgerows to receive 450mm depth of approved topsoil (after light consolidation).
5. Wild flower areas are not topsoiled. Any level make up to achieve via subsoil to BS.8601.2013.

TURFING

1. Turf to be laid over a minimum 150mm lightly consolidated approved topsoil. No turf shall be laid in frosty or exceptionally dry weather. The well being of the turf is the contractors responsibility prior to PC and for the duration of the maintenance period. Any failures shall be replaced at the contractors expense.
2. Prior to the installation of the topsoil subsoil shall be rotavated. Lightly cultivate the topsoil, harrow and rake topsoil into a fine tilth suitable for final grading prior to turfing.Rake to a true, even consolidated surface.
3. Turf shall be grown by a member of the Turfgrass Growers Association (TGA). Certification of its provence shall be supplie to the CA.
4. Turf shall be laid within 36 hours of delivery and immediately watered after laying. Bumps, ridges and depressions will not be accepted.

WILDFLOWER AREAS

1. No topsoil is required within wildflower seeding areas. Seed should be sown into good quality, clay free subsoil. Cultivate to 150mm depth and all weeds, stones and deleterious material larger than 35mm in any direction shall be removed. Cultivated seed bed shall be rolled and raked to produce a tilth 25mm deep. Allow germination of existing seed bank. After 2-3 weeks

N

0 4 8 m

REV NO.	DD.MM.YY	DESCRIPTION OF REVISION	INITIALS
R.02	20.11.24	Amended - A795_P_100A-PROPOSED SITE PLAN	AC
R.01	20.08.24	First issue	AC

PREPARED BY

AMENITY TREE

STATUS

FOR COMMENT

TITLE

SOFTWORKS PLAN

DWG.NO

AT.24.11672.101

REV.NO

R.02

SCALE	DRAWN	APPROVED	DATE
1:100 @ A1	AC	SD	20.11.24