


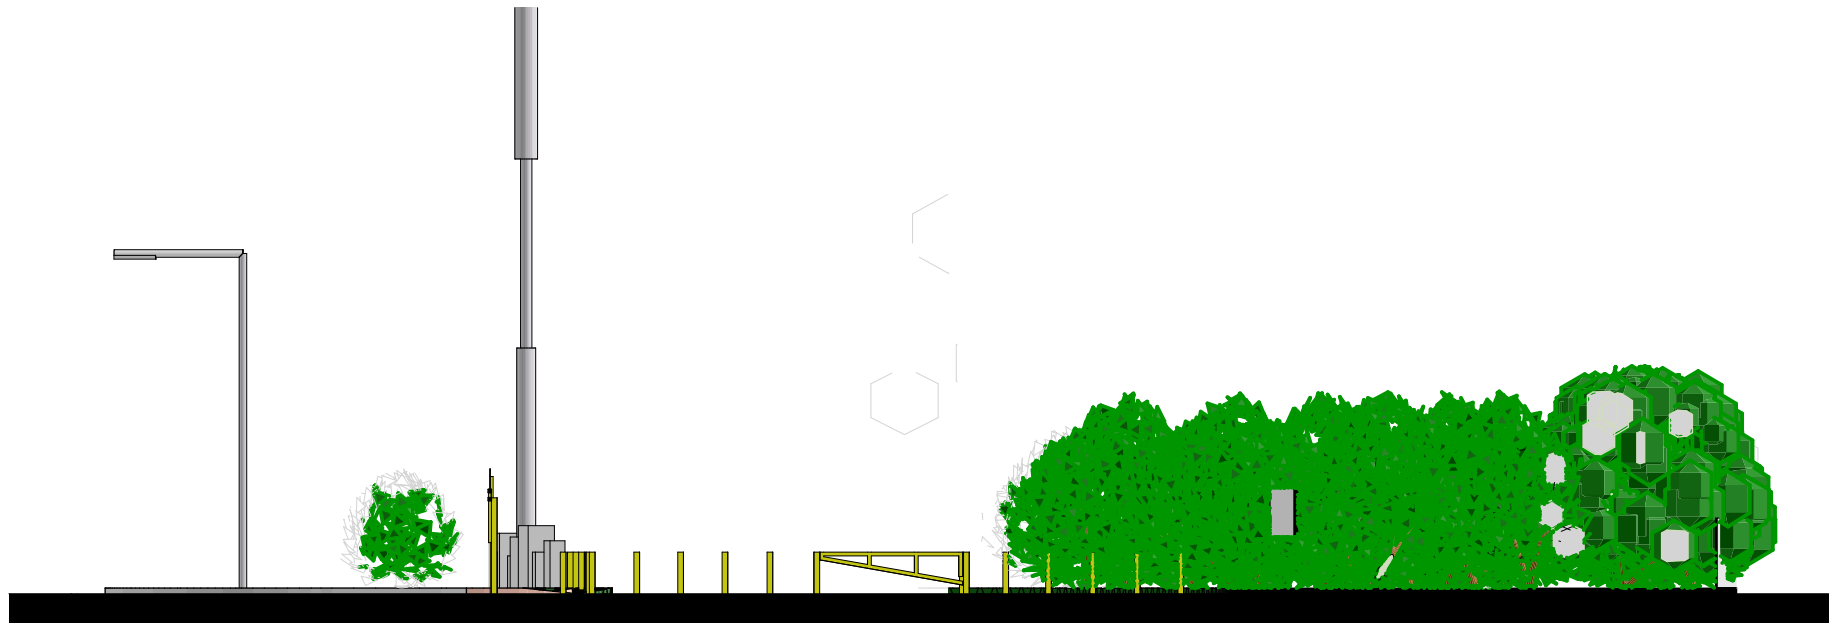

E-1

EXISTING ELEVATION

1:200



E-2

EXISTING ELEVATION

1:200



E-3

EXISTING ELEVATION

1:200



DRAWING NOTES

RevID	Change Name	Date
B	RED LINE UPDATED AS LA REQUEST	28/11/2024
A	INITIAL ISSUE	28/10/2024

PROJECT STATUS
PLANNING
PROJECT NUMBER
24-1003-C
CLIENT

MR D. MURTAGH
SITE ADDRESS

A538 LAY-BY WILMSLOW OLD ROAD, MANCHESTER M90 5AA
PROJECT DESCRIPTION

CATERING UNITS
DRAWING TITLE

EXISTING SITE DRAWINGS

TAUR LIMITED
info@taur.co.uk | 07310 243737 | www.taur.co.uk
100 WILMSLOW ROAD, MANCHESTER, M90 5AA

DATE	SCALE	DRAWN	SIZE
28/11/2024	1:200	LR	A1
24-1004-C-01			B