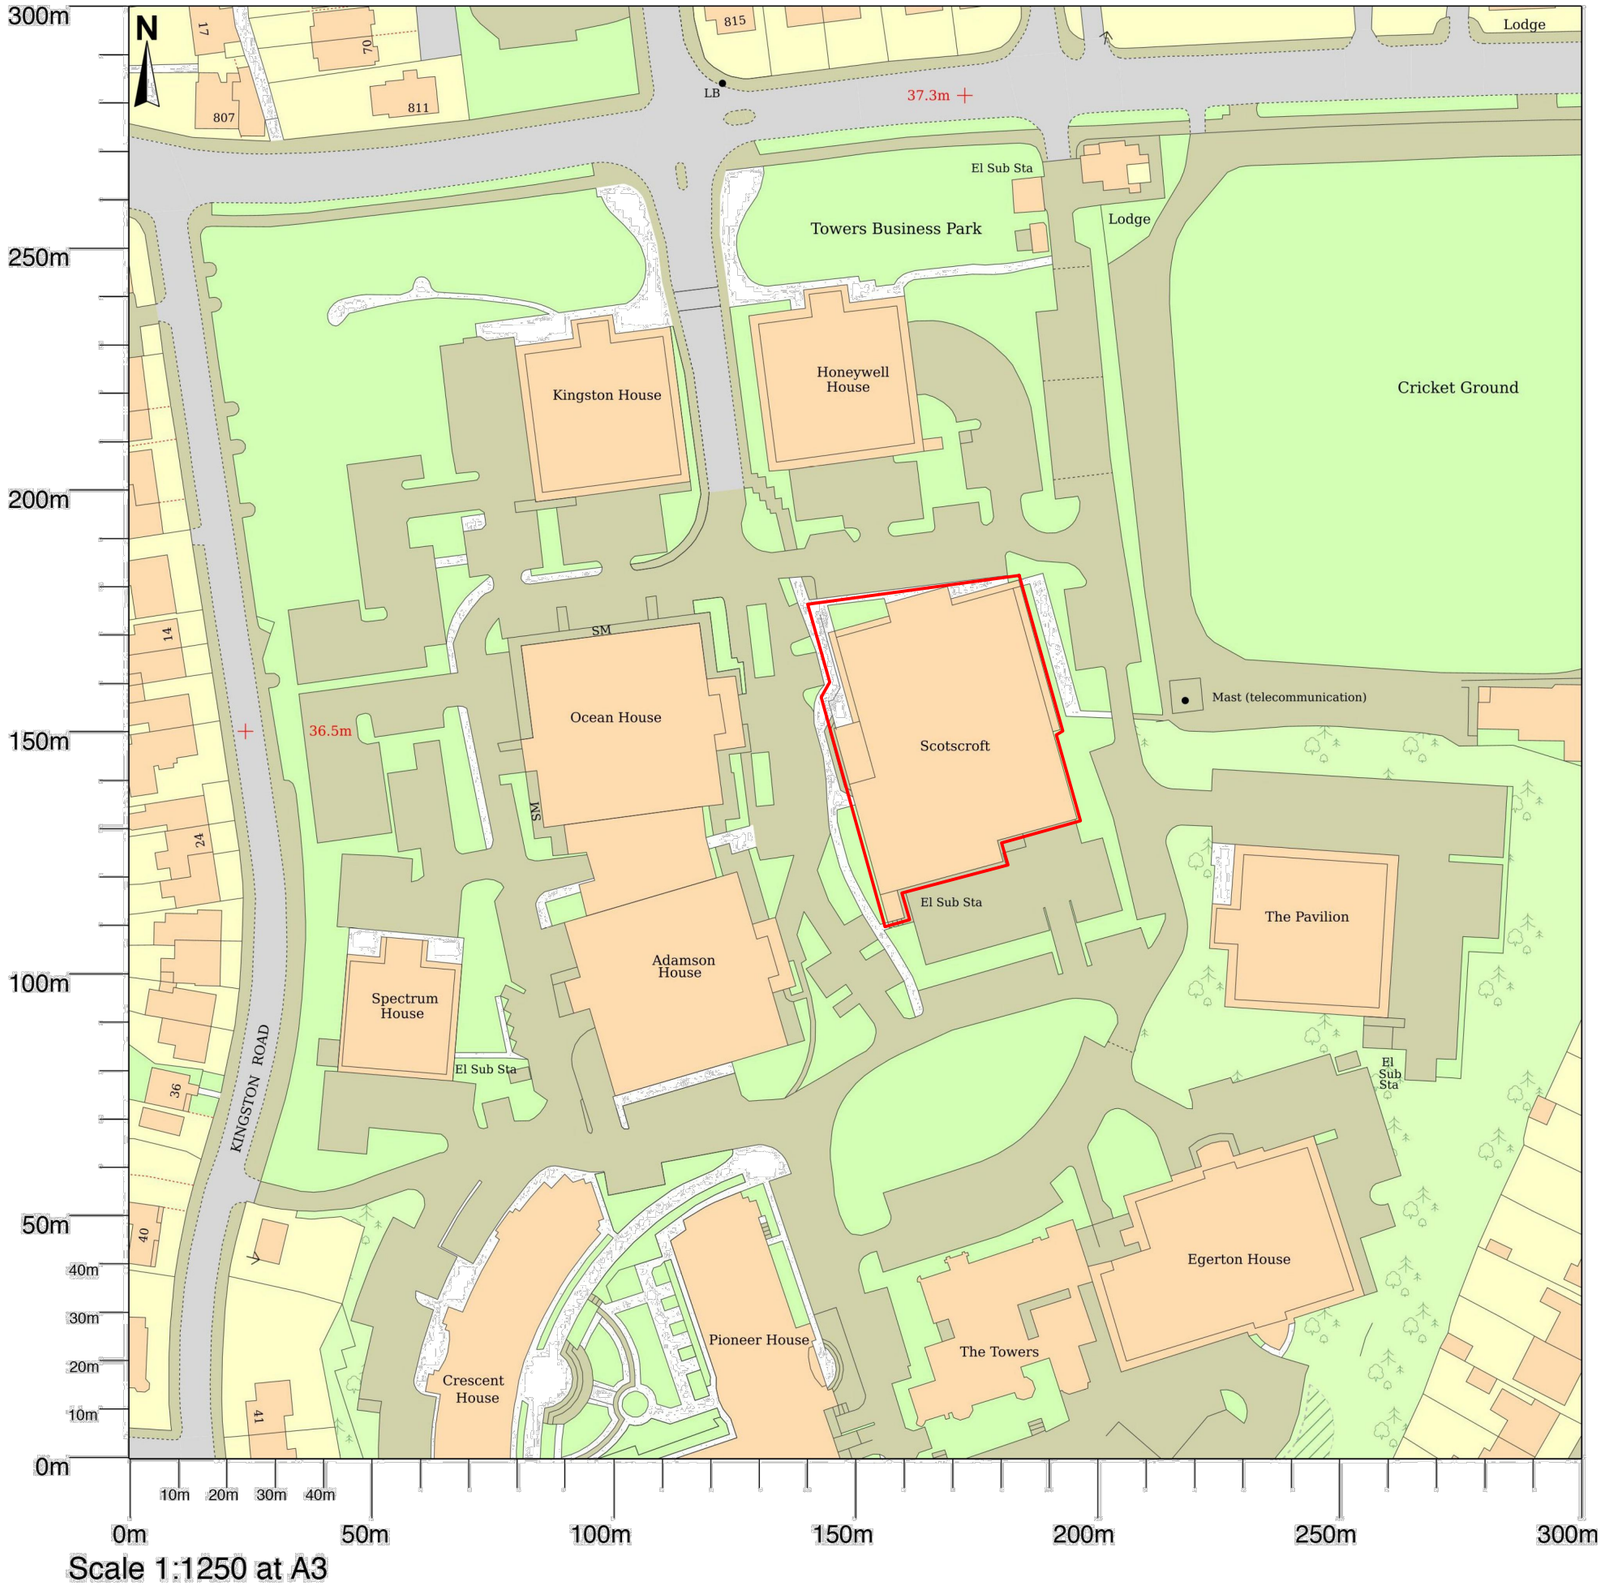


DO NOT SCALE FROM THIS DRAWING

All dimensions to be verified on site any discrepancies are to be reported in Estilo Interiors before proceeding with work.

All area dimensions are approximate and can only be verified by a detailed survey. Any decisions to be made on the basis of area information shown on this drawing should include allowances for increases and decreases inherent in the design and building process

NOTES:

REV	DESCRIPTION	DATE	DRAWN / CHECK

CLIENT
KENNEDY WILSON

SITE ADDRESS
SCOTSCROFT, TOWERS BUSINESS PARK
DIDSBURY
M20 2RY

ESTILO

DRAWING TITLE
REFURBISHMENT
ALL FLOORS
EXTERNAL PLANNING DRAWING

STATUS
CONSTRUCTION

SCALE@A3	DATE	AUTHOR
1:1250	12-08-2024	AM

DRAWING NUMBER	REV
2004_EX_110_OS MAP	/