
SCALE BAR 1:50

North

0m 1m 2m 3m 4m 5m 10m

FLOOR FINISH LEGEND

- Real Wood waterproof flooring (Sand Oak Finish)
- Carpet Tile (TBC)
- Carpet Tile (TBC)
- Carpet Tile (TBC)
- Vinyl (TBC)
- Entrance Matting (TBC)
- 150mm high coved vinyl upstand
- Denotes location of skirting boards to match existing profile. Paint finish (White)

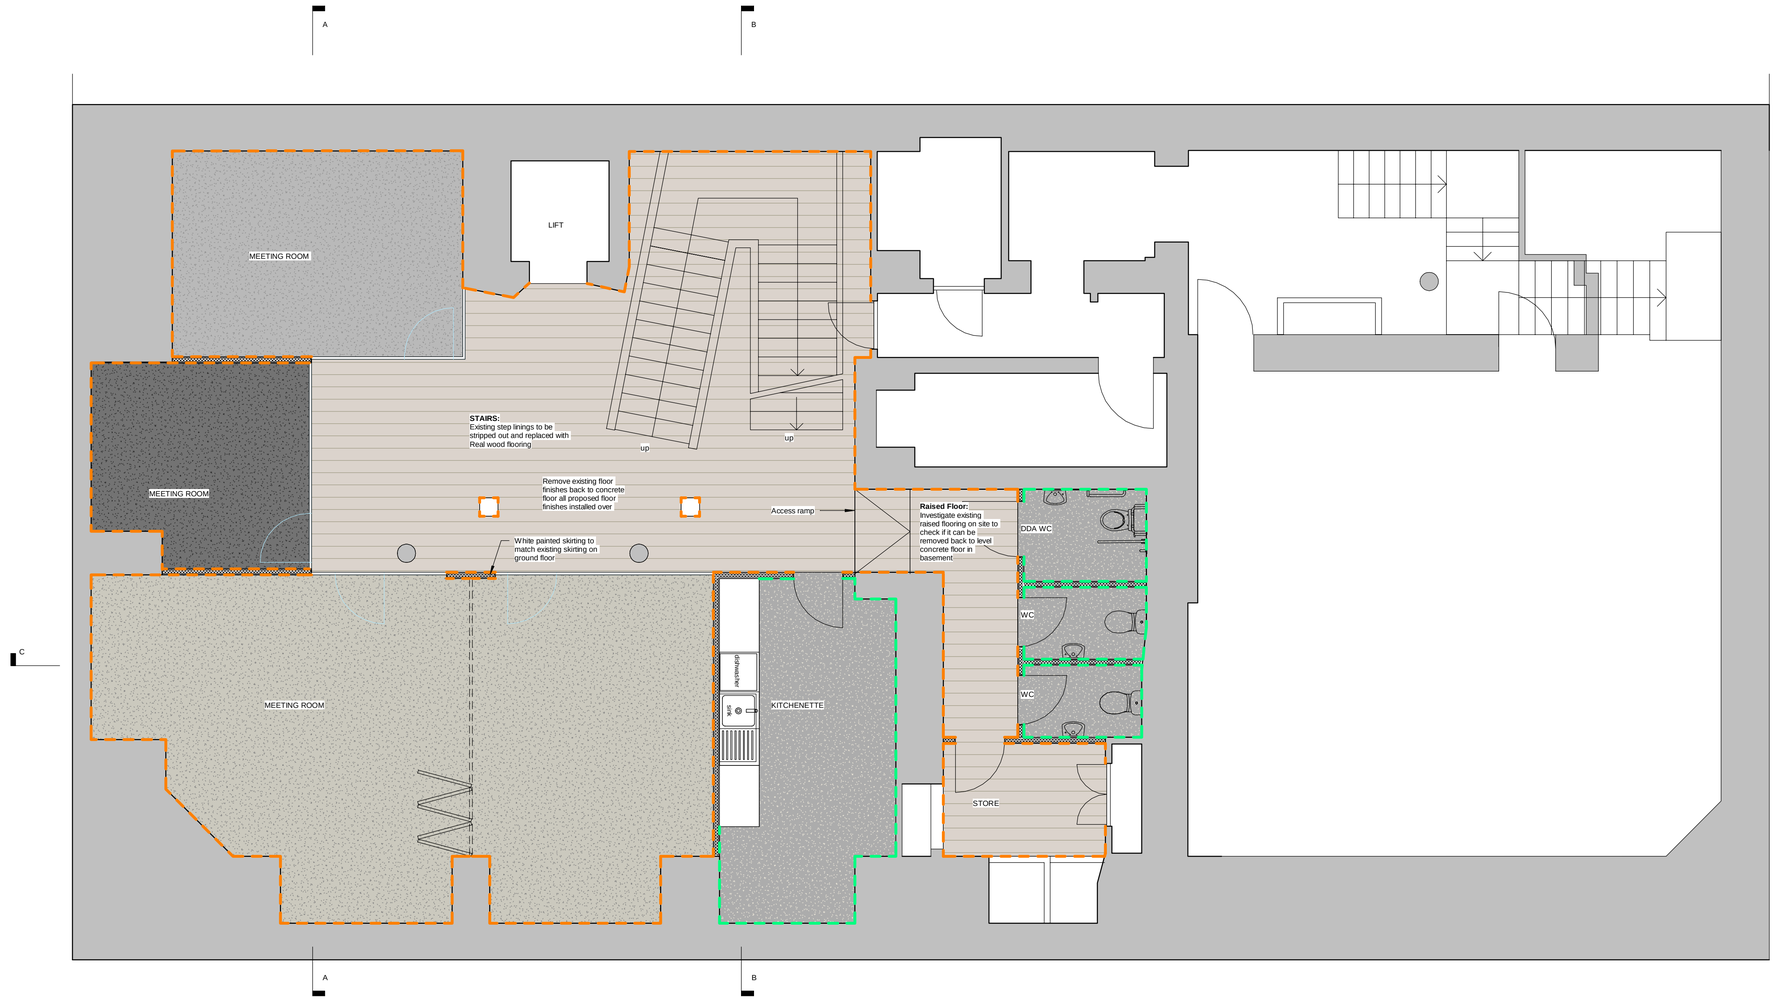

Proposed Basement Finishes Plan (Floor)

1 : 50

MWE ARCHITECTS

Unit One, Beaf Farm, Stocksfield, NE43 7AL
Telephone : (0191) 260 2299
Email : enquiries@mwearchitects.co.uk
Website : www.mwearchitects.co.uk

Rev.	By	Date	Description
A		09.12.24	Revised plan following planning comments

Client: Newcastle Building Society	Job No: 24003	Dwg No: 18	
Job Title: 74 King Street, Manchester M2 4NJ	Scale: 1 : 50	Rev.	A
	Date: March 2024		
Description: PROPOSED FLOOR FINISHES (BASEMENT)	Drawn by: GI		
	Paper size: A1	Date	