
Location Plan

Site Address: **Whitworth Institute, Oxford Road, Manchester, M15 6ER**

PlanningPortal

Date Produced: **18-Dec-2024**

Scale: **1:2500 @A4**

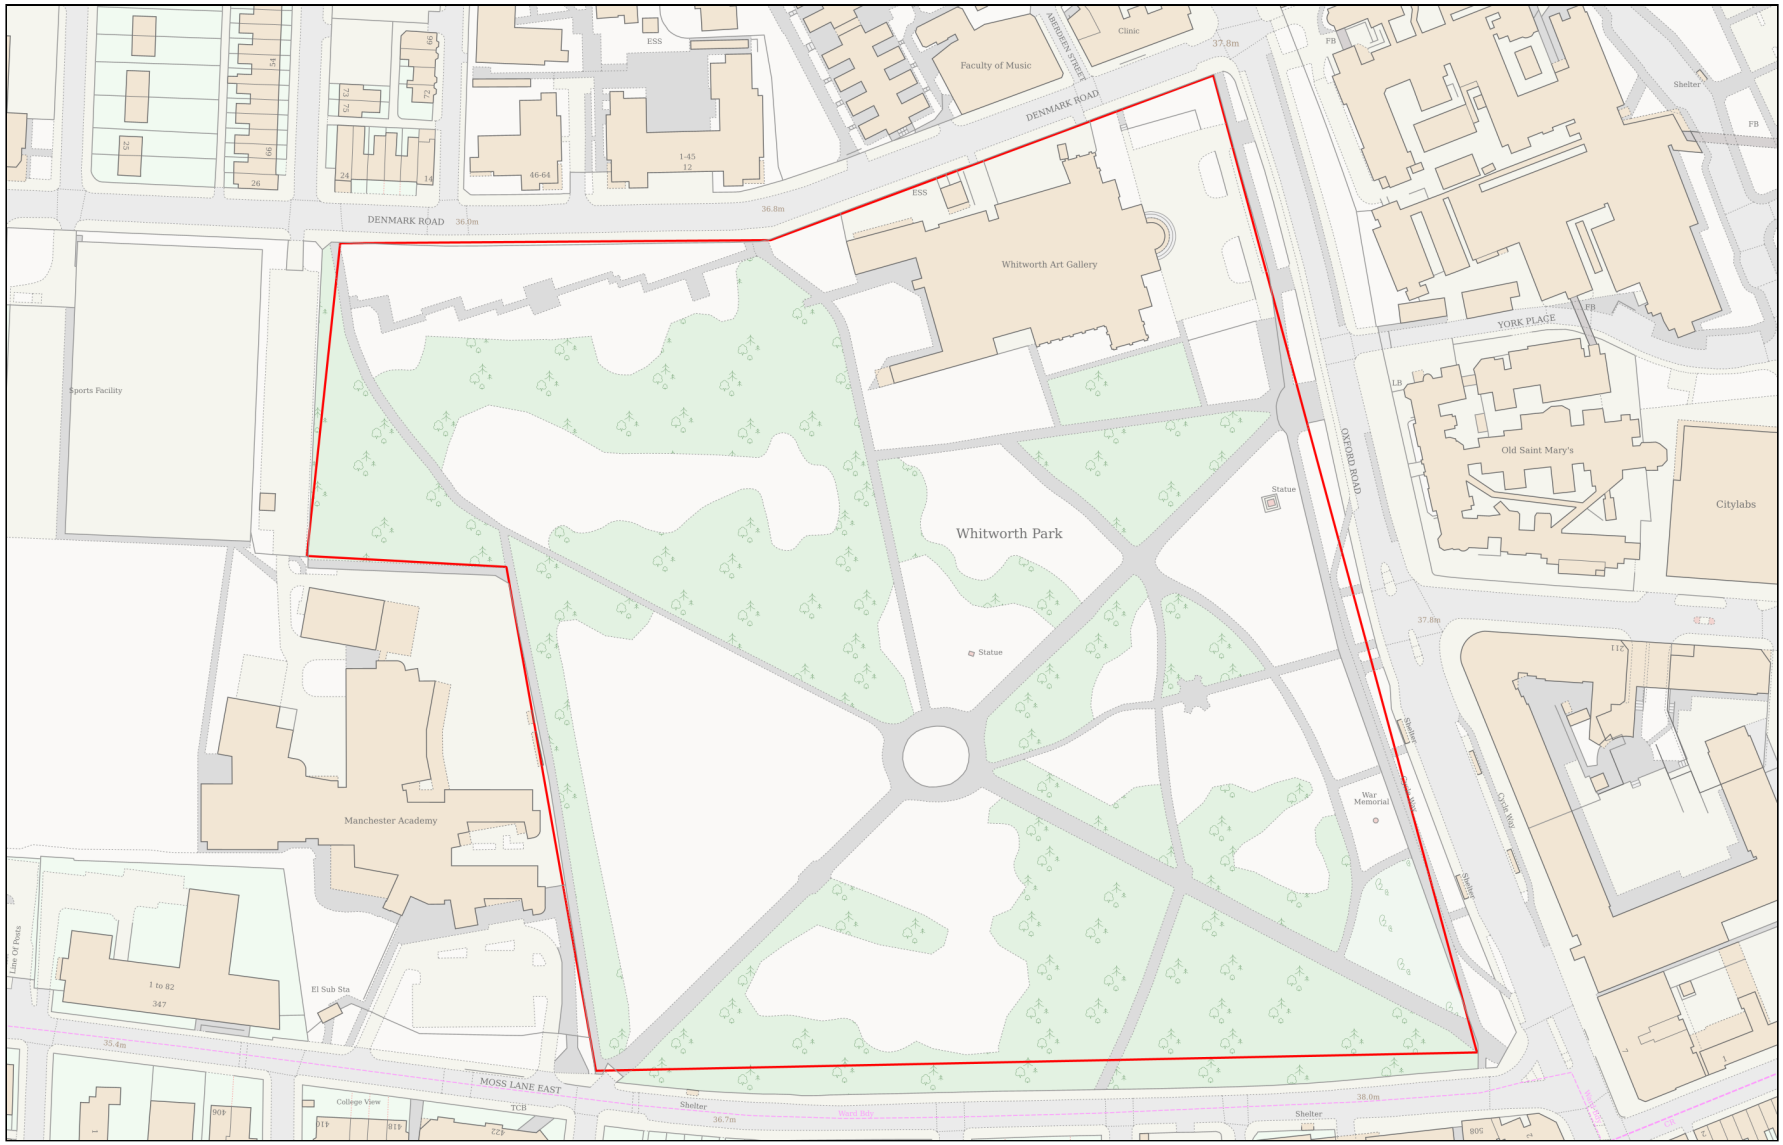

Planning Portal Reference: **PP-13644790v1**

Powered By TerraQuest

© Crown copyright and database rights 2024 OS 100042766