




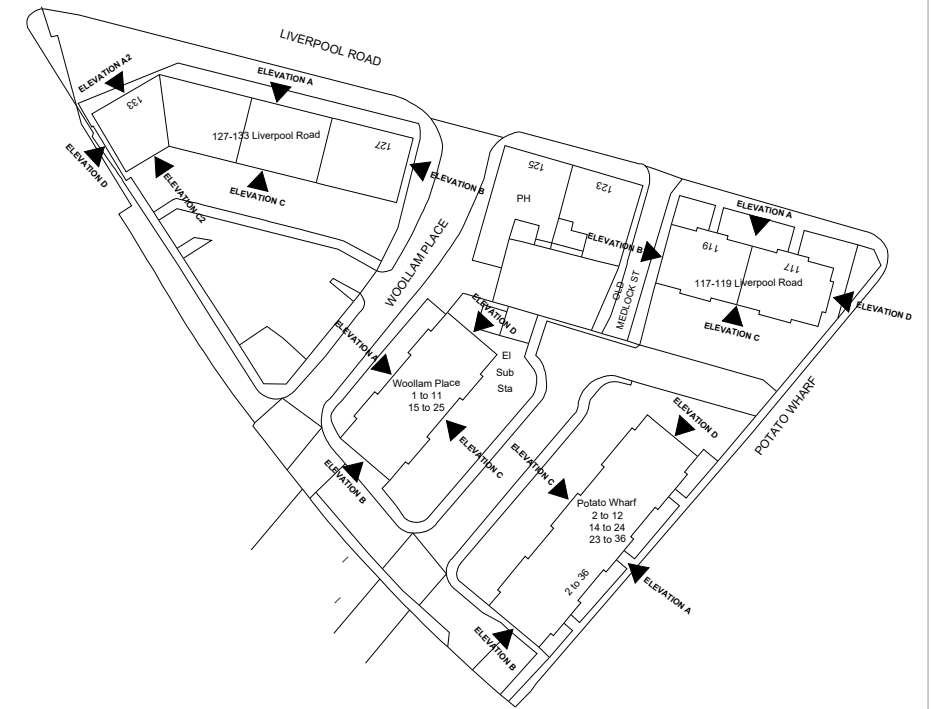


ELEVATION - B

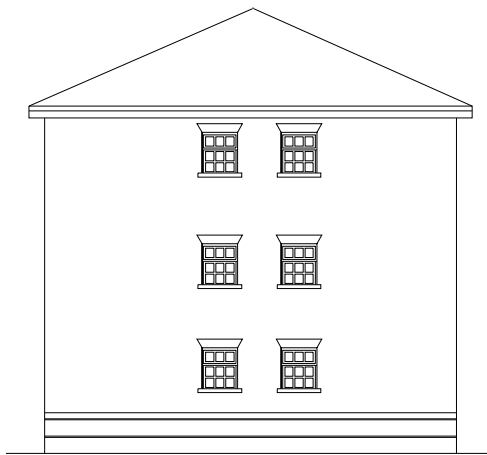

ELEVATION - A

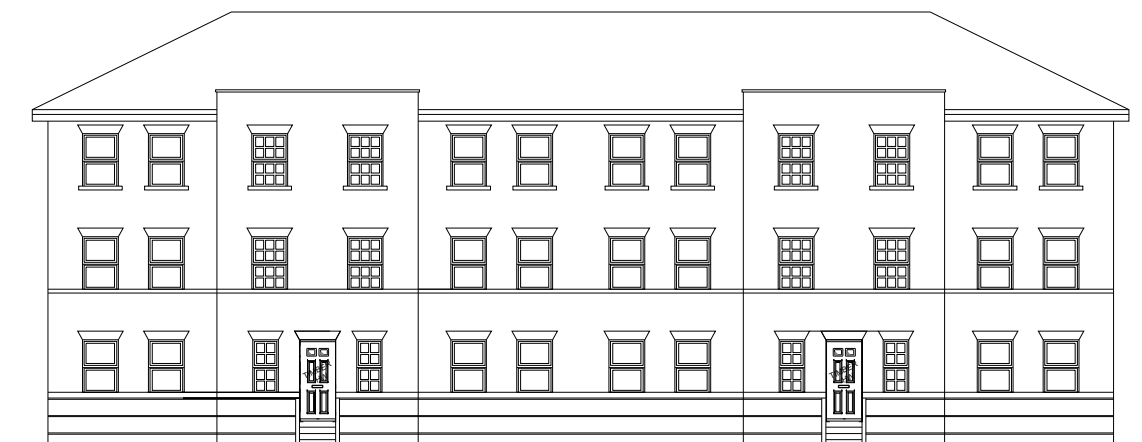

ELEVATION - C

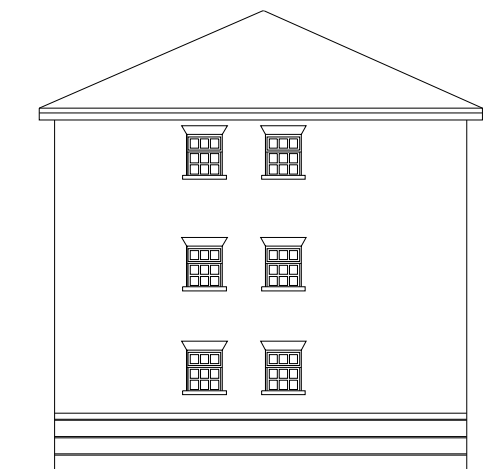

ELEVATION - D

Client: RIVERSIDE GROUP
 Project: CASTLEFIELD
 Drawing: WOOLLAM PLACE 1-11 & 15-25
 Job Ref: 4379-07-23 Drawing No: 9 Rev: A
 Scale: 1:200@A3 Drawn: AT Checked: JM Date: DEC 2024



PROPOSED - WOOLLAM PLACE 1-11 & 15-25