


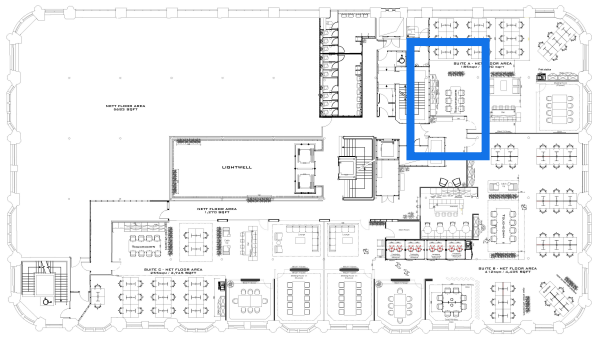



All dimensions are in millimetres unless stated otherwise. No dimensions to be scaled from drawings. All dimensions to be checked on site prior to manufacture.

Any discrepancies between drawings and site conditions are to be reported to the contract manager.

This drawing is to be read in conjunction with all relevant Structural Engineers and Mechanical & Electrical Engineers drawings and specification.

© COPYRIGHT  
The copyright in this drawing is vested in OBI Property Ltd and no licence or assignment of any kind has been, or is, granted to any third party whether by provision of copies or originals of the drawings or otherwise unless otherwise agreed in writing.

A.

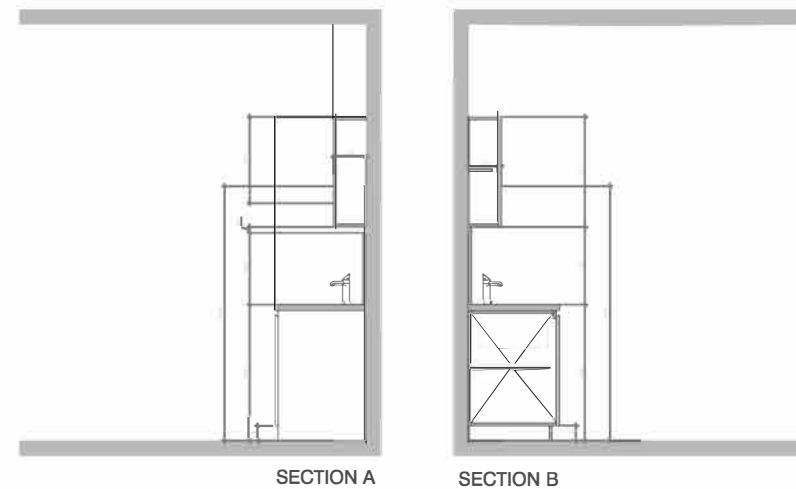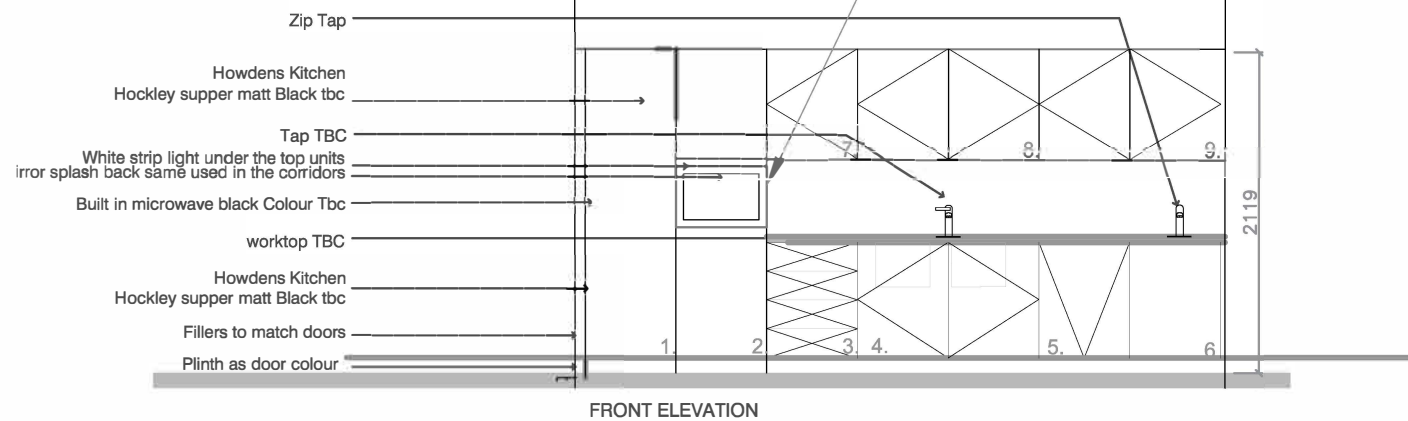

Plan View  
Scale 1/50



Howdens Kitchen  
Hockley Supper Matt Black


**Kitchen units**  
Howdens Hockley supper matt black

**Worktop**  
TBC

**Splashback**  
Smoked mirrored splashback


- Base Units
1. Tall fridge 600mm w
  2. Tall unit with built-in microwave 600mm w
  3. Drawers 600mm w
  4. Double Base Unite 1200m w
  5. Integrated dishwasher 600mm w
  6. single base unit 600mm w

- top units
7. Single top unit 1200mm w
  8. Double top unit 1200mm w
  9. Double top unit 1200mm w

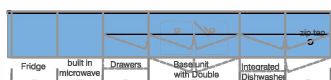

J07

J01. Kitchen - Suite 1  
Scale 1/100

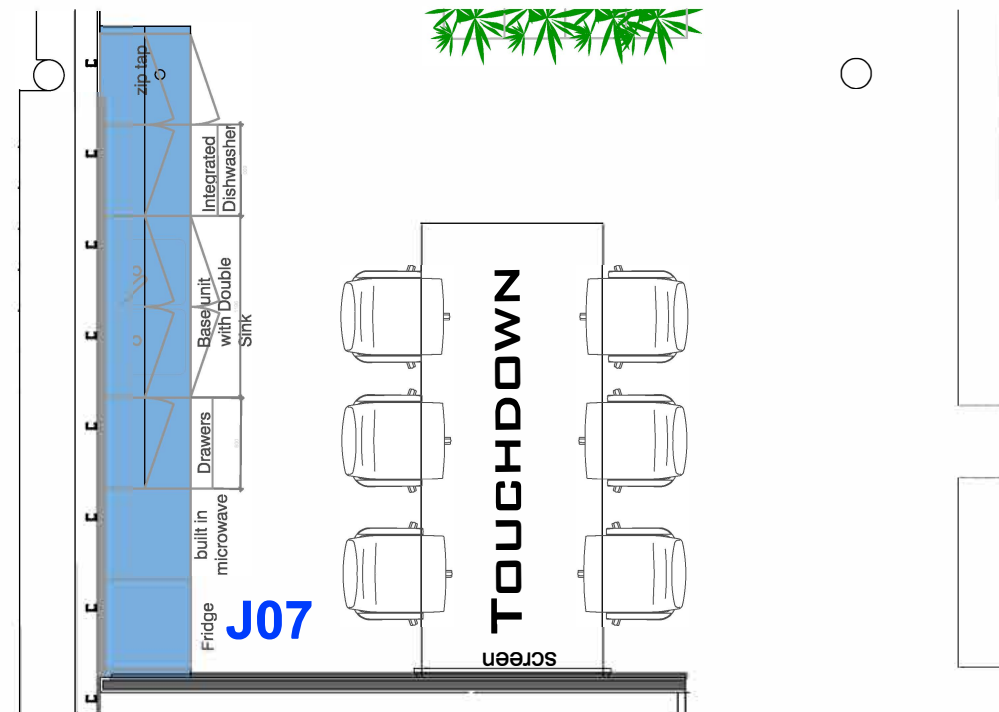

Plan View  
Scale 1/50

| Rev | Description    | Location |
|-----|----------------|----------|
| 1   | Initial Design | Design   |
| 2   | Revised Design | Design   |
| 3   | Final Design   | Design   |
| 4   | As Built       | As Built |

| Rev | Description    | DATE     | BY | CHK |
|-----|----------------|----------|----|-----|
| 1   | Initial Design | 14/10/23 | RG |     |
| 2   | Revised Design | 26/04/23 | RG |     |

CLIENT NAME  
Philip J Davies Holdings plc

PROJECT NAME  
Join The Dots - Sevensdale House

DWG TITLE:  
Joinery / J07 Kitchen Suite A.

DWG NO: 34\_107  
SCALE 1 : 200 @A3

REVISION: 1  
DRAWN: RG

DWG STATUS: TENDER