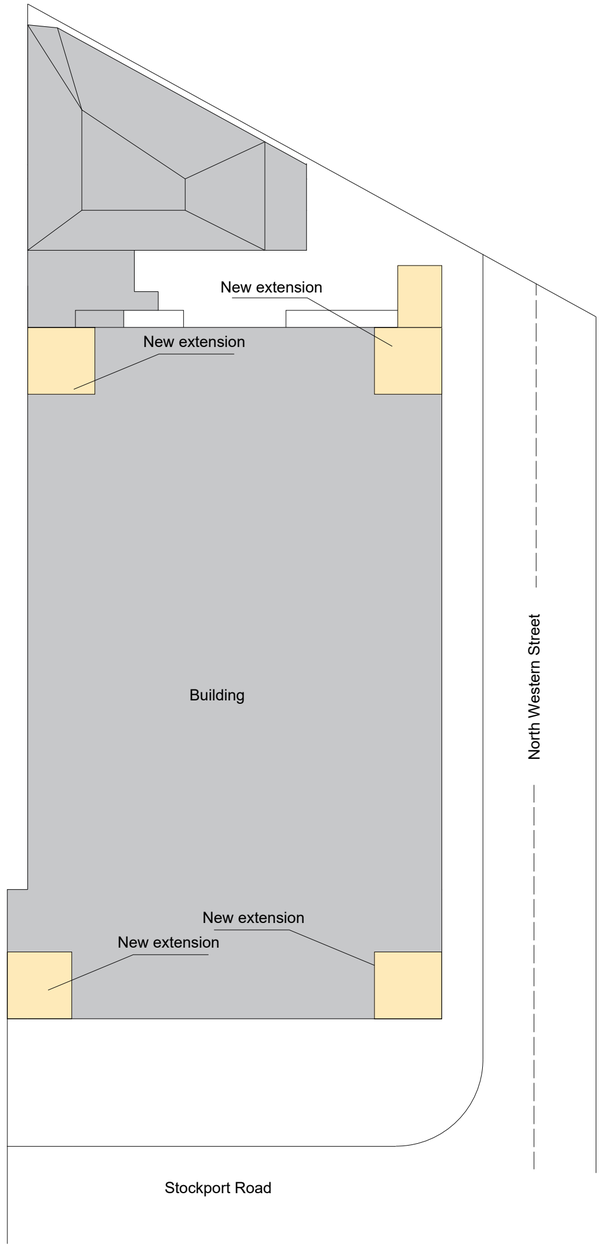

Block Plan

no.	revision	date
-	First issue	29/06/24
A	Revised to include topcrete block	05/07/24

Various amendments indicated in colour for clarity

Kamha Architects

5 Maulideth Road West,
Withington, Manchester, M20 3WB
0161 446 2525

project:
MERZEE RESTAURANT
M19 3WN

title:
Proposed Block plan

scale:	sheet:	date:
1:200	A1	21 November 2024

drawing status:

drawing no: AL.08

rev: REVISION

Existing ground floor

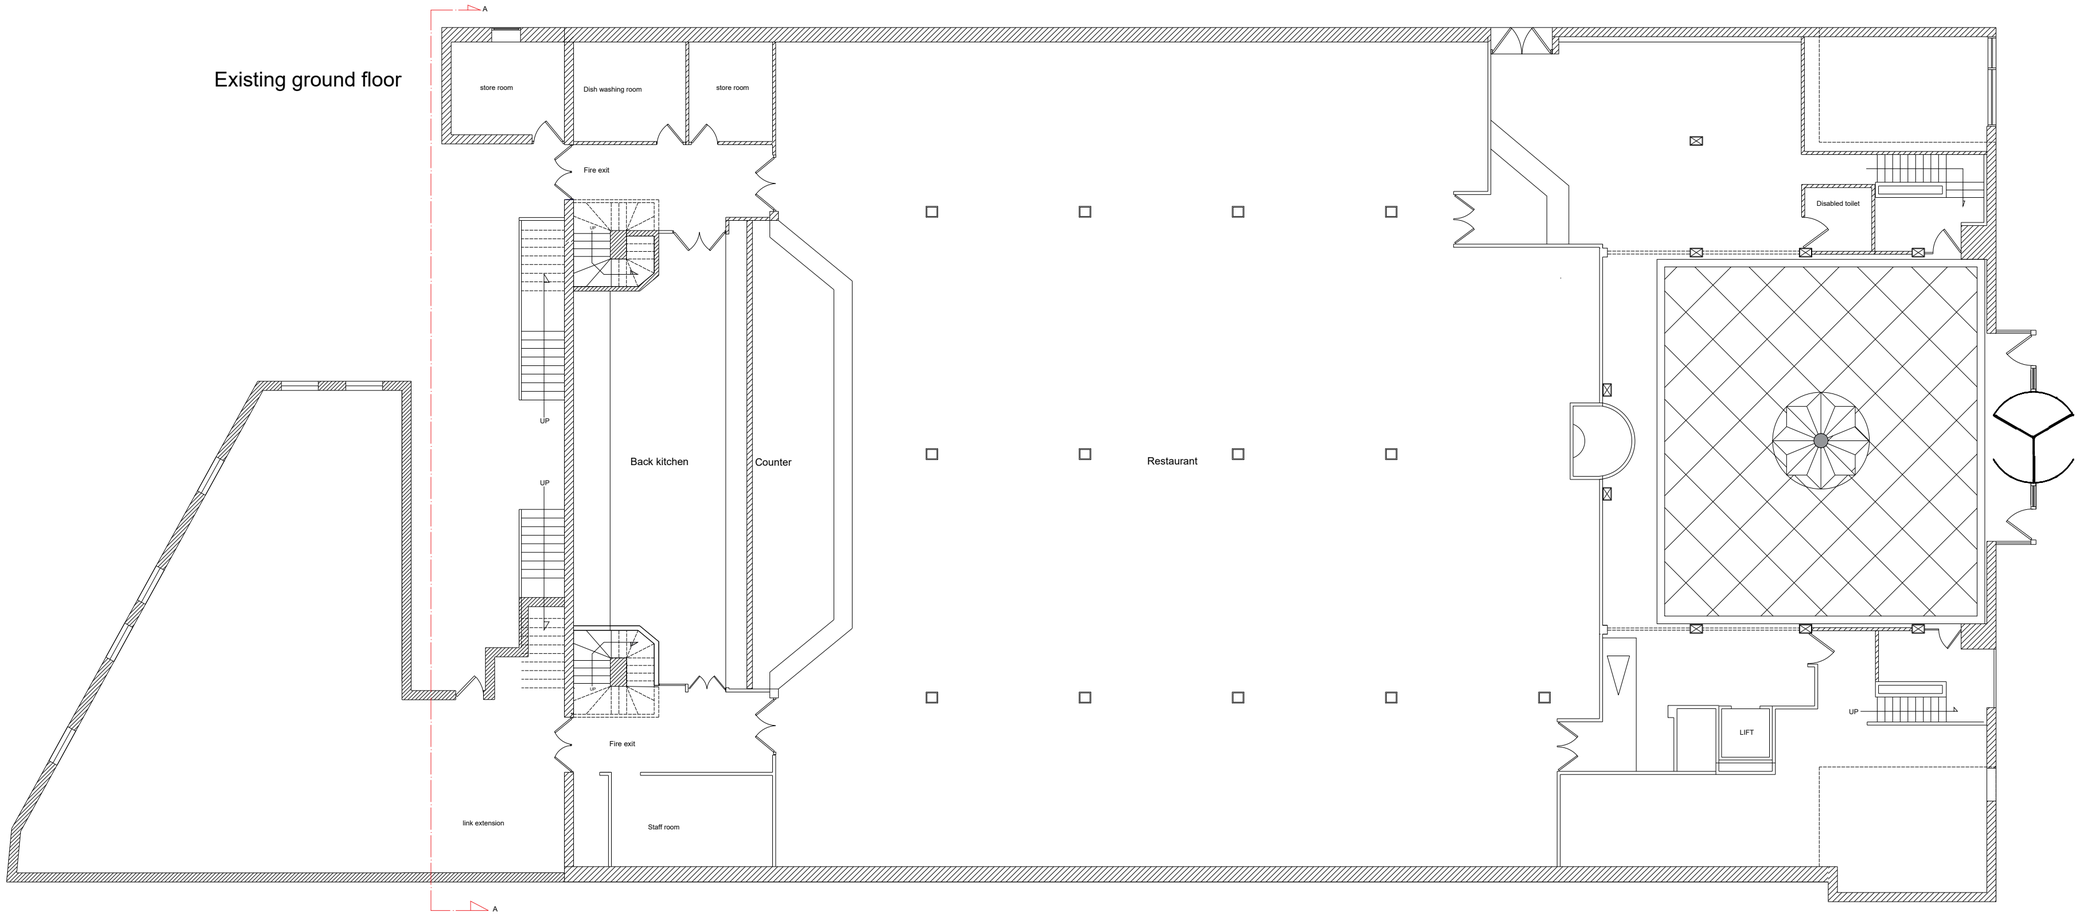

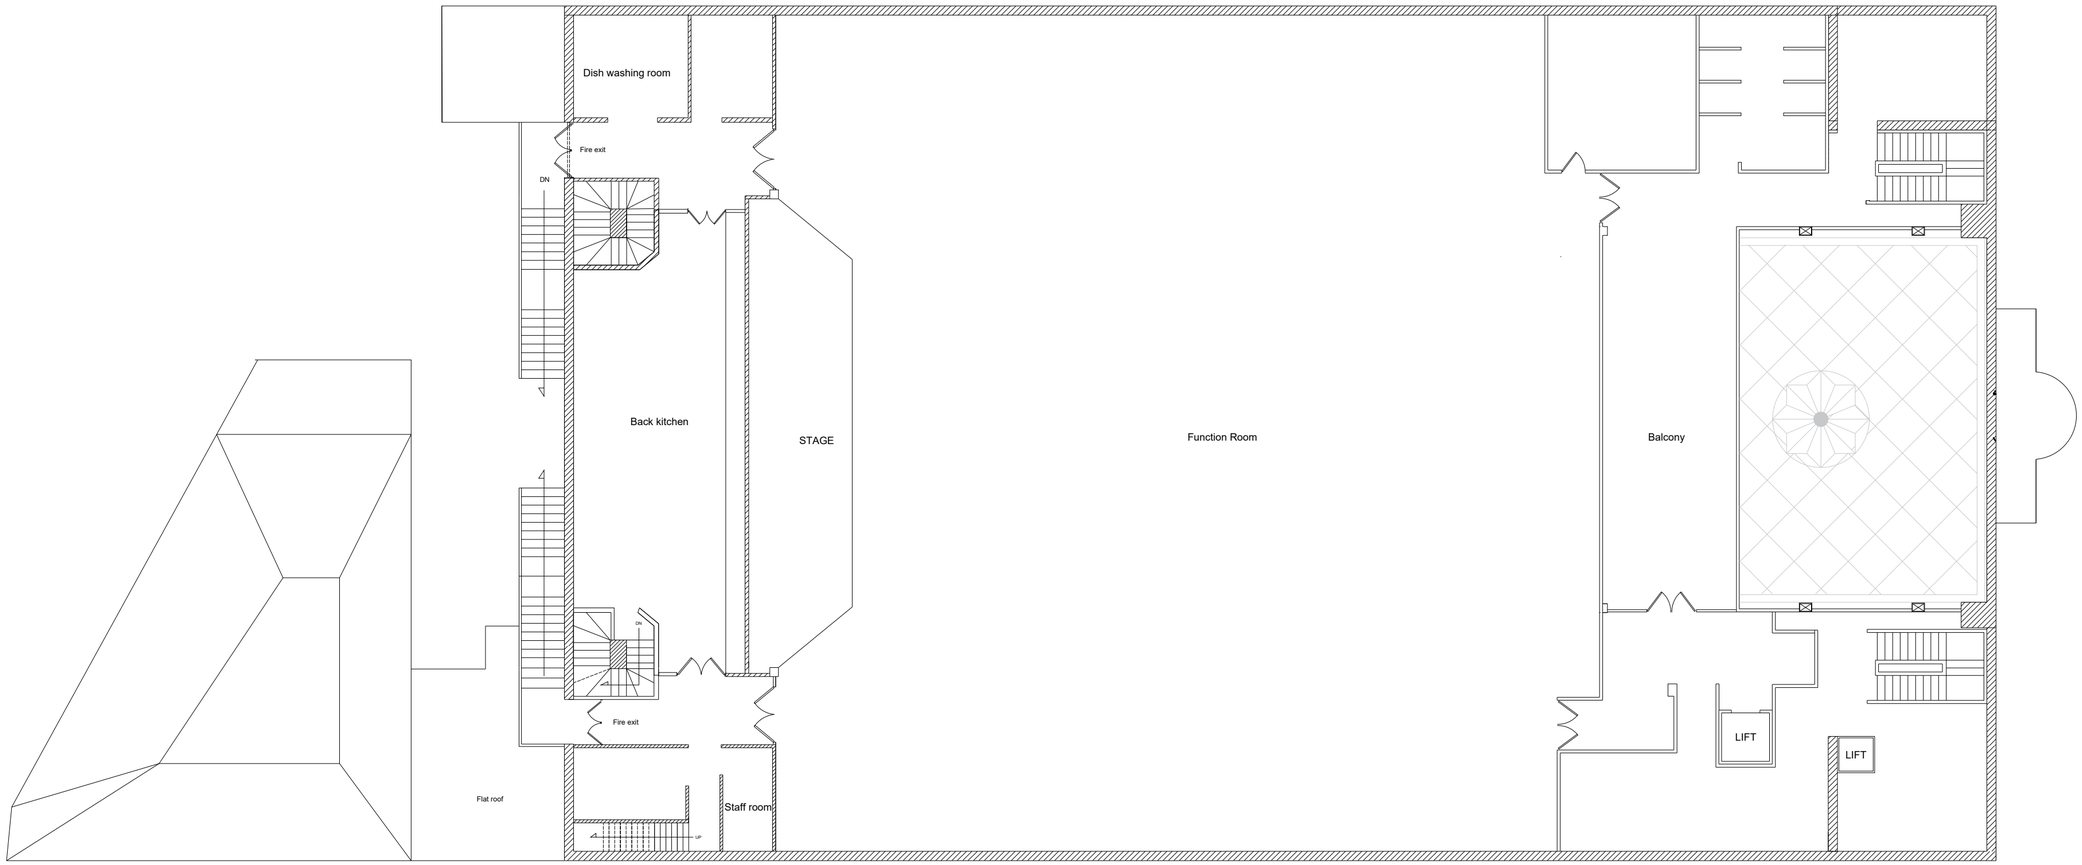

Existing first floor

no.	revision	date
-	First issue	29/06/24
A	Revised to include topcrete block	05/07/24

Various amendments indicated in colour for clarity

Kamha Architects

5 Maulden Road West,
Withington, Manchester, M20 3WB
0161 448 2525

project:
MERZEE RESTAURANT
M19 3WN

title:
E XISTING Plans

scale:	sheet:	date:
1:100	A1	21 November 2024

drawing status:

drawing no: AL.02

rev: Revised drawing

no.	revision	date
-	First issue	29/06/24
A	Revised to include topcrete block	05/07/24

Various amendments indicated in colour for clarity

Kamha Architects

5 Mauldeth Road West,
Withington, Manchester, M20 3WB
0161 446 2525

project:

MERZEE RESTAURANT
M19 3WN

title:

Existing and proposed plans

scale:	sheet:	date:
1:100	A1	21 November 2024

drawing status:

drawing no:	rev:
AL.03	Revised drawing

Existing SECOND floor

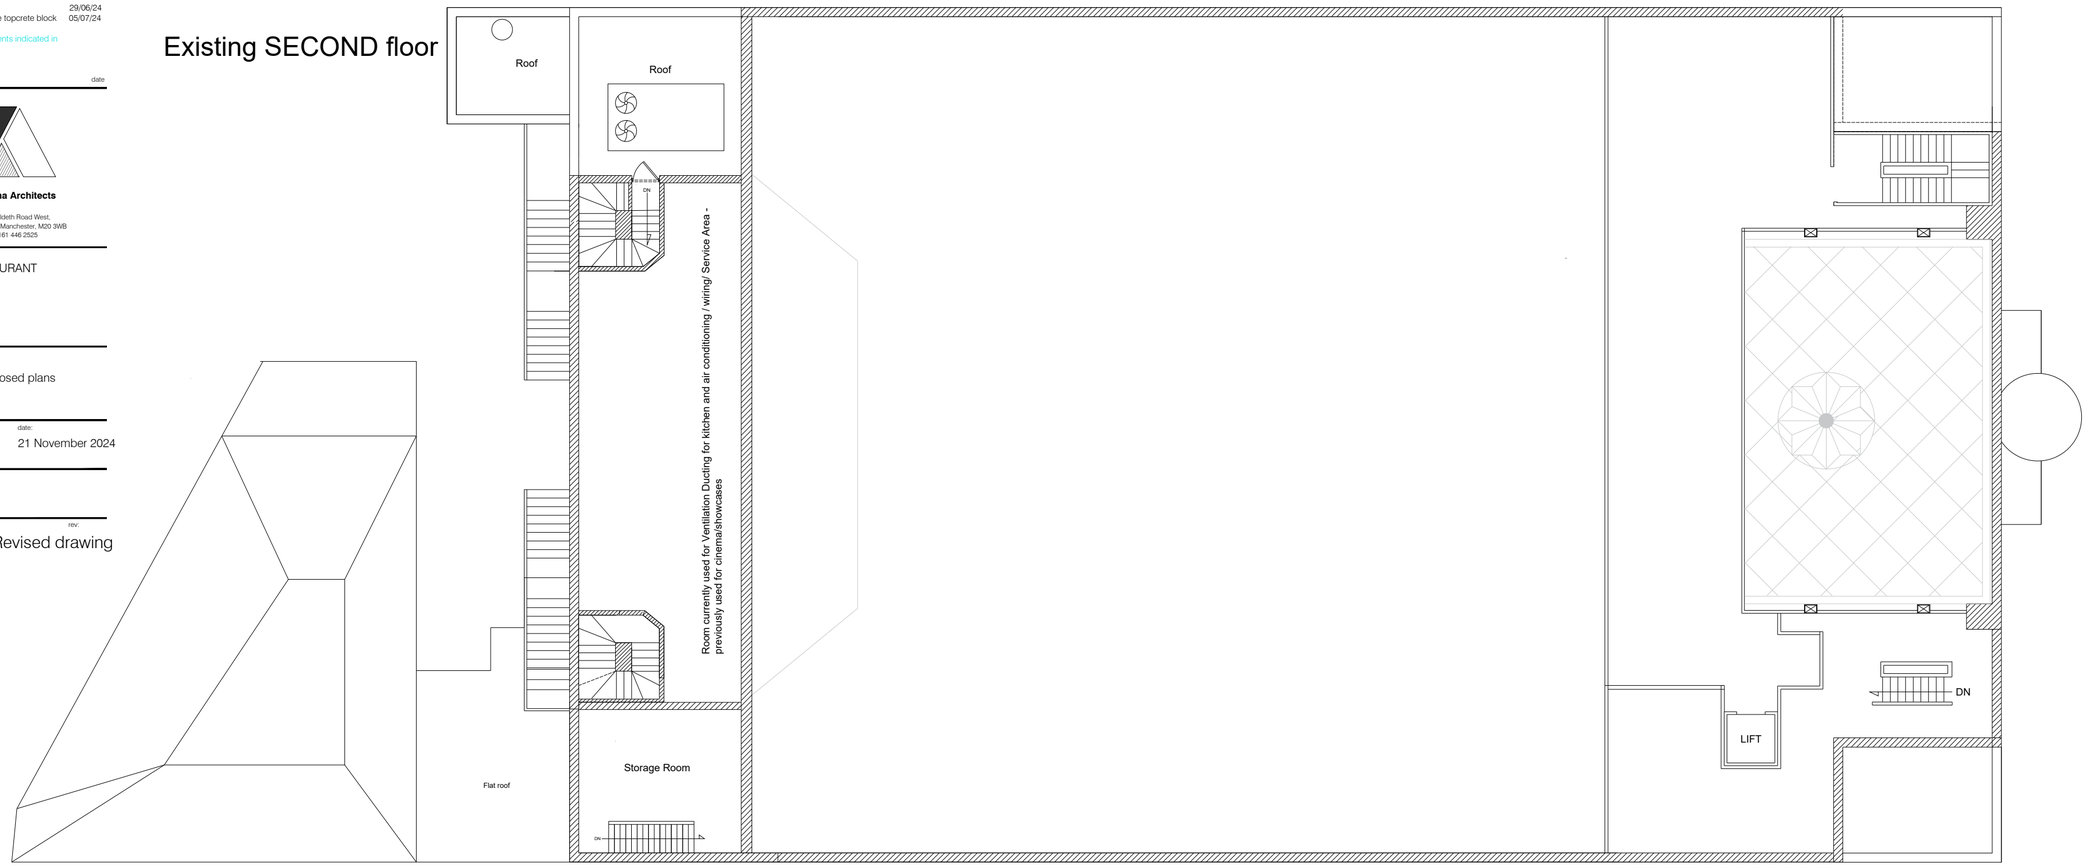

Proposed THIRD floor

Proposed SECOND floor

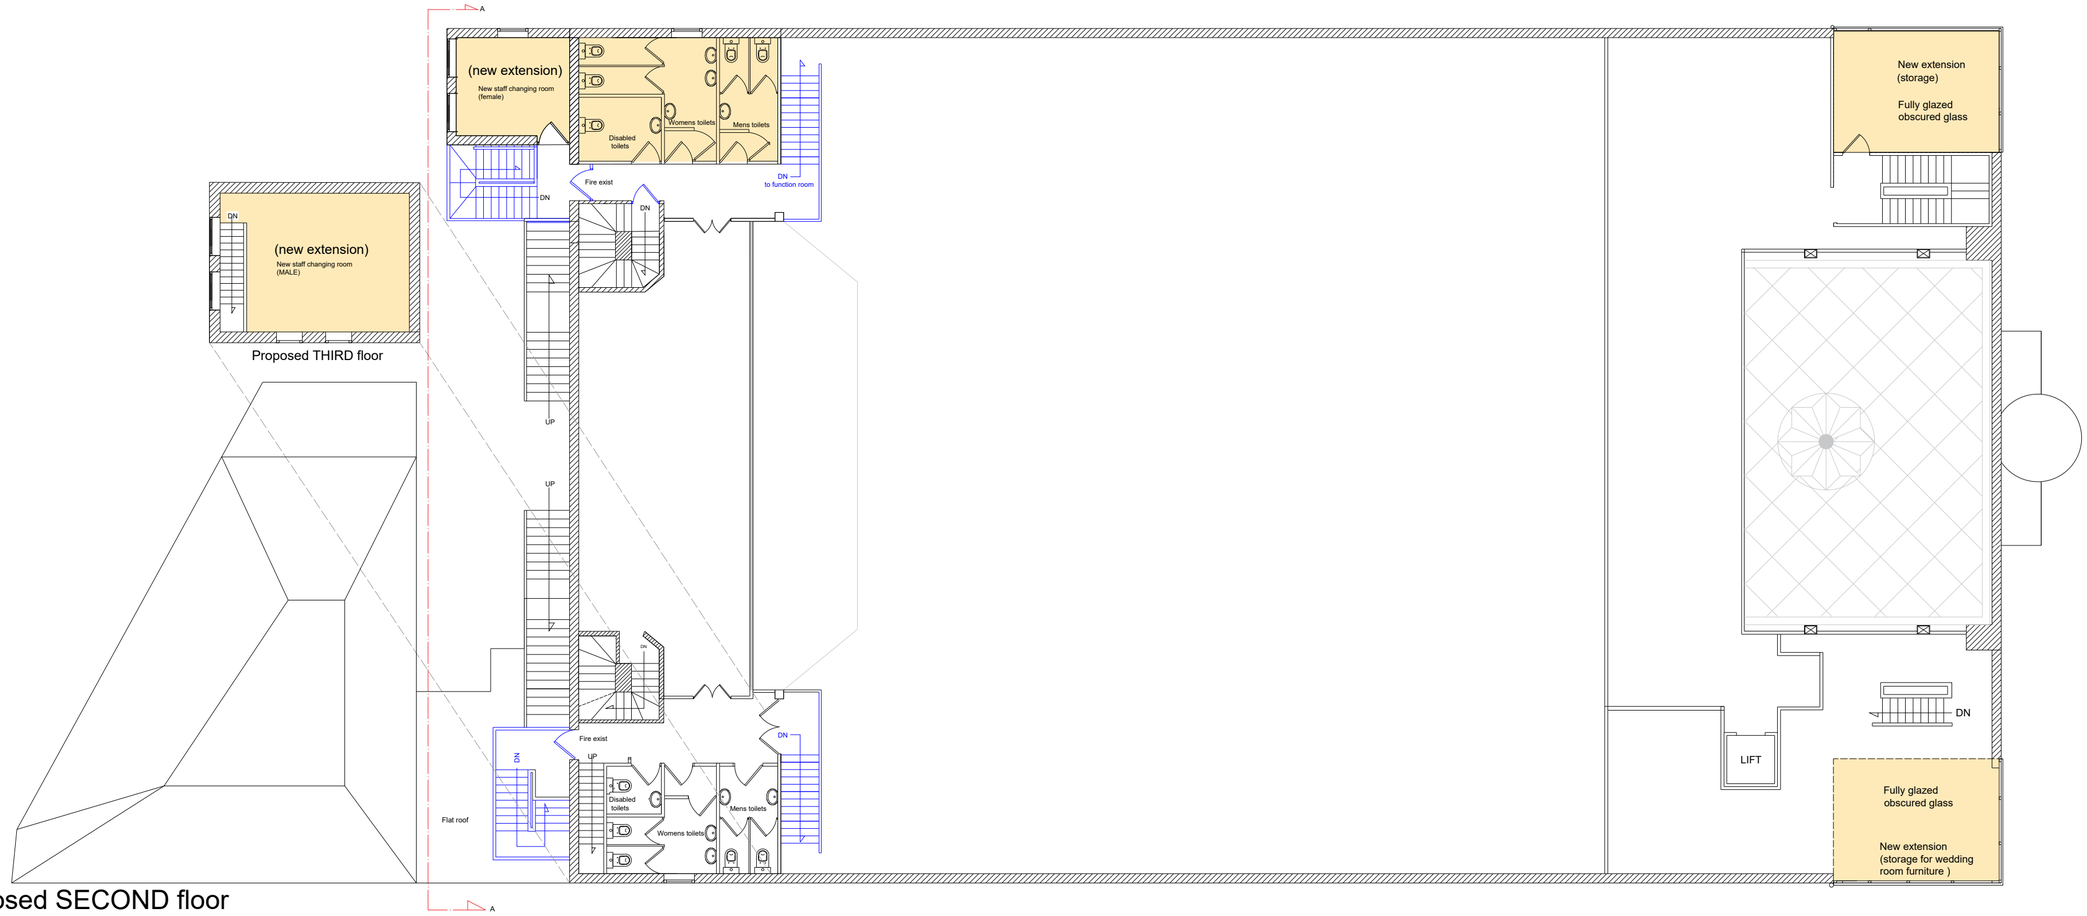

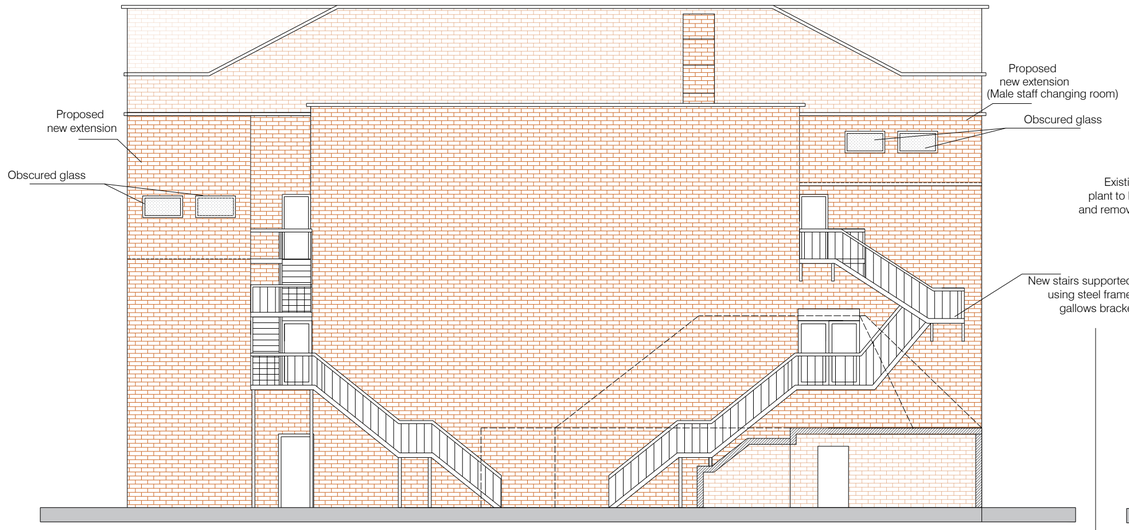

Proposed rear elevation/ section AA

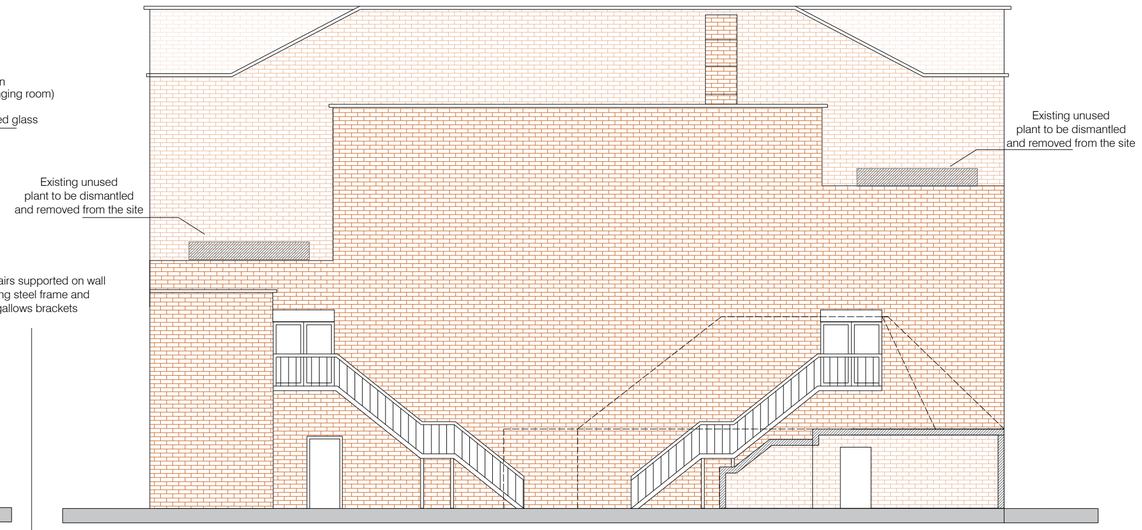

Existing rear elevation/ section AA

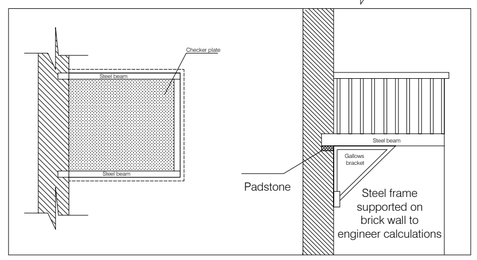

External staircase landing detail

Propose front elevation

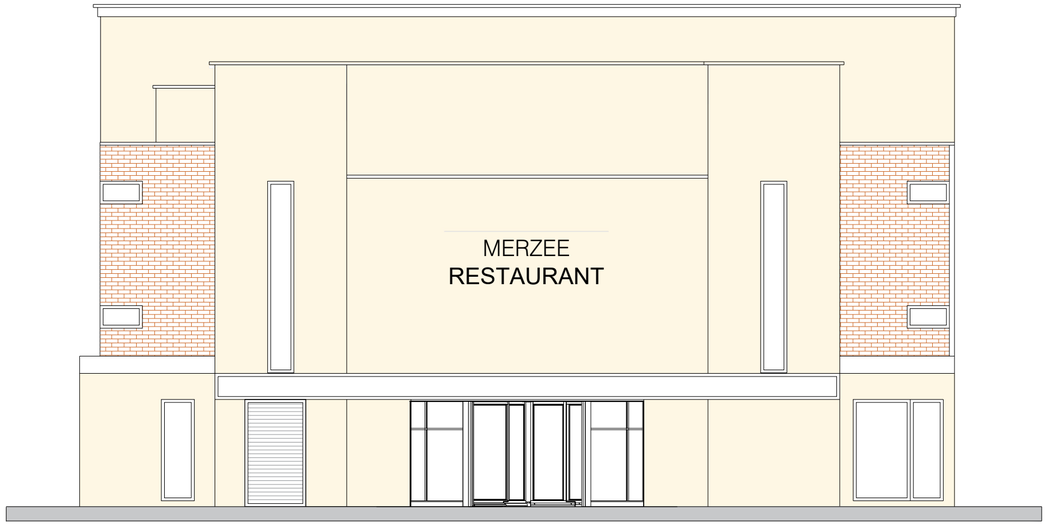

Existing front elevation

no.	revision	date
-	First issue	29/06/24
A	Revised to include topcrete block	05/07/24

Various amendments indicated in colour for clarity

Kamha Architects

5 Mauldeth Road West,
Withington, Manchester, M20 3WB
0161 446 2525

project:
MERZEE RESTAURANT
M19 3WN

title:
New Mezzanine/ Rear Extension Project
Elevations

scale: 1:100
sheet: A1
date: 21 November 2024

drawing status:

drawing no: AL.04
rev: Revised drawing

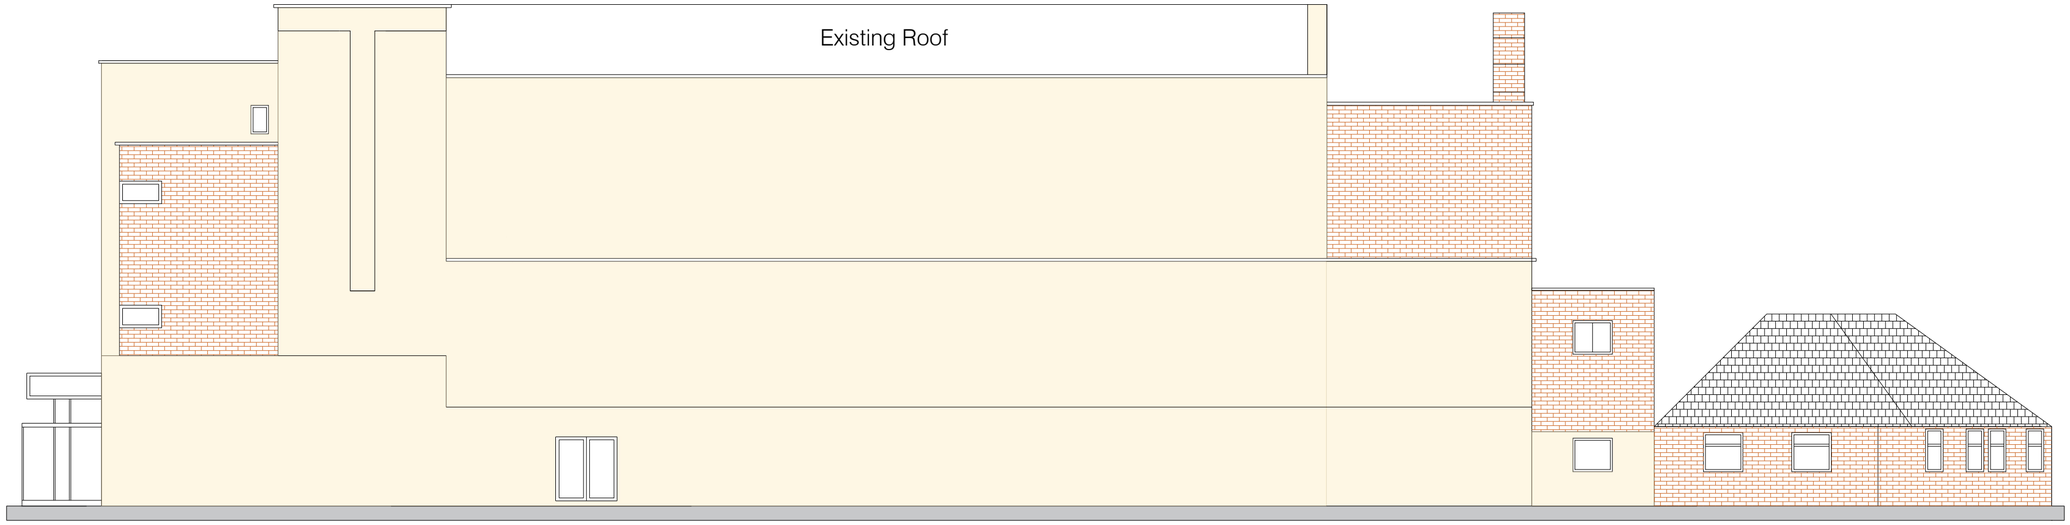

Existing side elevation

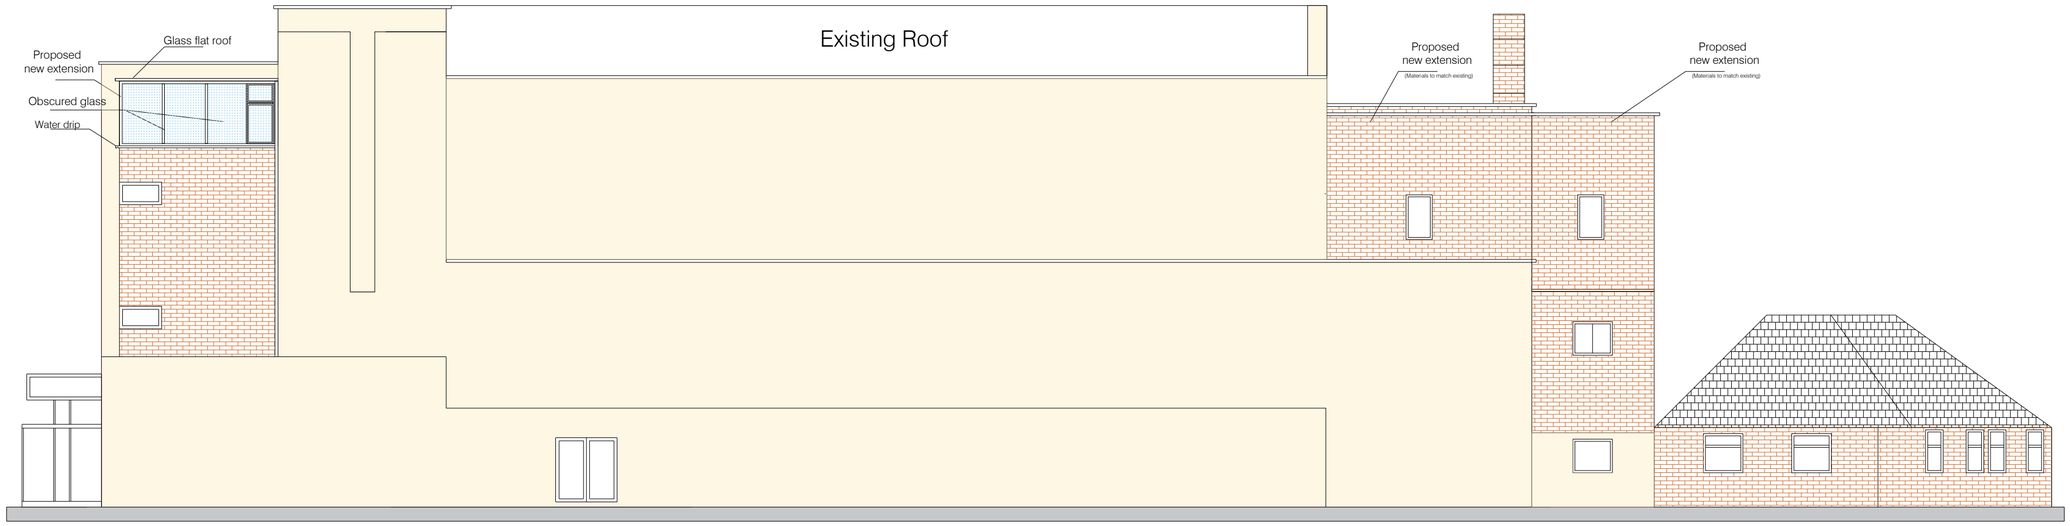

Proposed side elevation

no.	revision	date
-	First issue	29/06/24
A	Revised to include topcrete block	05/07/24

Various amendments indicated in colour for clarity

Kamha Architects

5 Mauldeth Road West,
Withington, Manchester, M20 3WB
0161 446 2525

project:
MERZEE RESTAURANT
M19 3WN

title:
New Mezzanine/ Rear Extension Project
Elevations

scale:	sheet:	date:
1:100	A1	21 November 2024

drawing status:

drawing no: AL.05

rev: Revised drawing

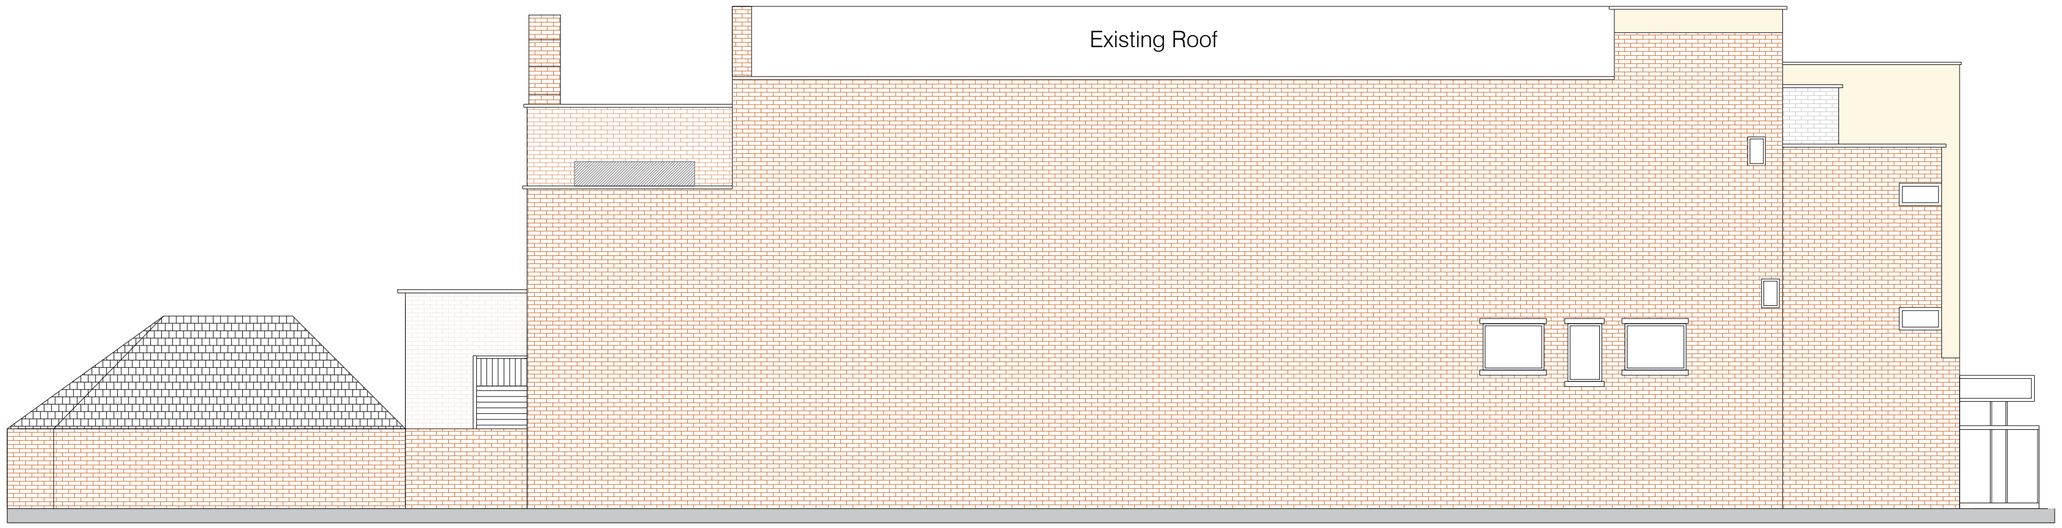

Existing side elevation

Proposed side elevation

no.	revision	date
-	First issue	29/06/24
A	Revised to include topcrete block	05/07/24

Various amendments indicated in colour for clarity

Kamha Architects

5 Mauldeth Road West,
Withington, Manchester, M20 3WB
0161 446 2525

project:
MERZEE RESTAURANT
M19 3WN

title:
New Mezzanine/ Rear Extension Project
Elevations

scale: 1:100
sheet: A1
date: 21 November 2024

drawing status:

drawing no: AL.06
rev: Revised drawing

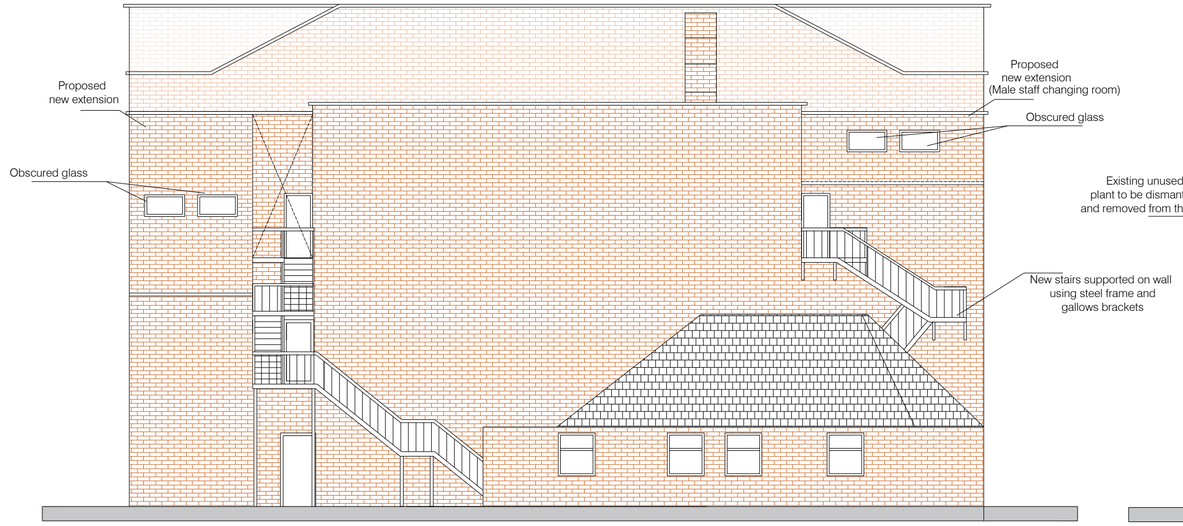

Proposed rear elevation

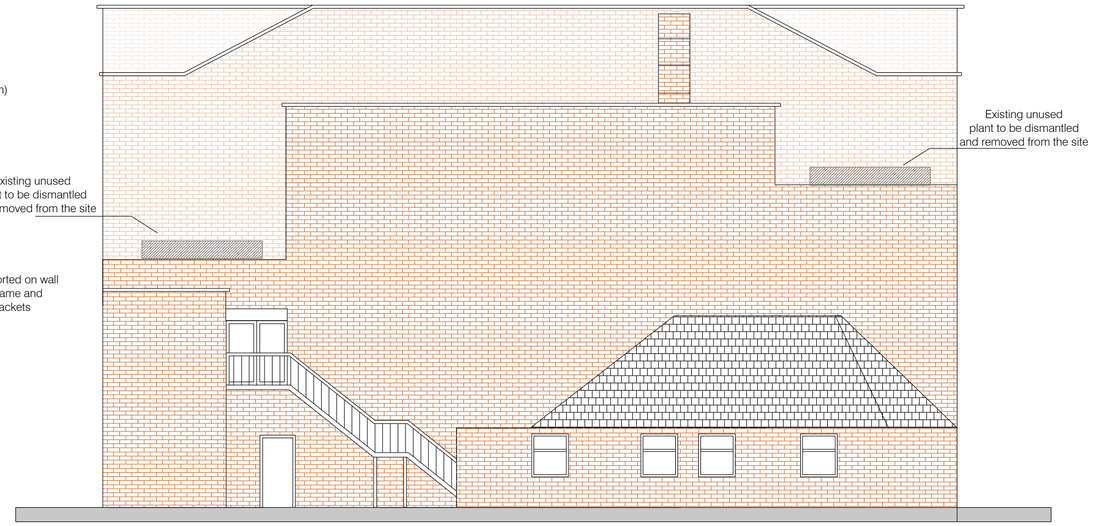

Existing rear elevation

no.	revision	date
-	First issue	29/06/24
A	Revised to include topcrete block	05/07/24

Various amendments indicated in colour for clarity

Kamha Architects

5 Maulden Road West,
Withington, Manchester, M20 3WB
0161 446 2525

project:
MERZEE RESTAURANT
M19 3WN

title:
New Mezzanine/ Rear Extension Project Elevations

scale:	sheet:	date:
1:100	A1	21 November 2024

drawing status:

drawing no: AL.07

rev: Revised drawing