



Pos. 001, Quantity: 1
Casement No1
Job: Quadriga - St Annes Square - Manchester
System: SMA Alitherm Heritage Square (W20170)
Exterior View

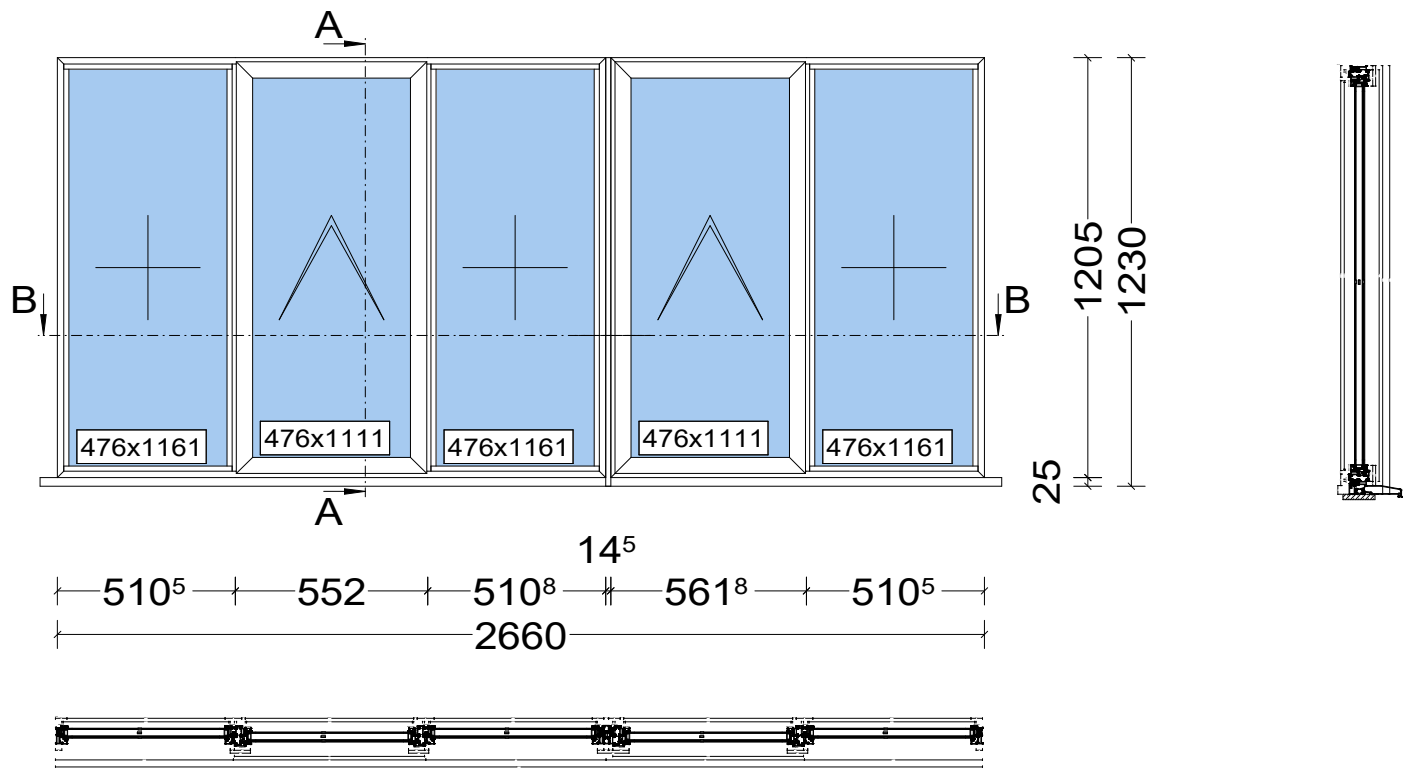

RAL 9010 Matt White
Restricted Stays
Espag Handles
14mm Coupler @ 1205mm
150mm Cill @ 2760mm
Glass:
6.8mm Low E Laminate
18mm Warm Edge Argon Spacer
4mm Clear Tough

Project:	Quadriga - St Annes Square - Manchester
Client:	
Site:	
Frame No:	
Frame Finish:	
Frame System:	
Window System:	
Door System:	
Handle Colour:	
Window Hardware:	
Door Hardware:	
Glazing Spec:	
Panel Spec:	
Drawing No:	
Drawing Status:	
Drawn by:	Checked by:
SCALE NTS	DATE 26/11/2024
DC Unit 21 Lord Byron Sq Salford Lancashire M50 2XH 0161 736 6484	

Pos. 002, Quantity: 1
Casement No2
Job: Quadriga - St Annes Square - Manchester
System: SMA Alitherm Heritage Square (W20170)
Exterior View

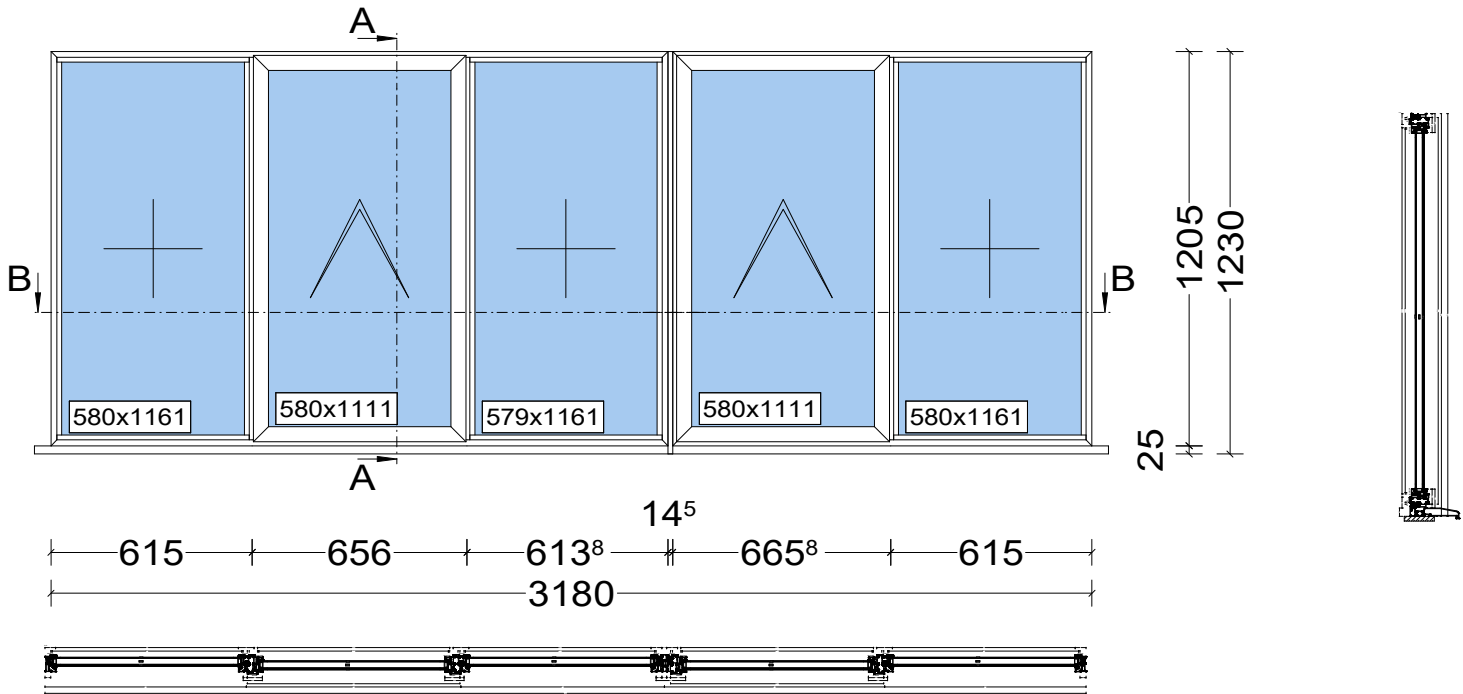


RAL 9010 Matt White
Restricted Stays
Espag Handles
14mm Coupler @ 1205mm
150mm Cill @ 3280mm
Glass:
6.8mm Low E Laminate
18mm Warm Edge Argon Spacer
4mm Clear Tough

Project:	Quadriga - St Annes Square - Manchester
Client:	
Site:	
Frame No:	
Frame Finish:	
Frame System:	
Window System:	
Door System:	
Handle Colour:	
Window Hardware:	
Door Hardware:	
Glazing Spec:	
Panel Spec:	
Drawing No:	
Drawing Status:	
Drawn by:	Checked by:
SCALE NTS	DATE 26/11/2024



Unit 21
Lord Byron Sq
Salford
Lancashire
M50 2XH
0161 736 6484

Pos. 003, Quantity: 1
Casement No3
Job: Quadriga - St Annes Square - Manchester
System: SMA Alitherm Heritage Square (W20170)
Exterior View

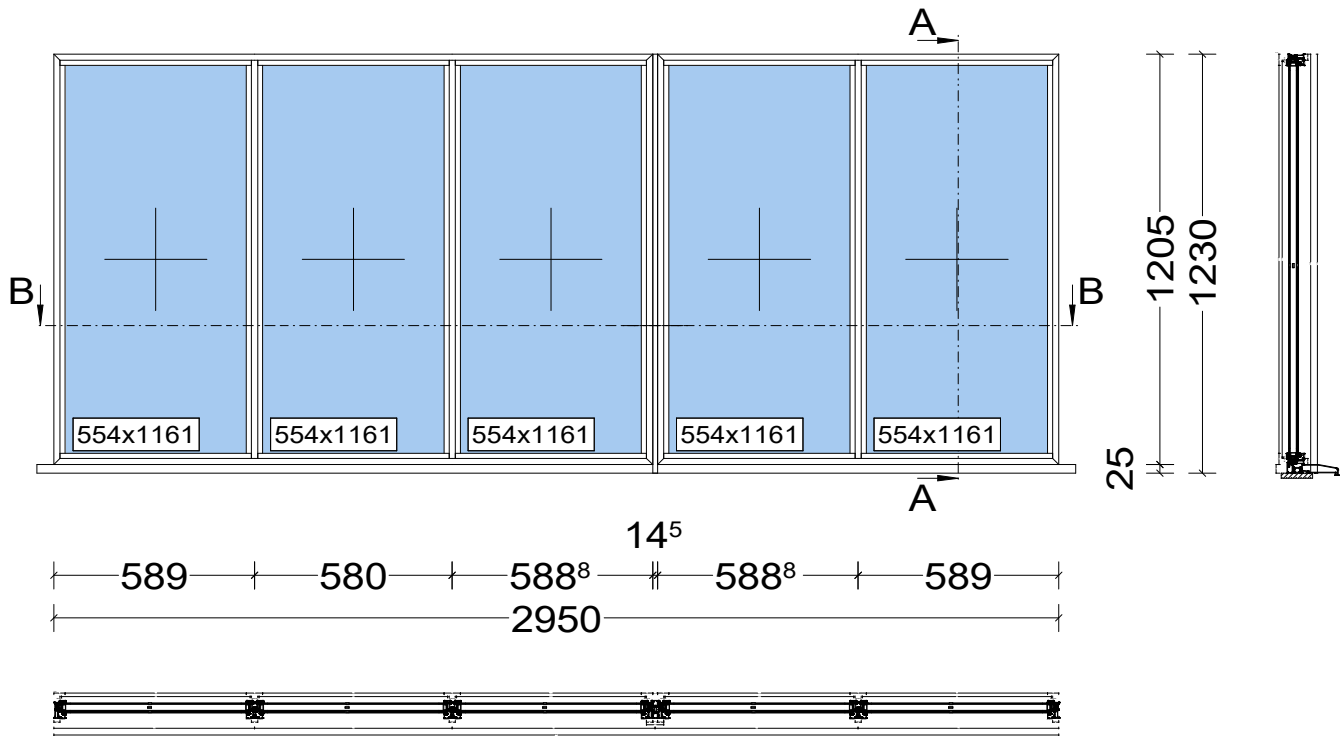

RAL 9010 Matt White
14mm Coupler @ 1205mm
150mm Cill @ 3050mm
Glass:
6.8mm Low E Laminate
18mm Warm Edge Argon Spacer
4mm Clear Tough


Project:	Quadriga - St Annes Square - Manchester
Client:	
Site:	
Frame No:	
Frame Finish:	
Frame System:	
Window System:	
Door System:	
Handle Colour:	
Window Hardware:	
Door Hardware:	
Glazing Spec:	
Panel Spec:	
Drawing No:	
Drawing Status:	
Drawn by:	Checked by:
SCALE NTS	DATE 26/11/2024



Unit 21
Lord Byron Sq
Salford
Lancashire
M50 2XH

0161 736 6484


Pos. 004, Quantity: 2
Casement No4 & No5
Job: Quadriga - St Annes Square - Manchester
System: SMA Alitherm Heritage Square (W20170)
Exterior View

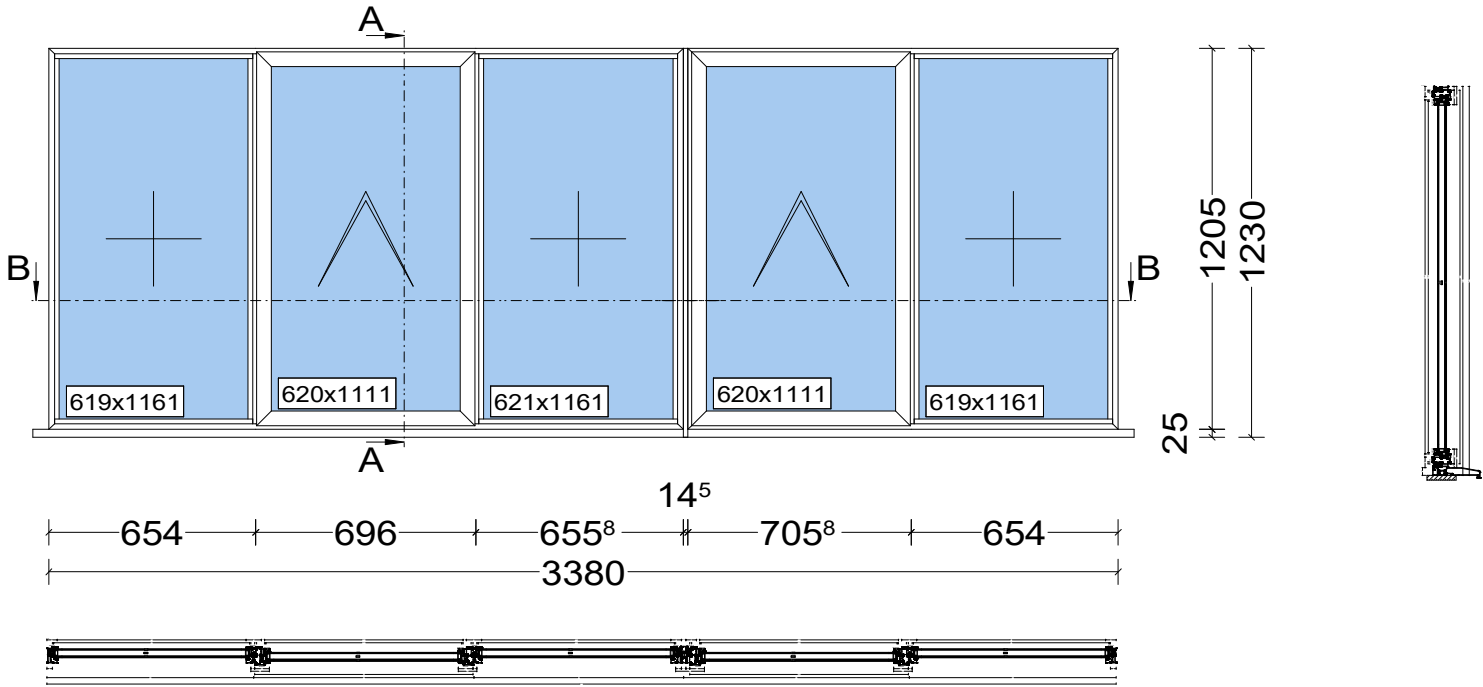

RAL 9010 Matt White
Restricted Stays
Espag Handles
14mm Coupler @ 1205mm
150mm Cill @ 3480mm
Glass:
6.8mm Low E Laminate
18mm Warm Edge Argon Spacer
4mm Clear Tough

Project:	Quadriga - St Annes Square - Manchester
Client:	
Site:	
Frame No:	
Frame Finish:	
Frame System:	
Window System:	
Door System:	
Handle Colour:	
Window Hardware:	
Door Hardware:	
Glazing Spec:	
Panel Spec:	
Drawing No:	
Drawing Status:	
Drawn by:	Checked by:
SCALE NTS	DATE 26/11/2024
DC Unit 21 Lord Byron Sq Salford Lancashire M50 2XH 0161 736 6484	


Pos. 005, Quantity: 2
Casement No6 & No7
Job: Quadriga - St Annes Square - Manchester
System: SMA Alitherm Heritage Square (W20170)
Exterior View

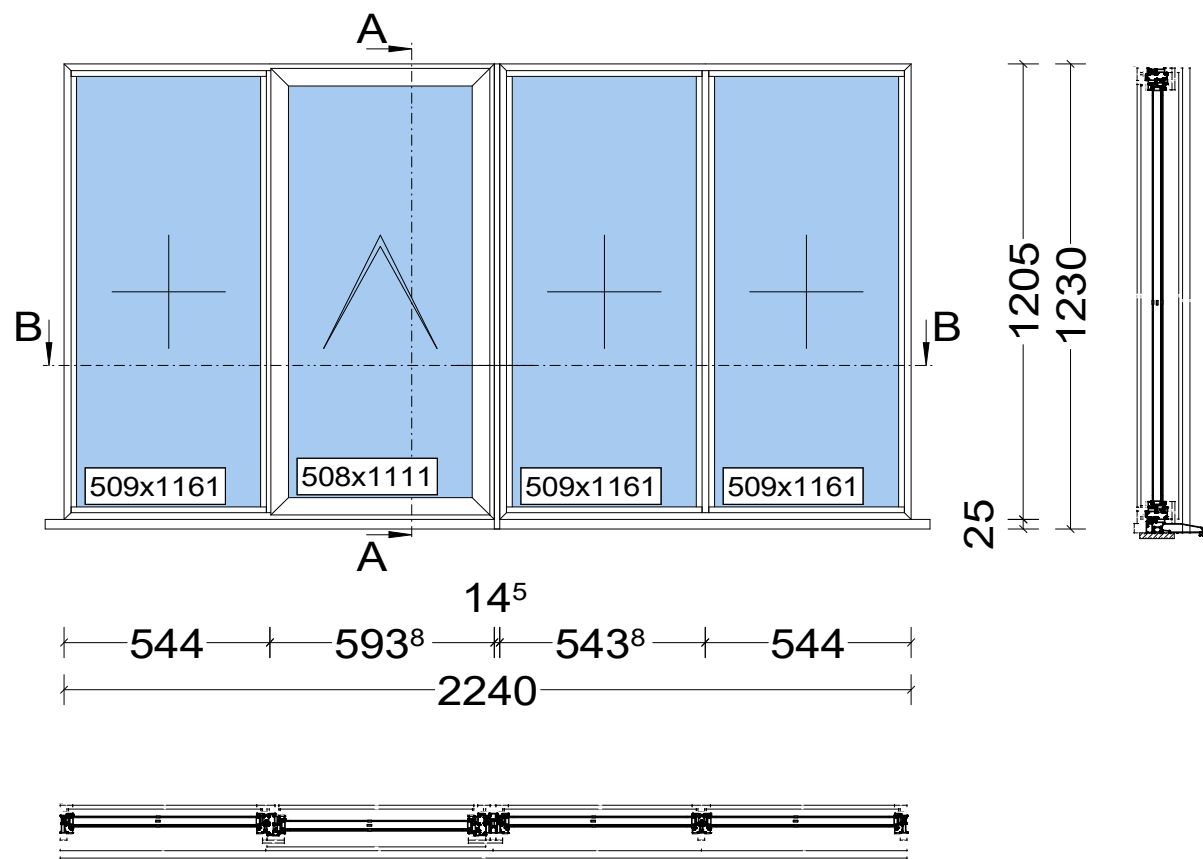

RAL 9010 Matt White
Restricted Stays
Espag Handles
14mm Coupler @ 1205mm
150mm Cill @ 2340mm
Glass:
6.8mm Low E Laminate
18mm Warm Edge Argon Spacer
4mm Clear Tough

Project:	Quadriga - St Annes Square - Manchester
Client:	
Site:	
Frame No:	
Frame Finish:	
Frame System:	
Window System:	
Door System:	
Handle Colour:	
Window Hardware:	
Door Hardware:	
Glazing Spec:	
Panel Spec:	
Drawing No:	
Drawing Status:	
Drawn by:	Checked by:
SCALE NTS	DATE 26/11/2024
DC Unit 21 Lord Byron Sq Salford Lancashire M50 2XH 0161 736 6484	

Pos. 006, Quantity: 1
Casement No 8
Job: Quadriga - St Annes Square - Manchester
System: SMA Alitherm Heritage Square (W20170)
Exterior View

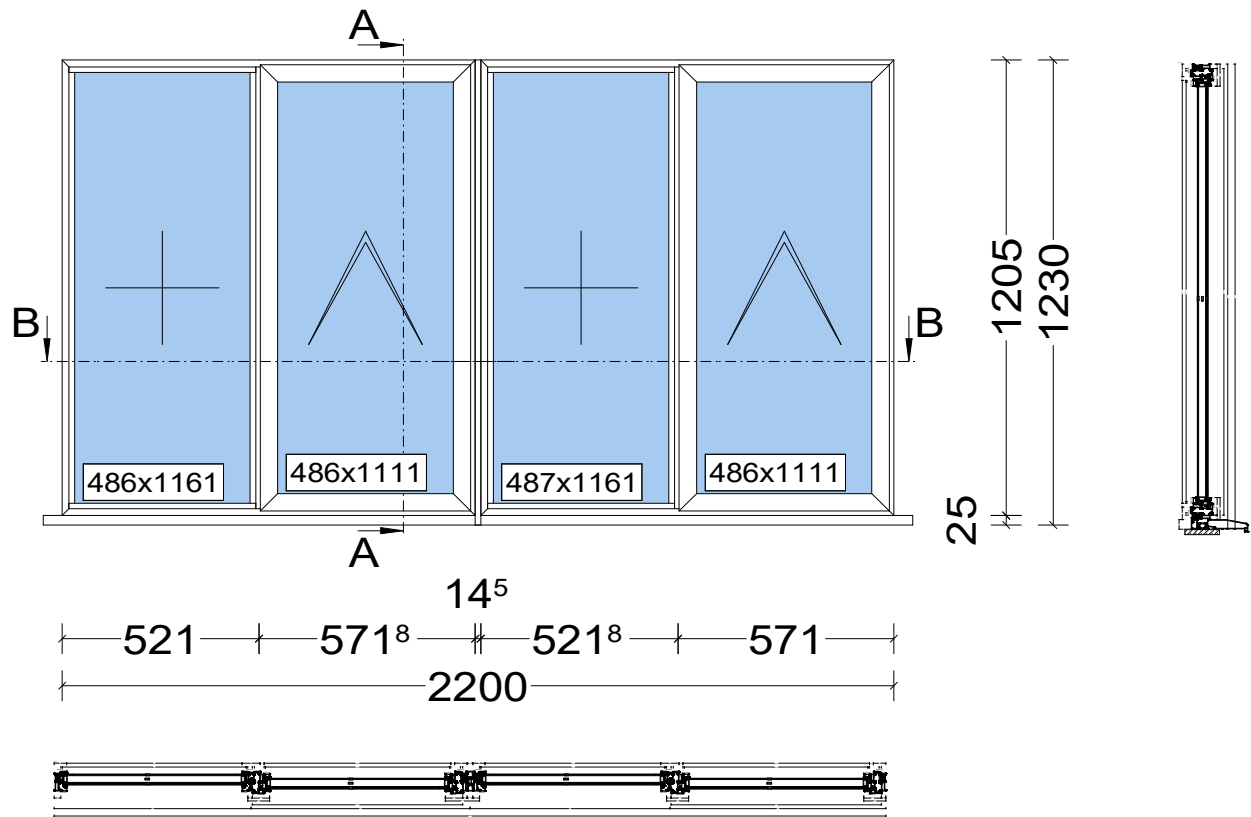

RAL 9010 Matt White
Restricted Stays
Espag Handles
14mm Coupler @ 1205mm
150mm Cill @ 2300mm
Glass:
6.8mm Low E Laminate
18mm Warm Edge Argon Spacer
4mm Clear Tough

Project:	Quadriga - St Annes Square - Manchester
Client:	
Site:	
Frame No:	
Frame Finish:	
Frame System:	
Window System:	
Door System:	
Handle Colour:	
Window Hardware:	
Door Hardware:	
Glazing Spec:	
Panel Spec:	
Drawing No:	
Drawing Status:	
Drawn by:	Checked by:
SCALE NTS	DATE 26/11/2024
DC Unit 21 Lord Byron Sq Salford Lancashire M50 2XH 0161 736 6484	