



C:\Users\jlee\Documents\5668-HMA-DS-ZZ-M3-A-00001_P01 - Dover St_1.jee\PIV4.rvt

18/11/2024 17:03:25

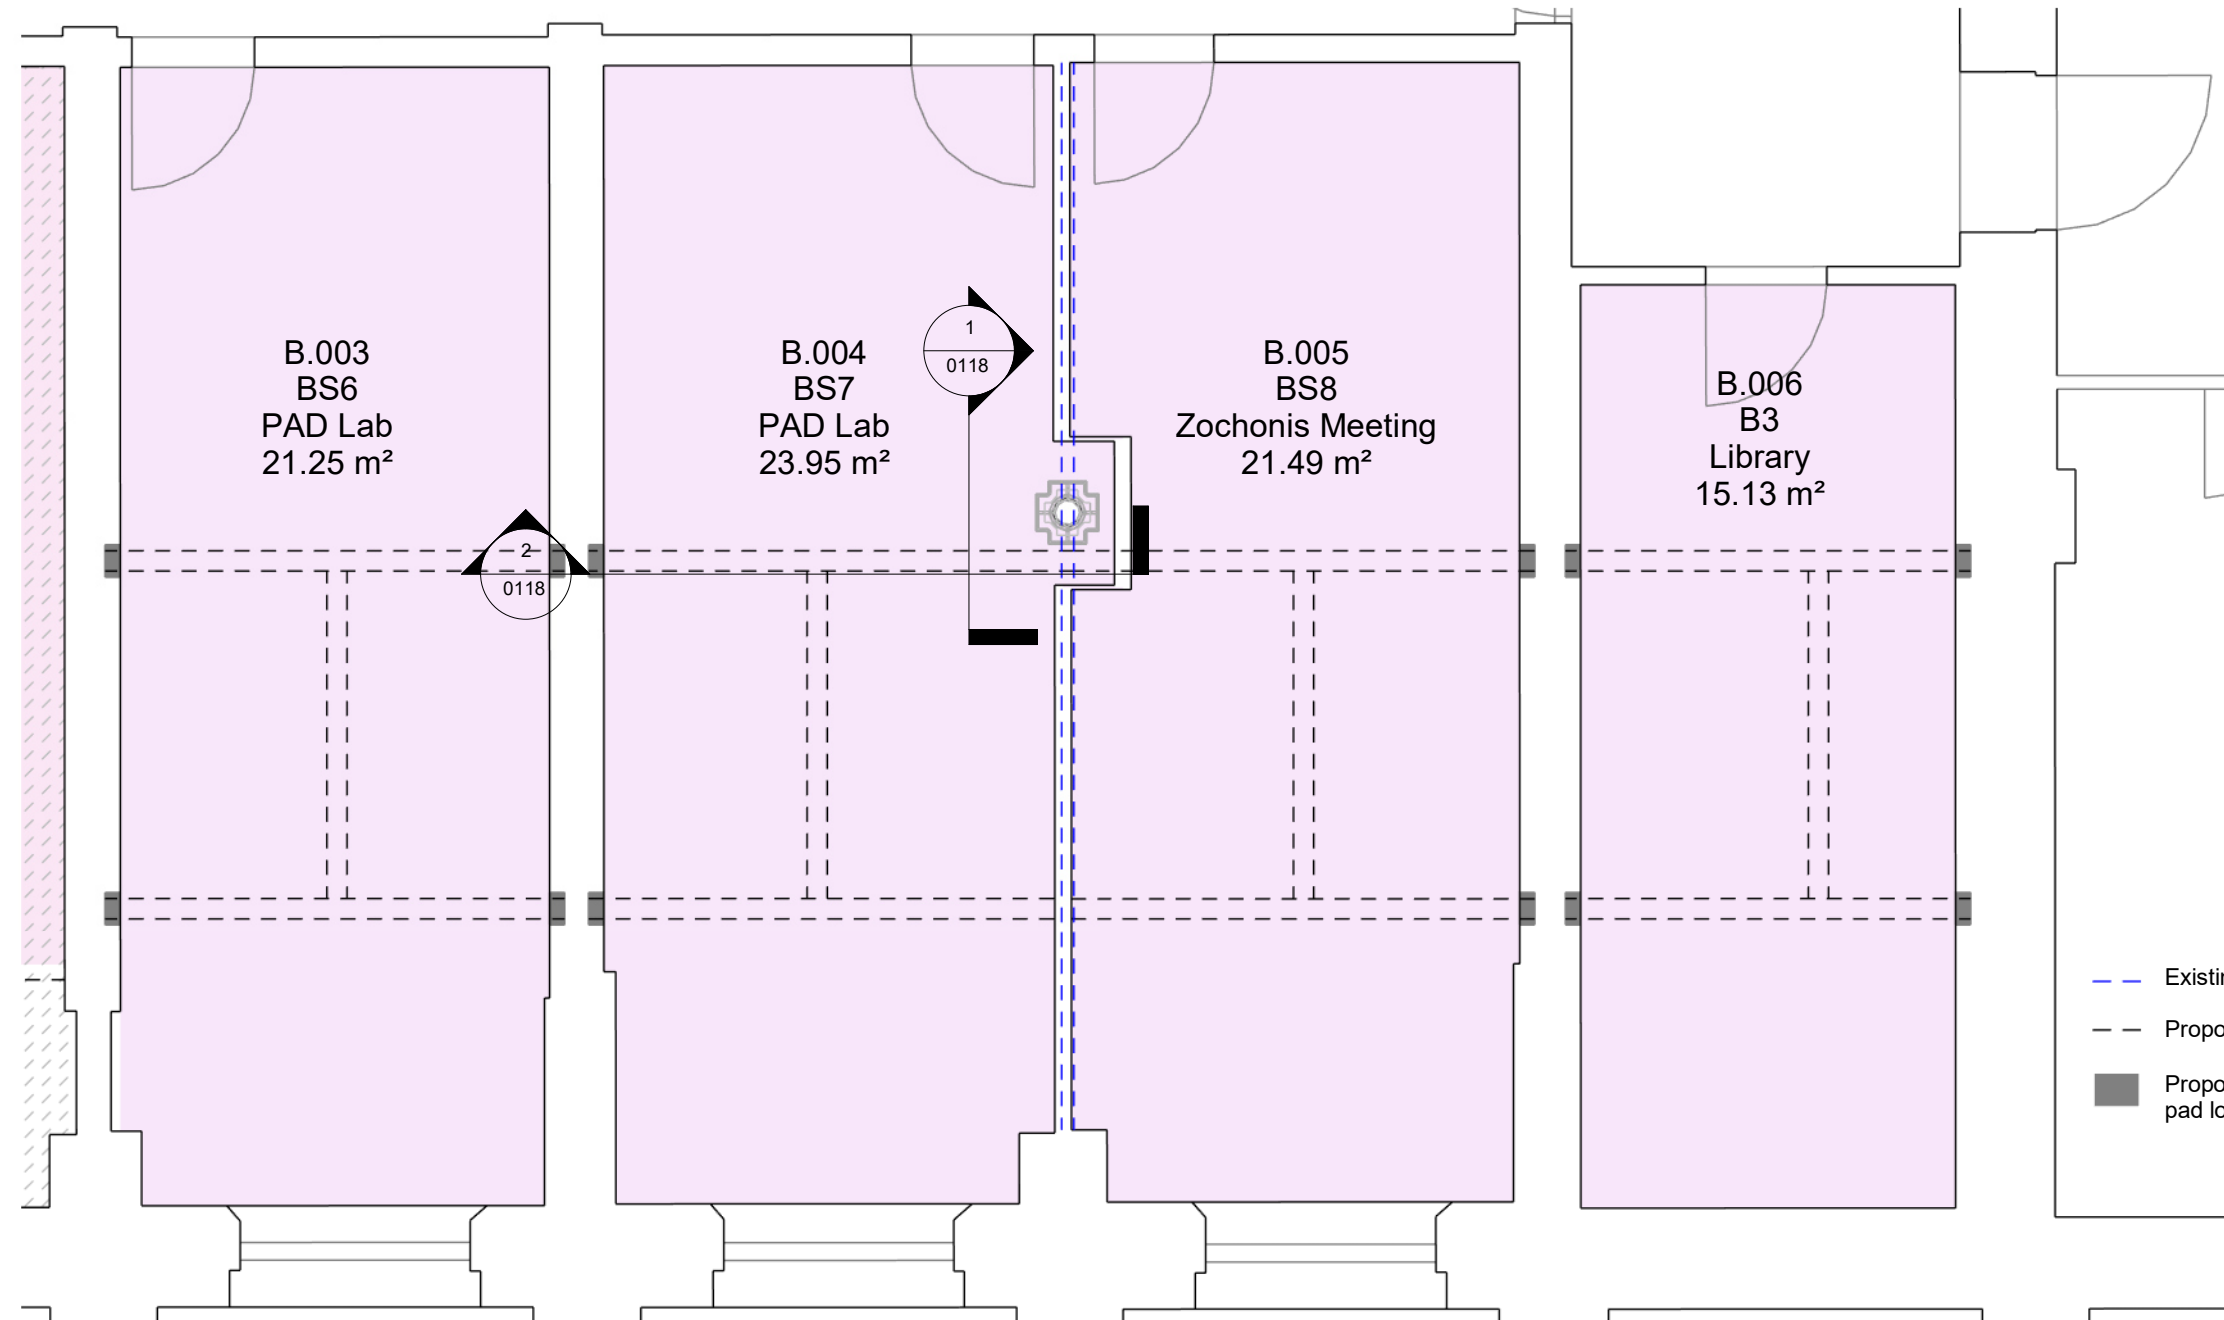


B1 Steelwork Location

1 : 50 @ A1

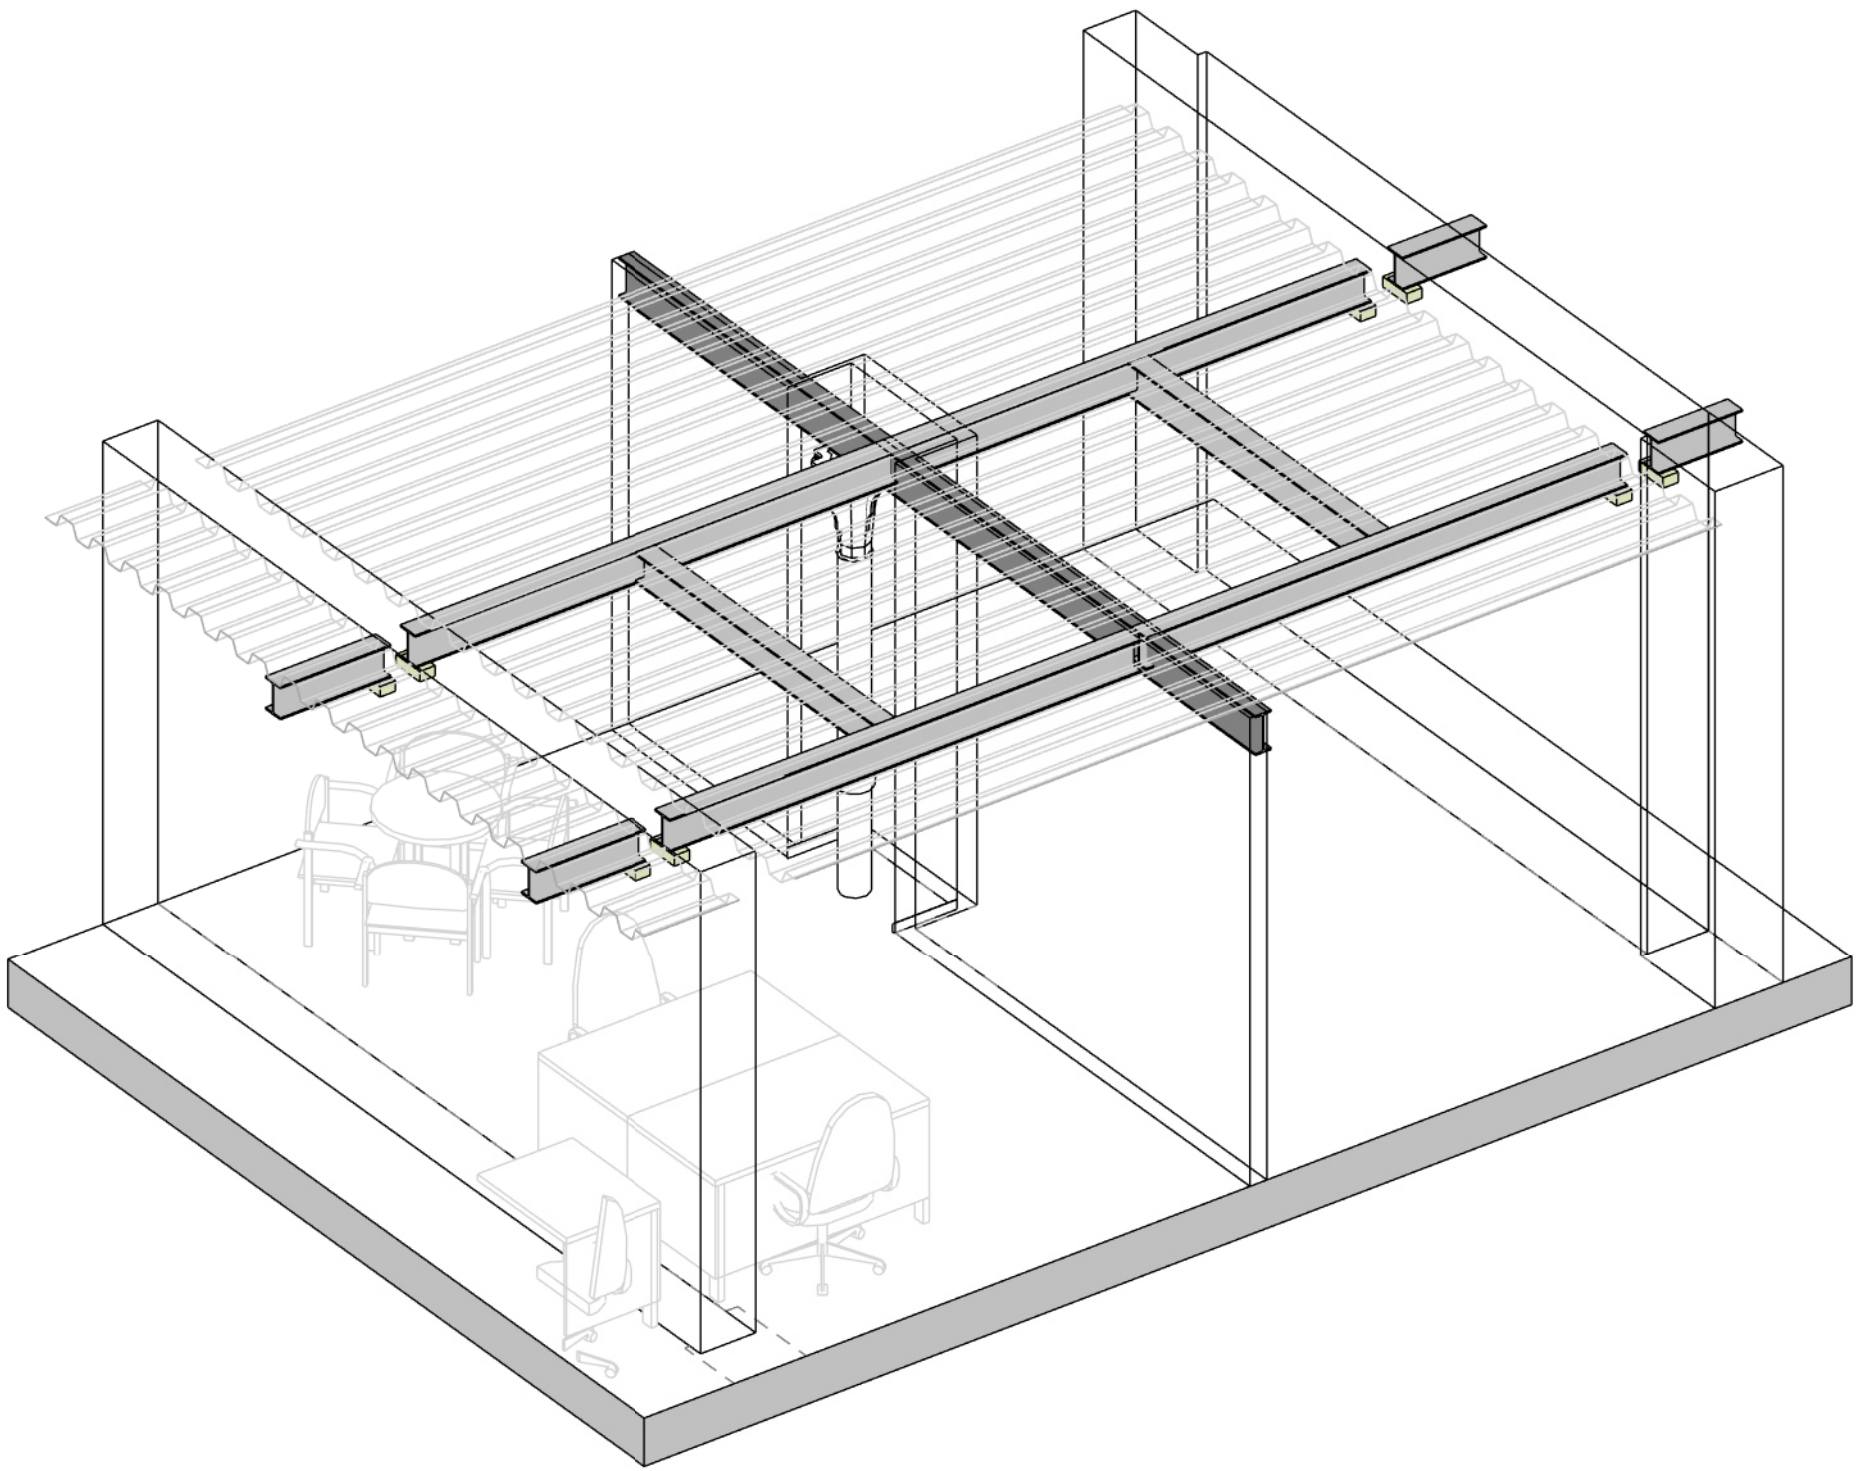


NOTES

1. Do not scale from this drawing.
2. All measurements are in millimetres unless stated otherwise.
3. This drawing is to be read in conjunction with the specification and all relevant Architectural, Electrical, Mechanical and Structural drawings.
4. (c) University of Manchester this drawing must not be reproduced without permission.
5. Directorate of Estates and Facilities to be notified of any discrepancies.

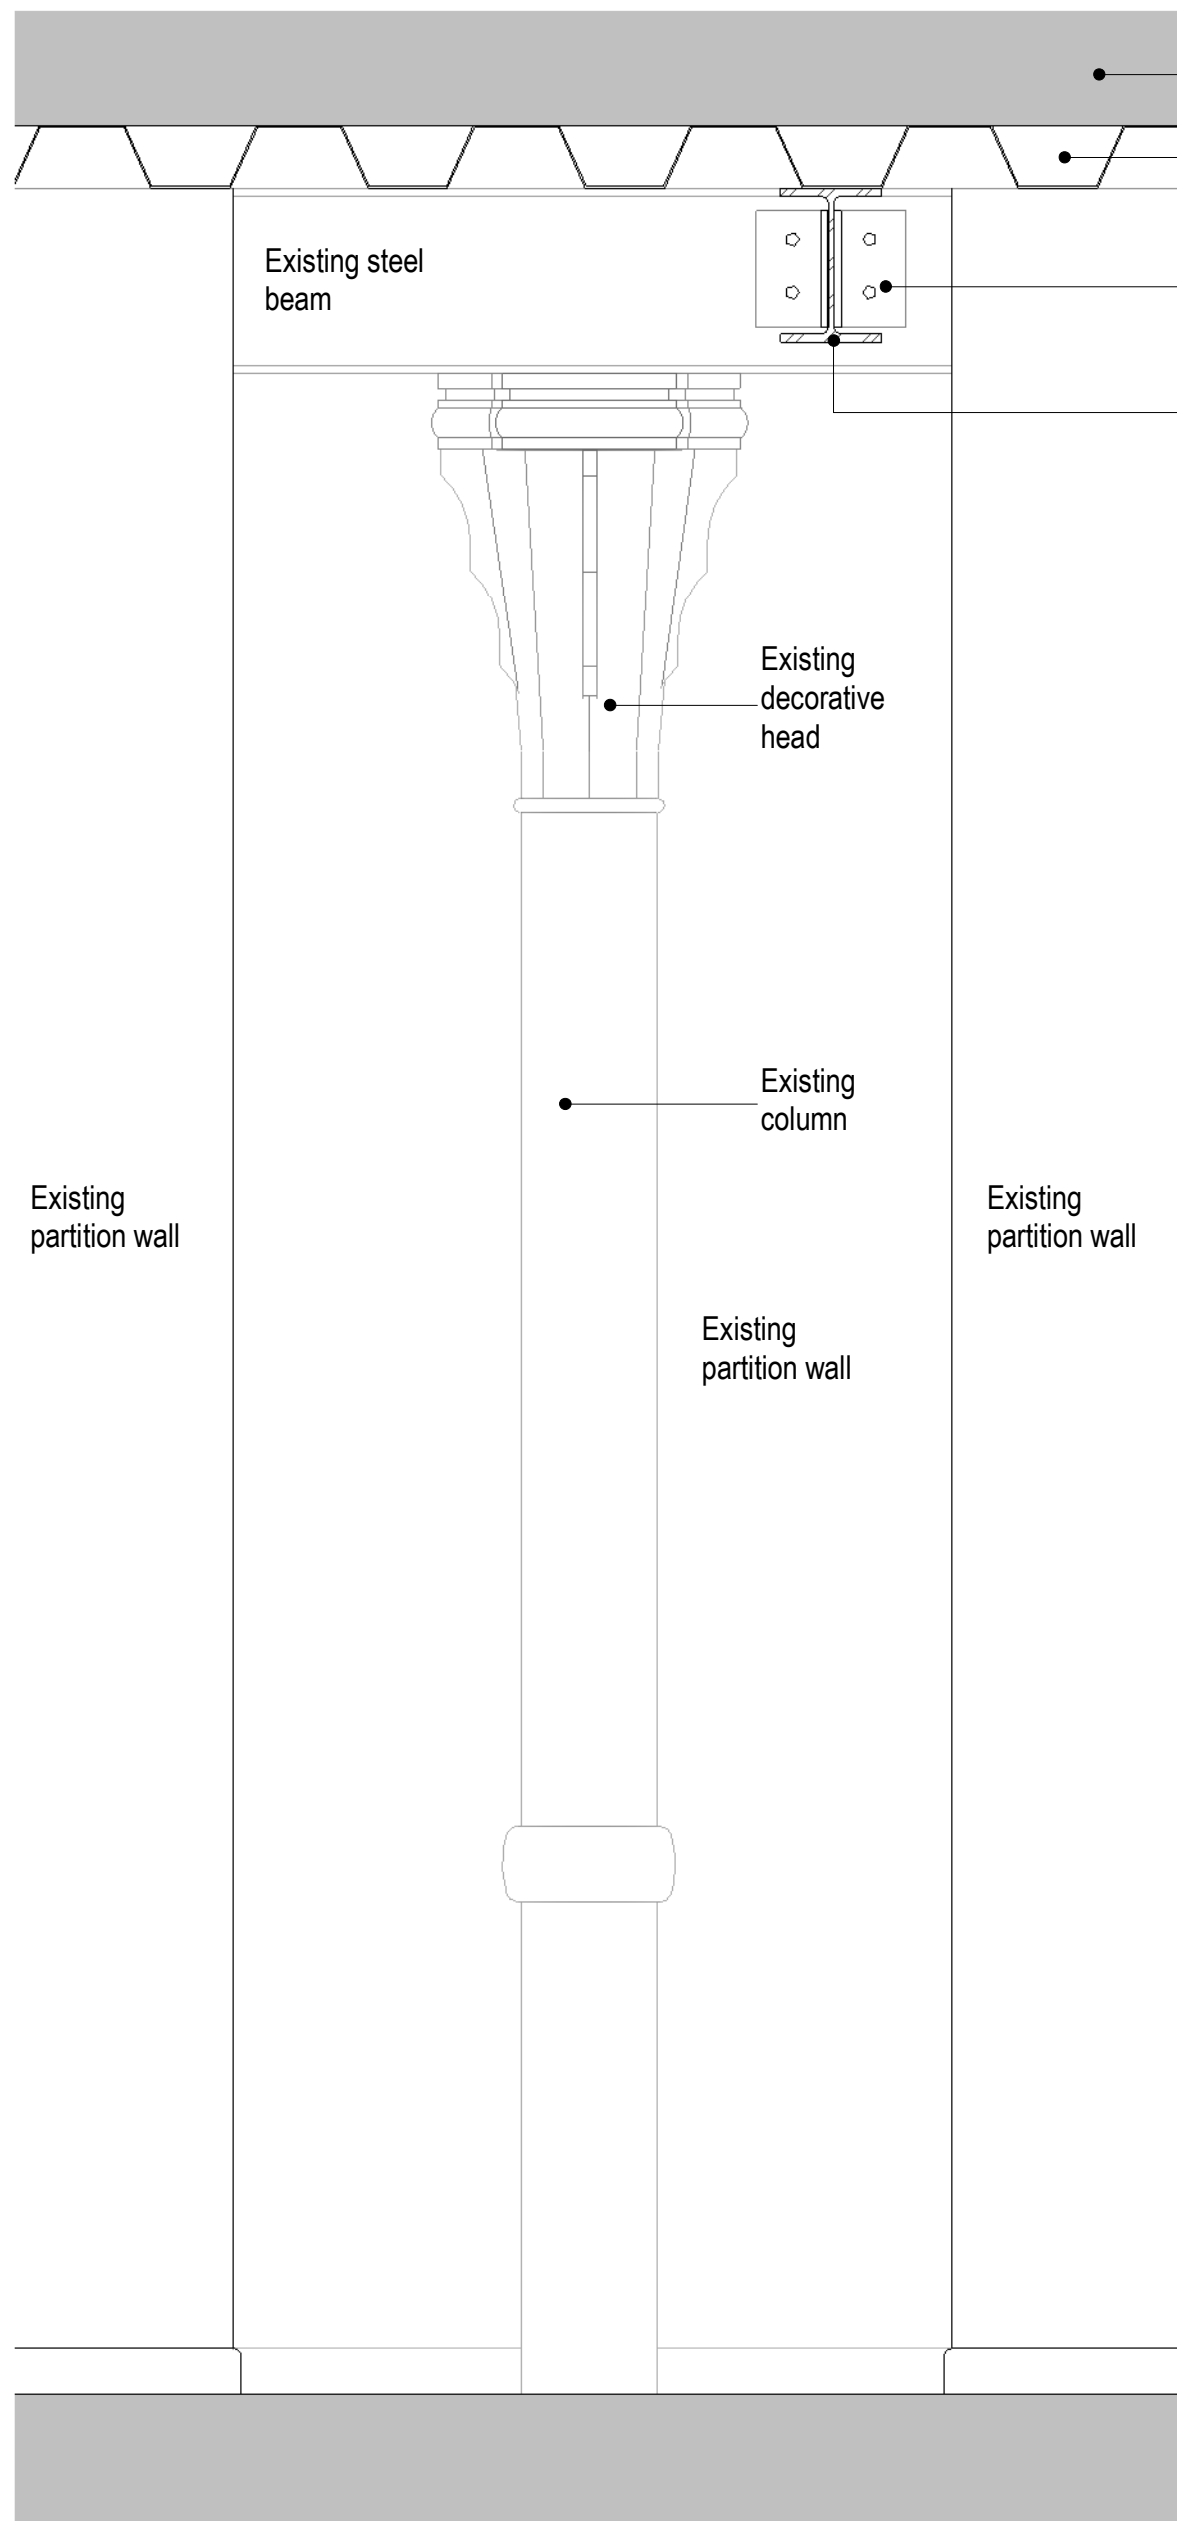

Section A

1 : 10 @ A1

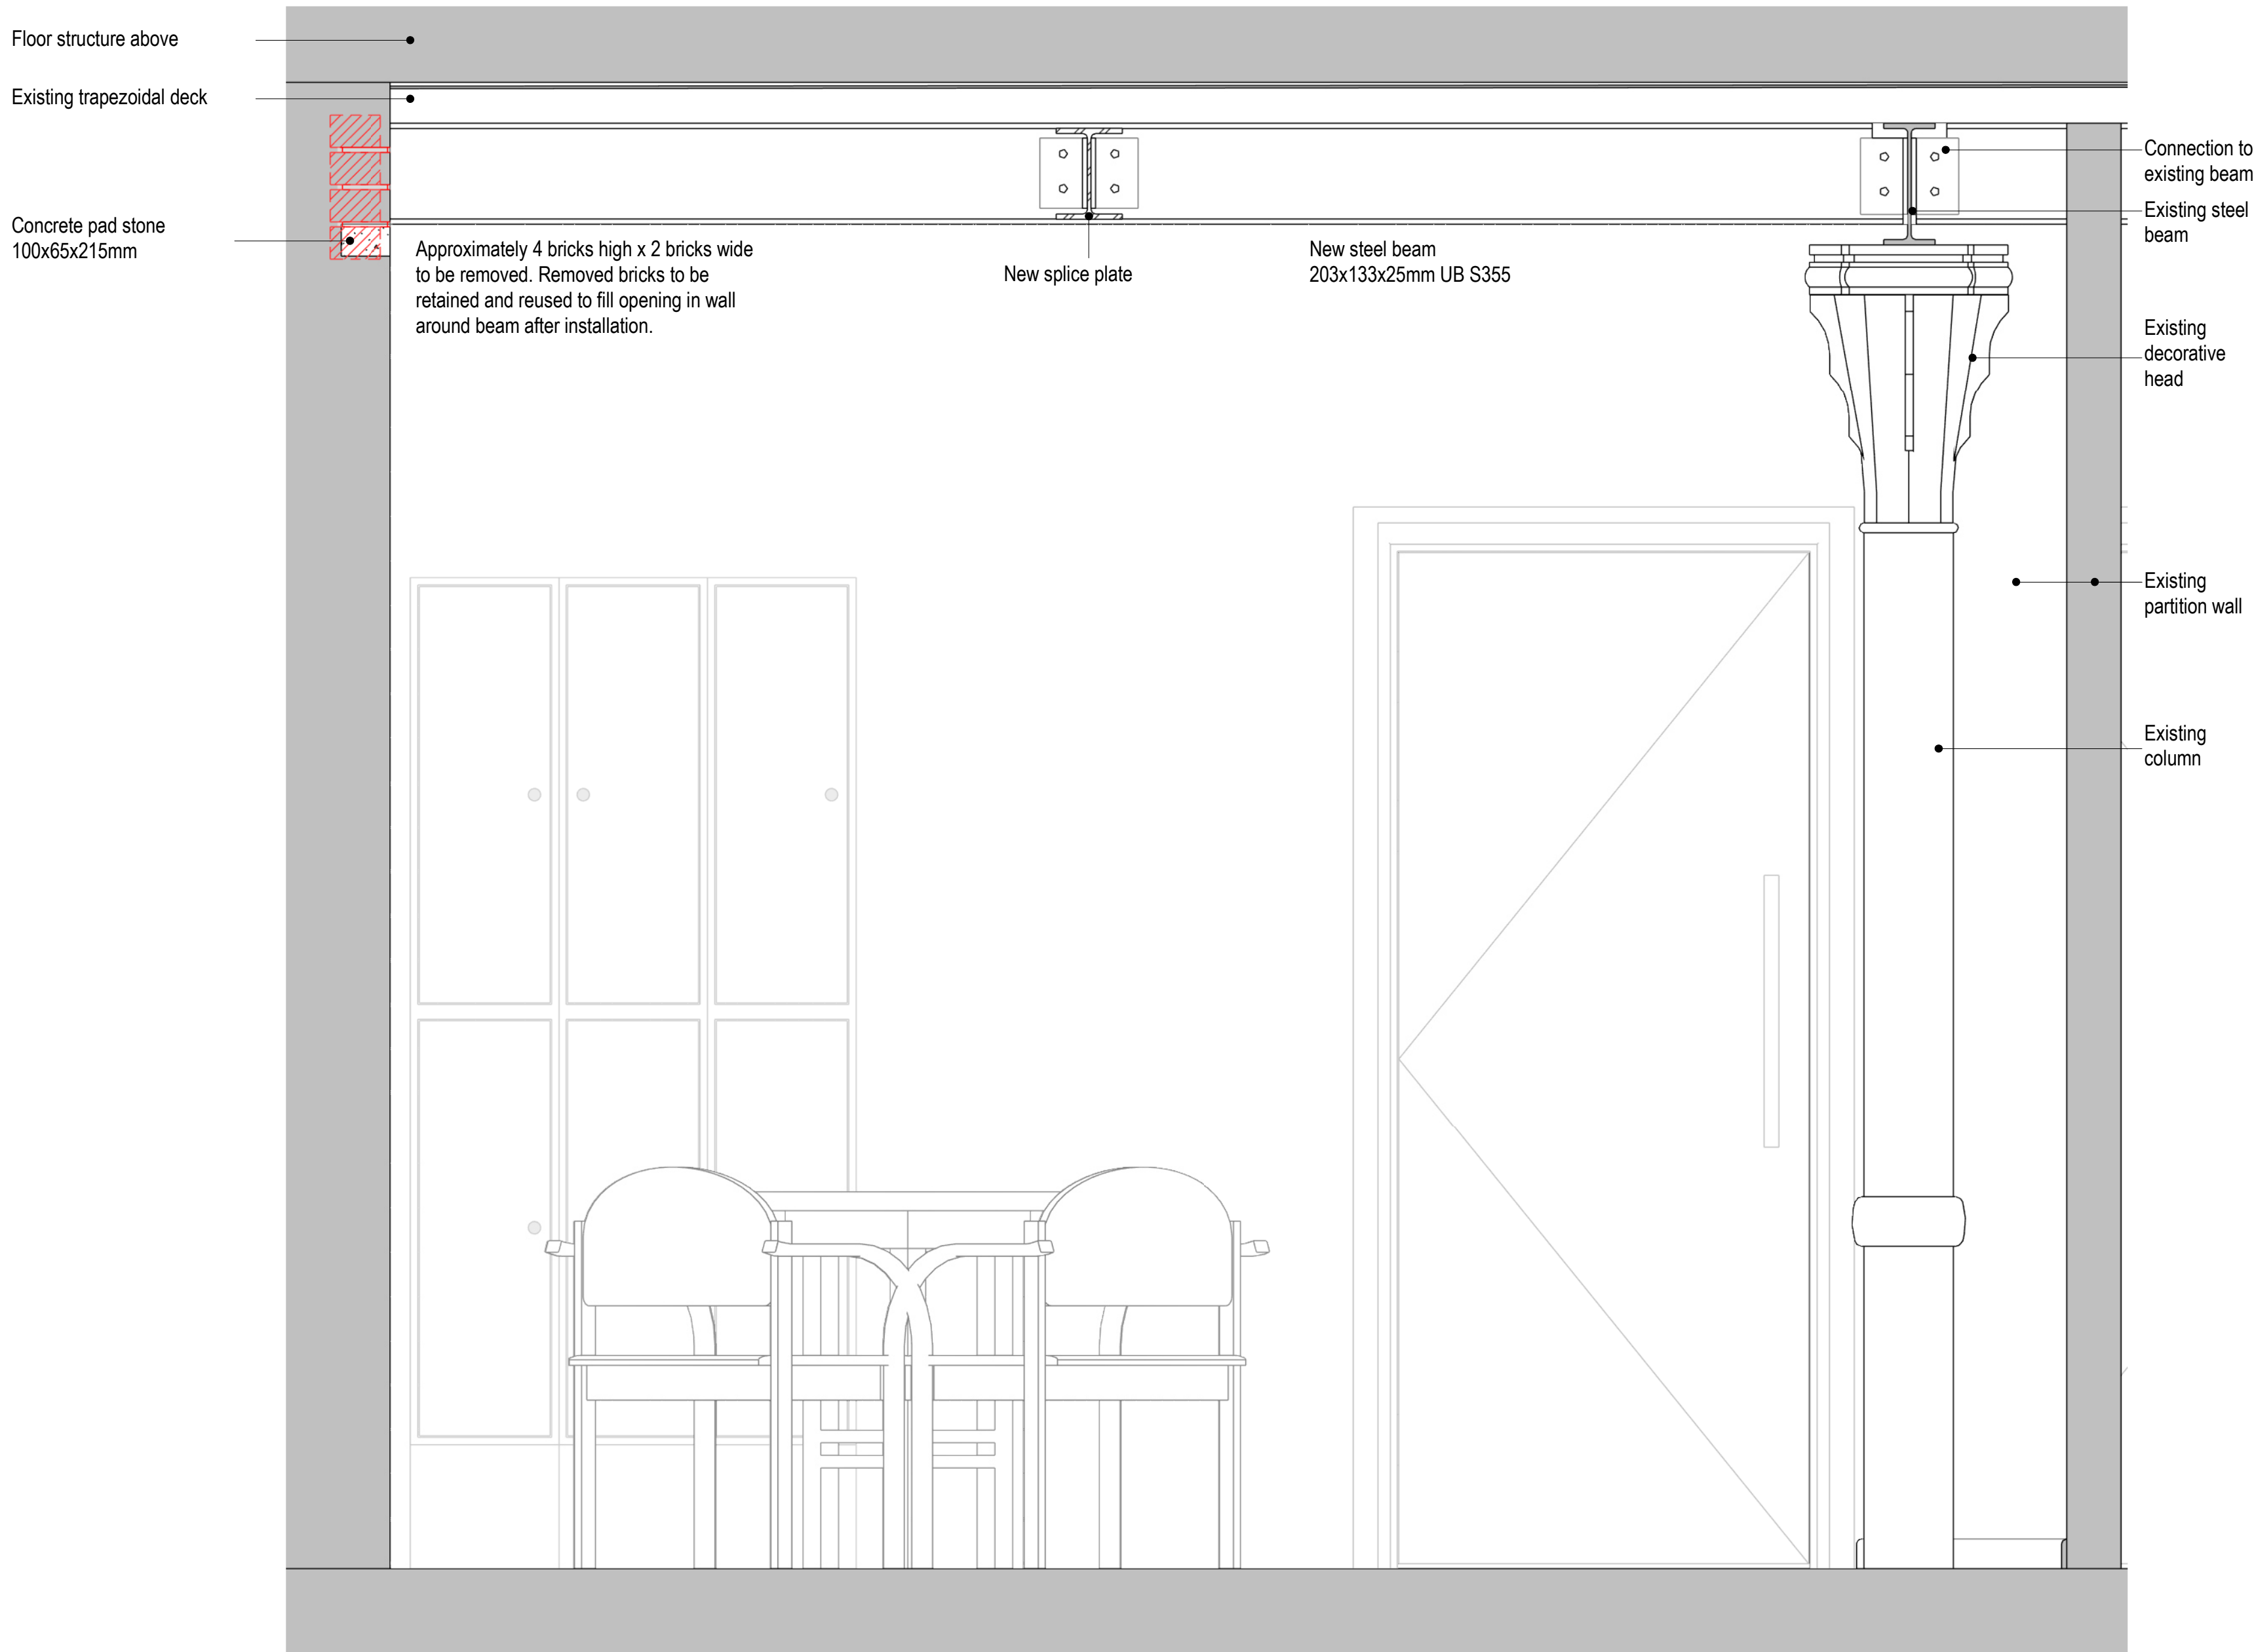

Section B

1 : 10 @ A1

P01 Issue for Heritage.		18-11-24	JL	JL
Rev	Description	Date	By	Auth

The University of Manchester

Directorate of Estates and Facilities
Beyer Building
The University of Manchester
Oxford Road
Manchester
M13 9PL

HALLIDAY MEECHAM ARCHITECTS LIMITED
111 Piccadilly Manchester M1 2HY
+44 (0)161 461 5565
4 Devonshire Street London W1W 5DT
+44 (0)203 440 5175
hma@hallidaymeecham.com
www.hallidaymeecham.com

Drawing Status		PRELIMINARY	
Project		UoM NZC Decant Works - 5668	
Building Name		Dover Street	
Site Name		Dover Street	
Sub Site Name		Oxford Road	
Drawing Title		Dover St. B1 Sectional Details	
PM	ME	Drawn JL	Checked JL
Scale @A1		Date 05-11-2024	Date 05-11-2024
Drawing Number		5668-HMA-DS-ZZ-DR-A-0118	
		Revision P01	