




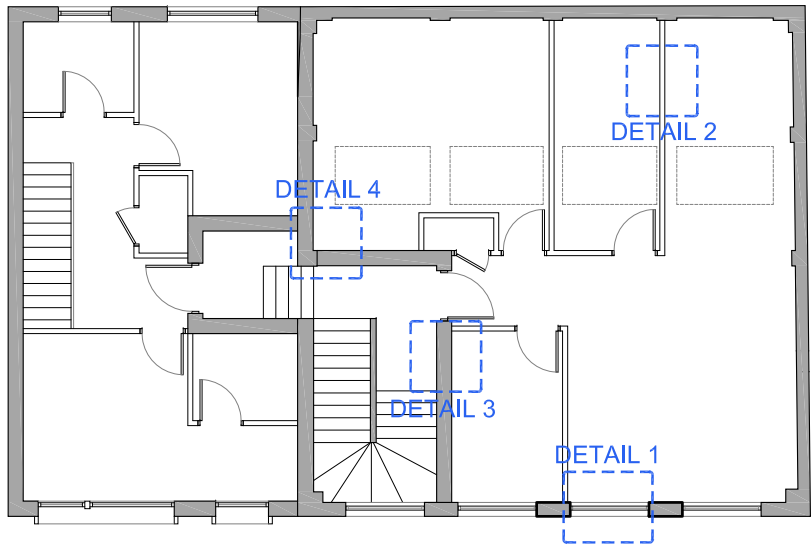


0 1m
SCALE 1:25

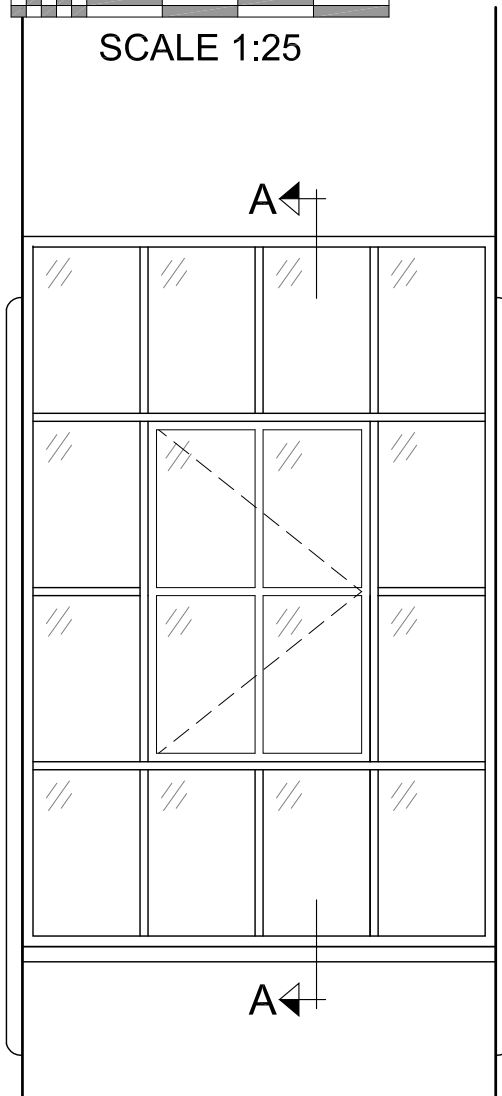

DETAIL 1

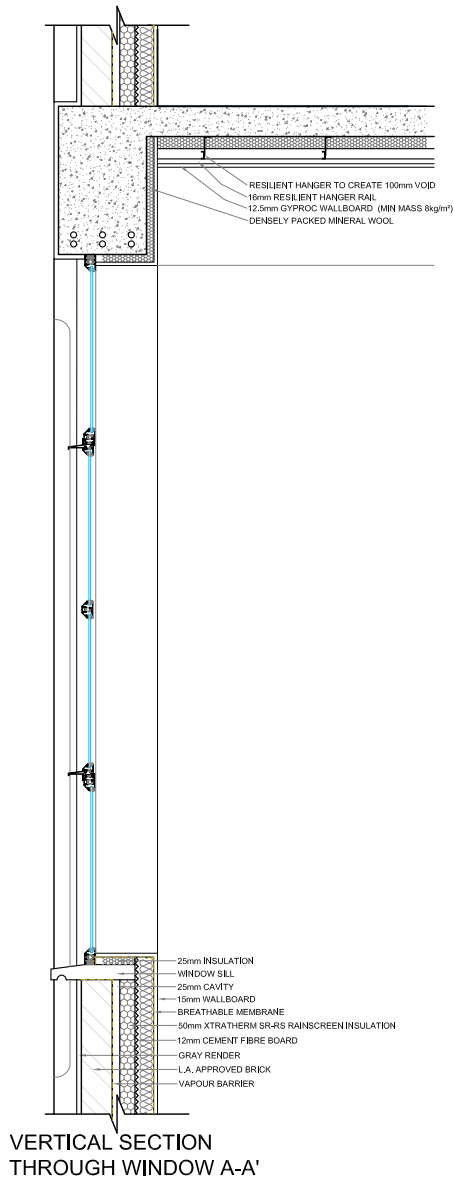


VERTICAL SECTION
THROUGH WINDOW A-A'

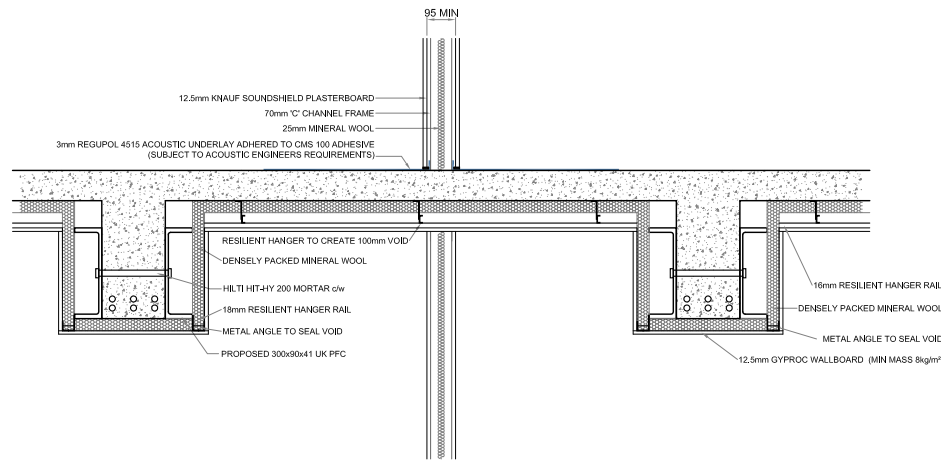


TYPICAL VERTICAL SECTION
THROUGH STUD WALL
WITH CEILING

Option A

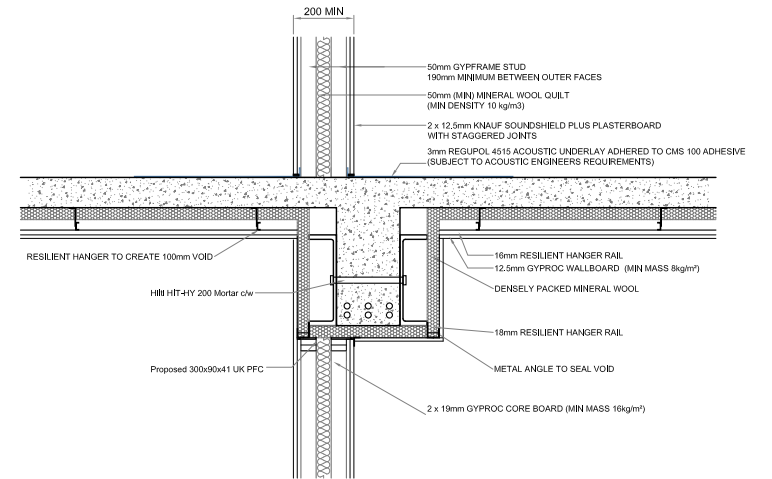


TYPICAL VERTICAL SECTION
THROUGH PARTY WALL
WITH CONCRETE BEAM

Option A

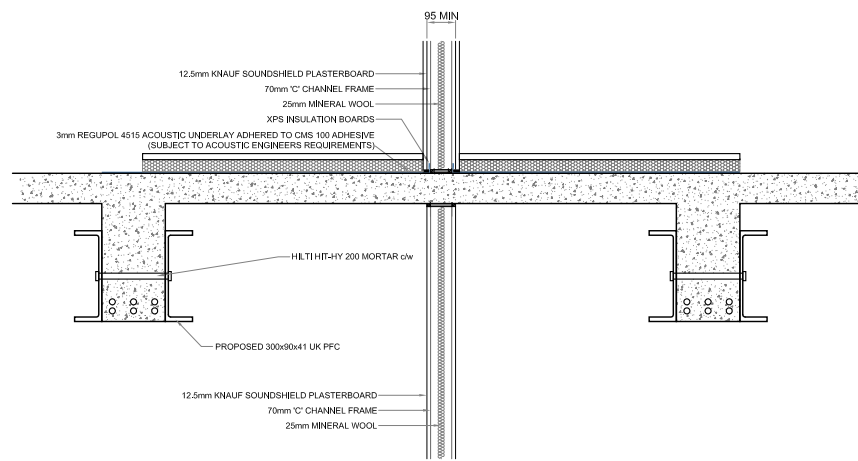


TYPICAL VERTICAL SECTION
THROUGH STUD WALL
WITH SUSPENDED CEILING

Option B

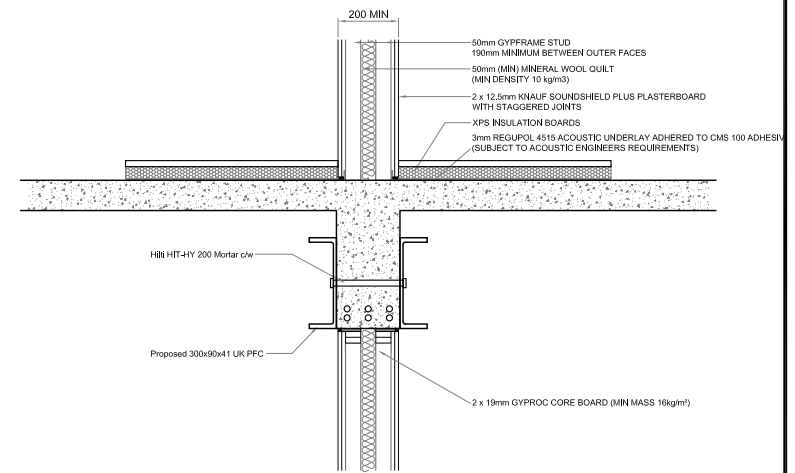


TYPICAL VERTICAL SECTION
THROUGH PARTY WALL
WITH CONCRETE BEAM

Option B

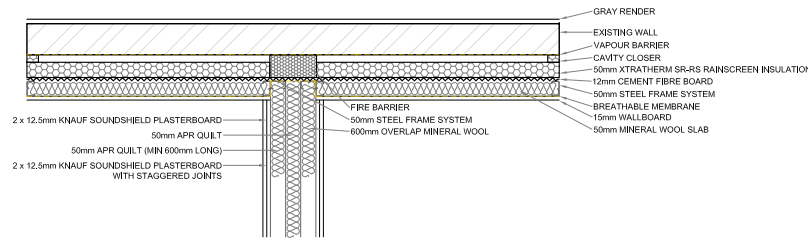

TYPICAL DETAIL OF
EXTERNAL WALL
WITH PARTY WALL JUNCTION

DETAIL 4

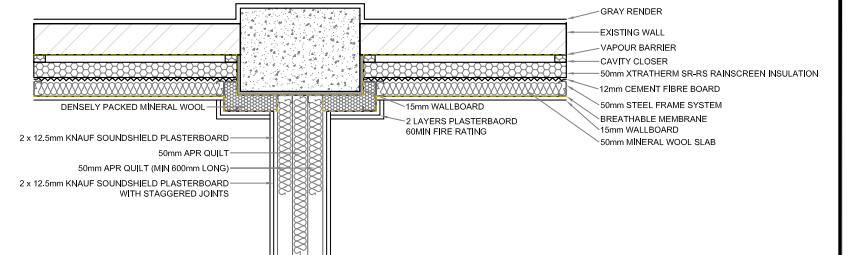

TYPICAL DETAIL OF
CONCRETE COLUMN
WITH PARTY WALL & EXTERNAL WALL
JUNCTION

DETAIL 3

REV	DESCRIPTION	BY	DATE
C	FLOOR OPTION		03.06.20
B	BEAM WRAP	DR	04.06.19
A	FIRST ISSUE	DR	29.11.18

HOWARD & SEDDON A.R.I.B.A.
CHARTERED ARCHITECTS,
64 WASHWAY ROAD,
SALE, CHESHIRE. M33 7RE.
TEL No 0161-973 8296
FAX No 0161-962 3485
e-mail : admin@howardandseddon.co.uk

PROJECT
**RESIDENTIAL DEVELOPMENT
58 RICHMOND STREET
MANCHESTER**

CLIENT
TAHIR AHMED, TAHIR MEHMOOD

TITLE
**INTERNAL WORKS
DETAIL DRAWINGS**

DRAWN
DATE
03/06/20
SCALE
1:25 (A3)

DRG No.
**12,764
40**
AMENDMENT
C