


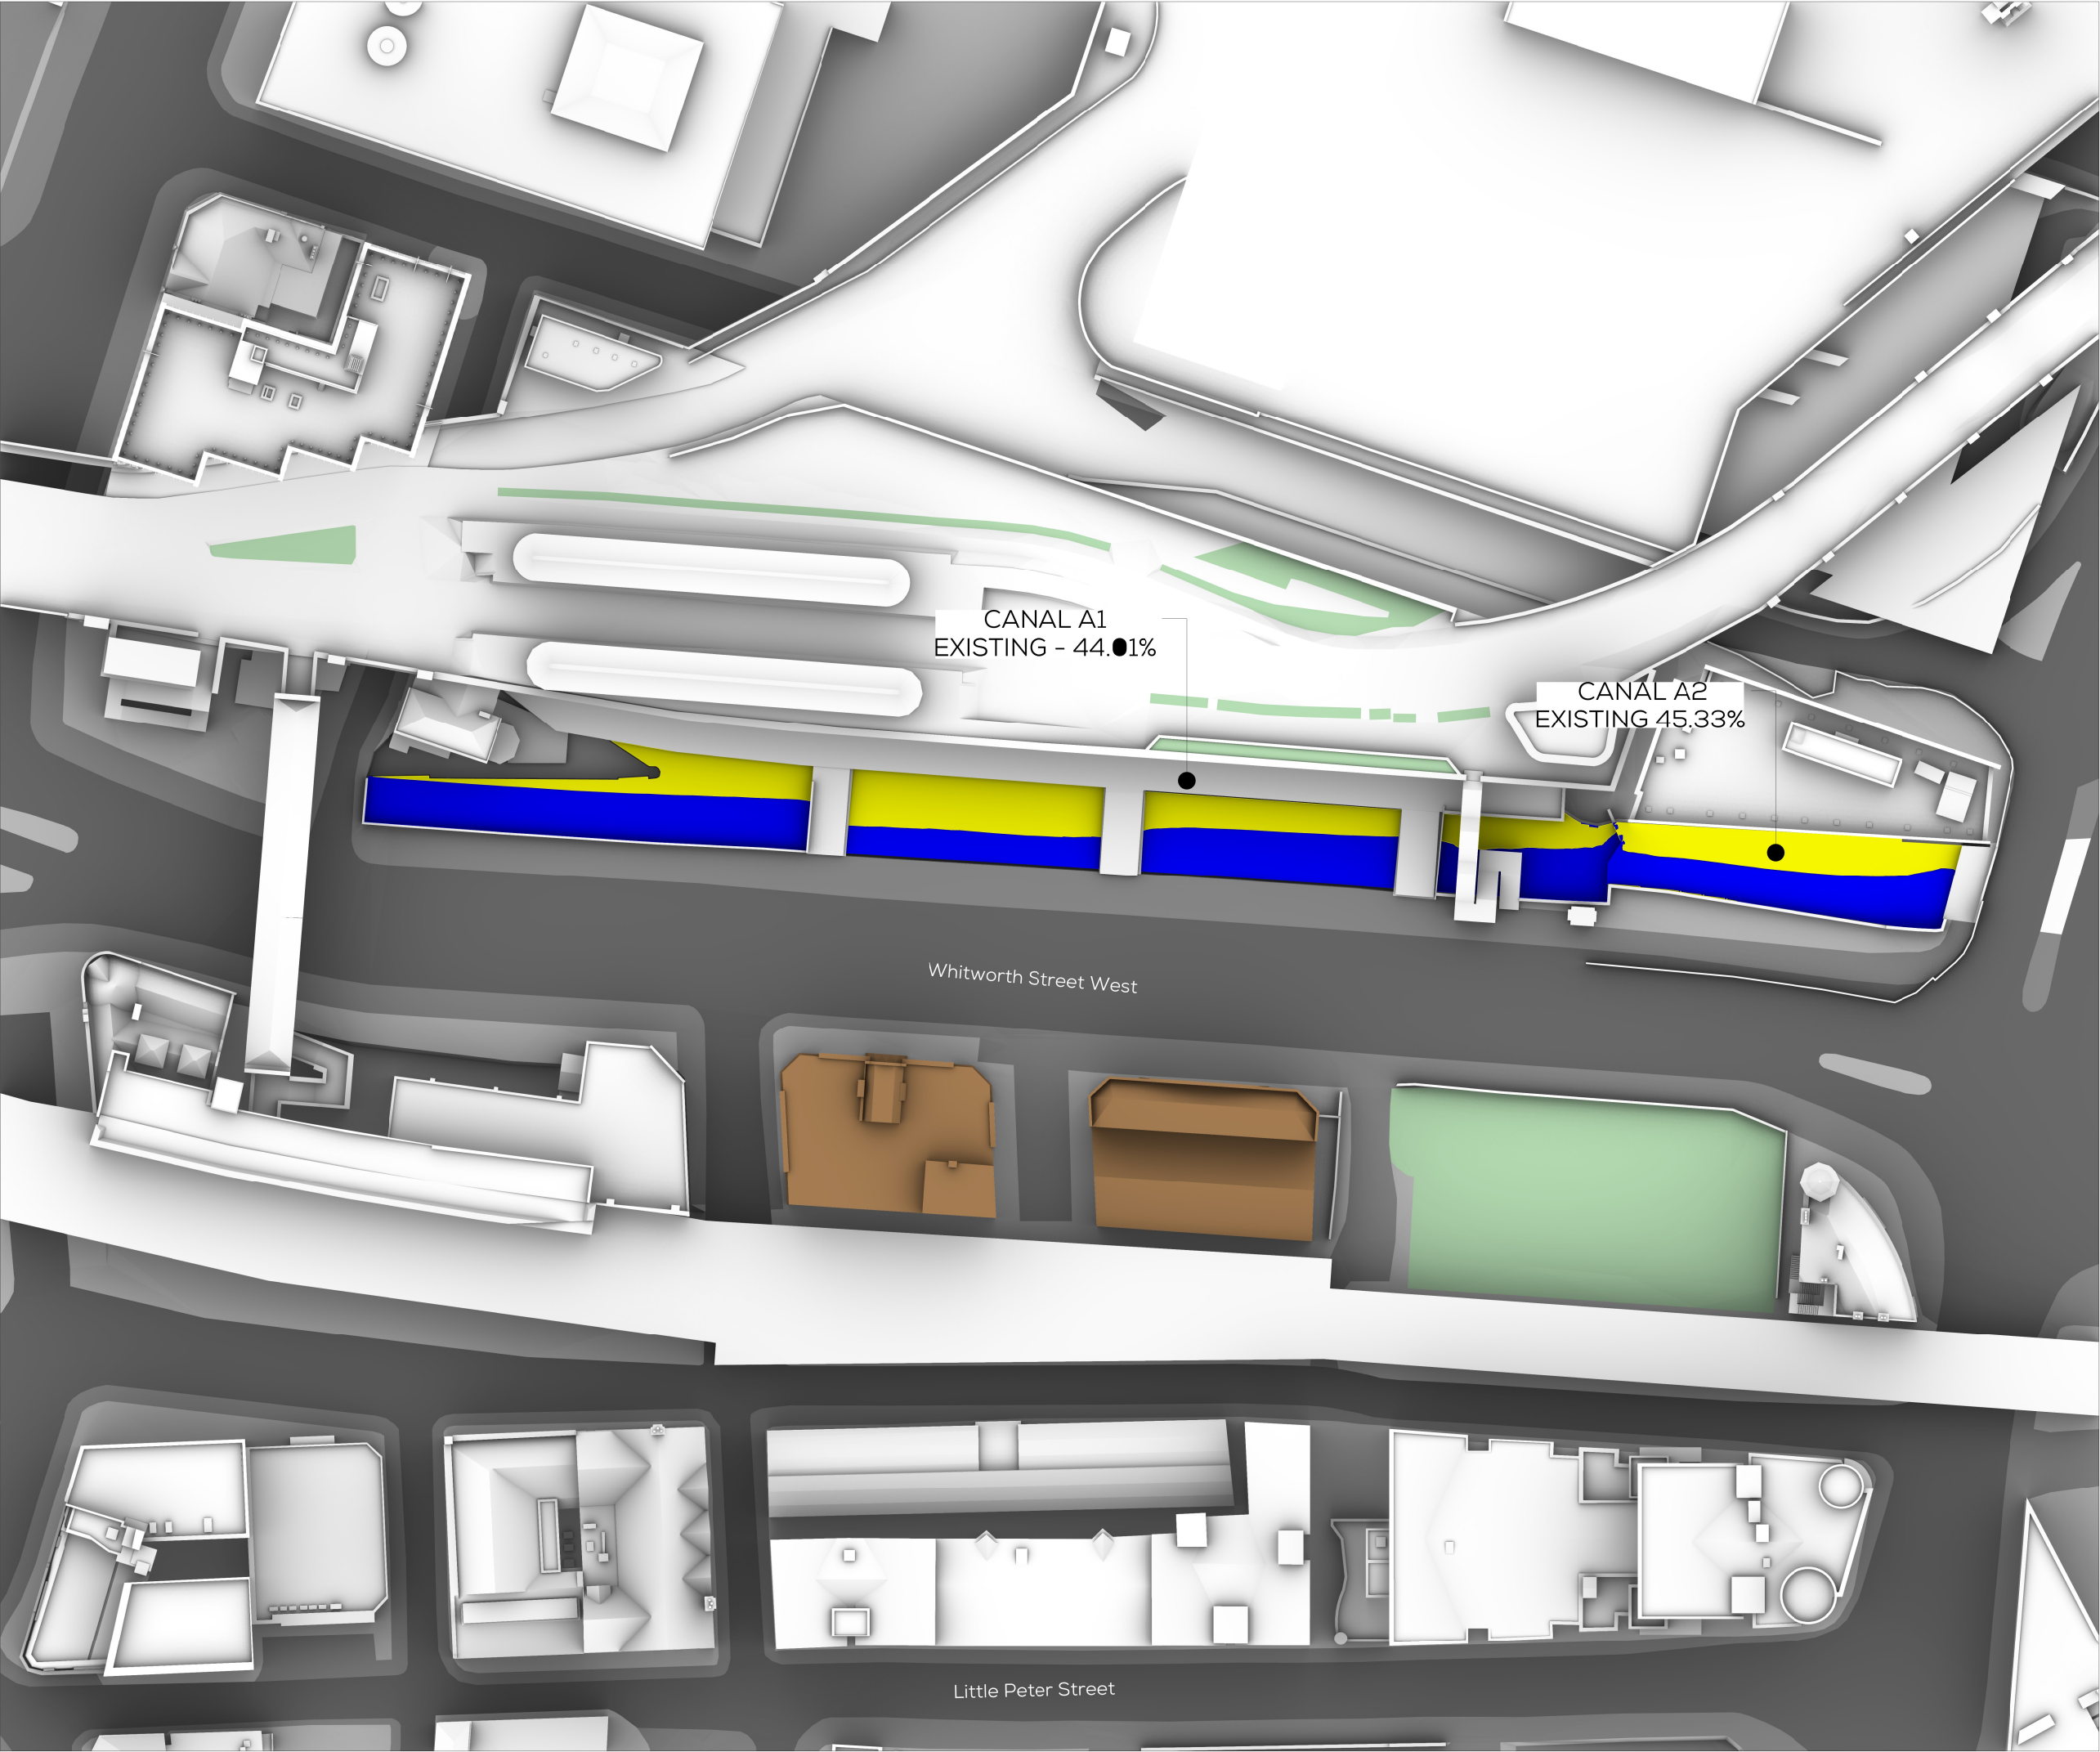

SOURCES OF INFORMATION

IR07-241007- SHEPPARDROBSON (UPDATED MODEL)
IR09-241015 - RESEARCH
IR10- 241015- VERTEX

ALL INFORMATION DISPLAYED IS SUBJECT TO A COMPLETE VERIFIABLE SITE SURVEY BEING UNDERTAKEN. GIA TAKES NO RESPONSIBILITY ON THE ACCURACY OR RELIABILITY OF THE DISPLAYED DATA SINCE A VERIFIED SITE SURVEY WAS NOT MADE AVAILABLE PRIOR TO THE GENERATION OF SUCH INFORMATION.

+2 HR AREA LIT
-2 HR AREA LIT

NOTES:
EXISTING SCENARIO IN SEPIA
ALL HEIGHTS AND DIMENSIONS GIVEN IN m AOD


N.B. DO NOT SCALE OFF THIS DRAWING

PROJECT:
2-4 WHITWORTH STREET,
MANCHESTER

DRAWING NAME:
PLAN VIEW EXISTING
SUNLIGHT HOUTS ON GROUND
MARCH 21ST

DWN BY	SCALE	CHK BY	DATE	REV No.
EW	NTS	SP	13/11/2024	-
PROJ No.	REL No.	ADDR No.	IS No.	DWG No.
21286	07	-	05	01

gia
The Whitehouse
9A Belvedere Road
London, SE1 8GA
t 020 7202 1400
www.gia.uk.com
mail@gia.uk.com
LONDON · MANCHESTER · BRISTOL
BELFAST · DUBLIN · BIRMINGHAM

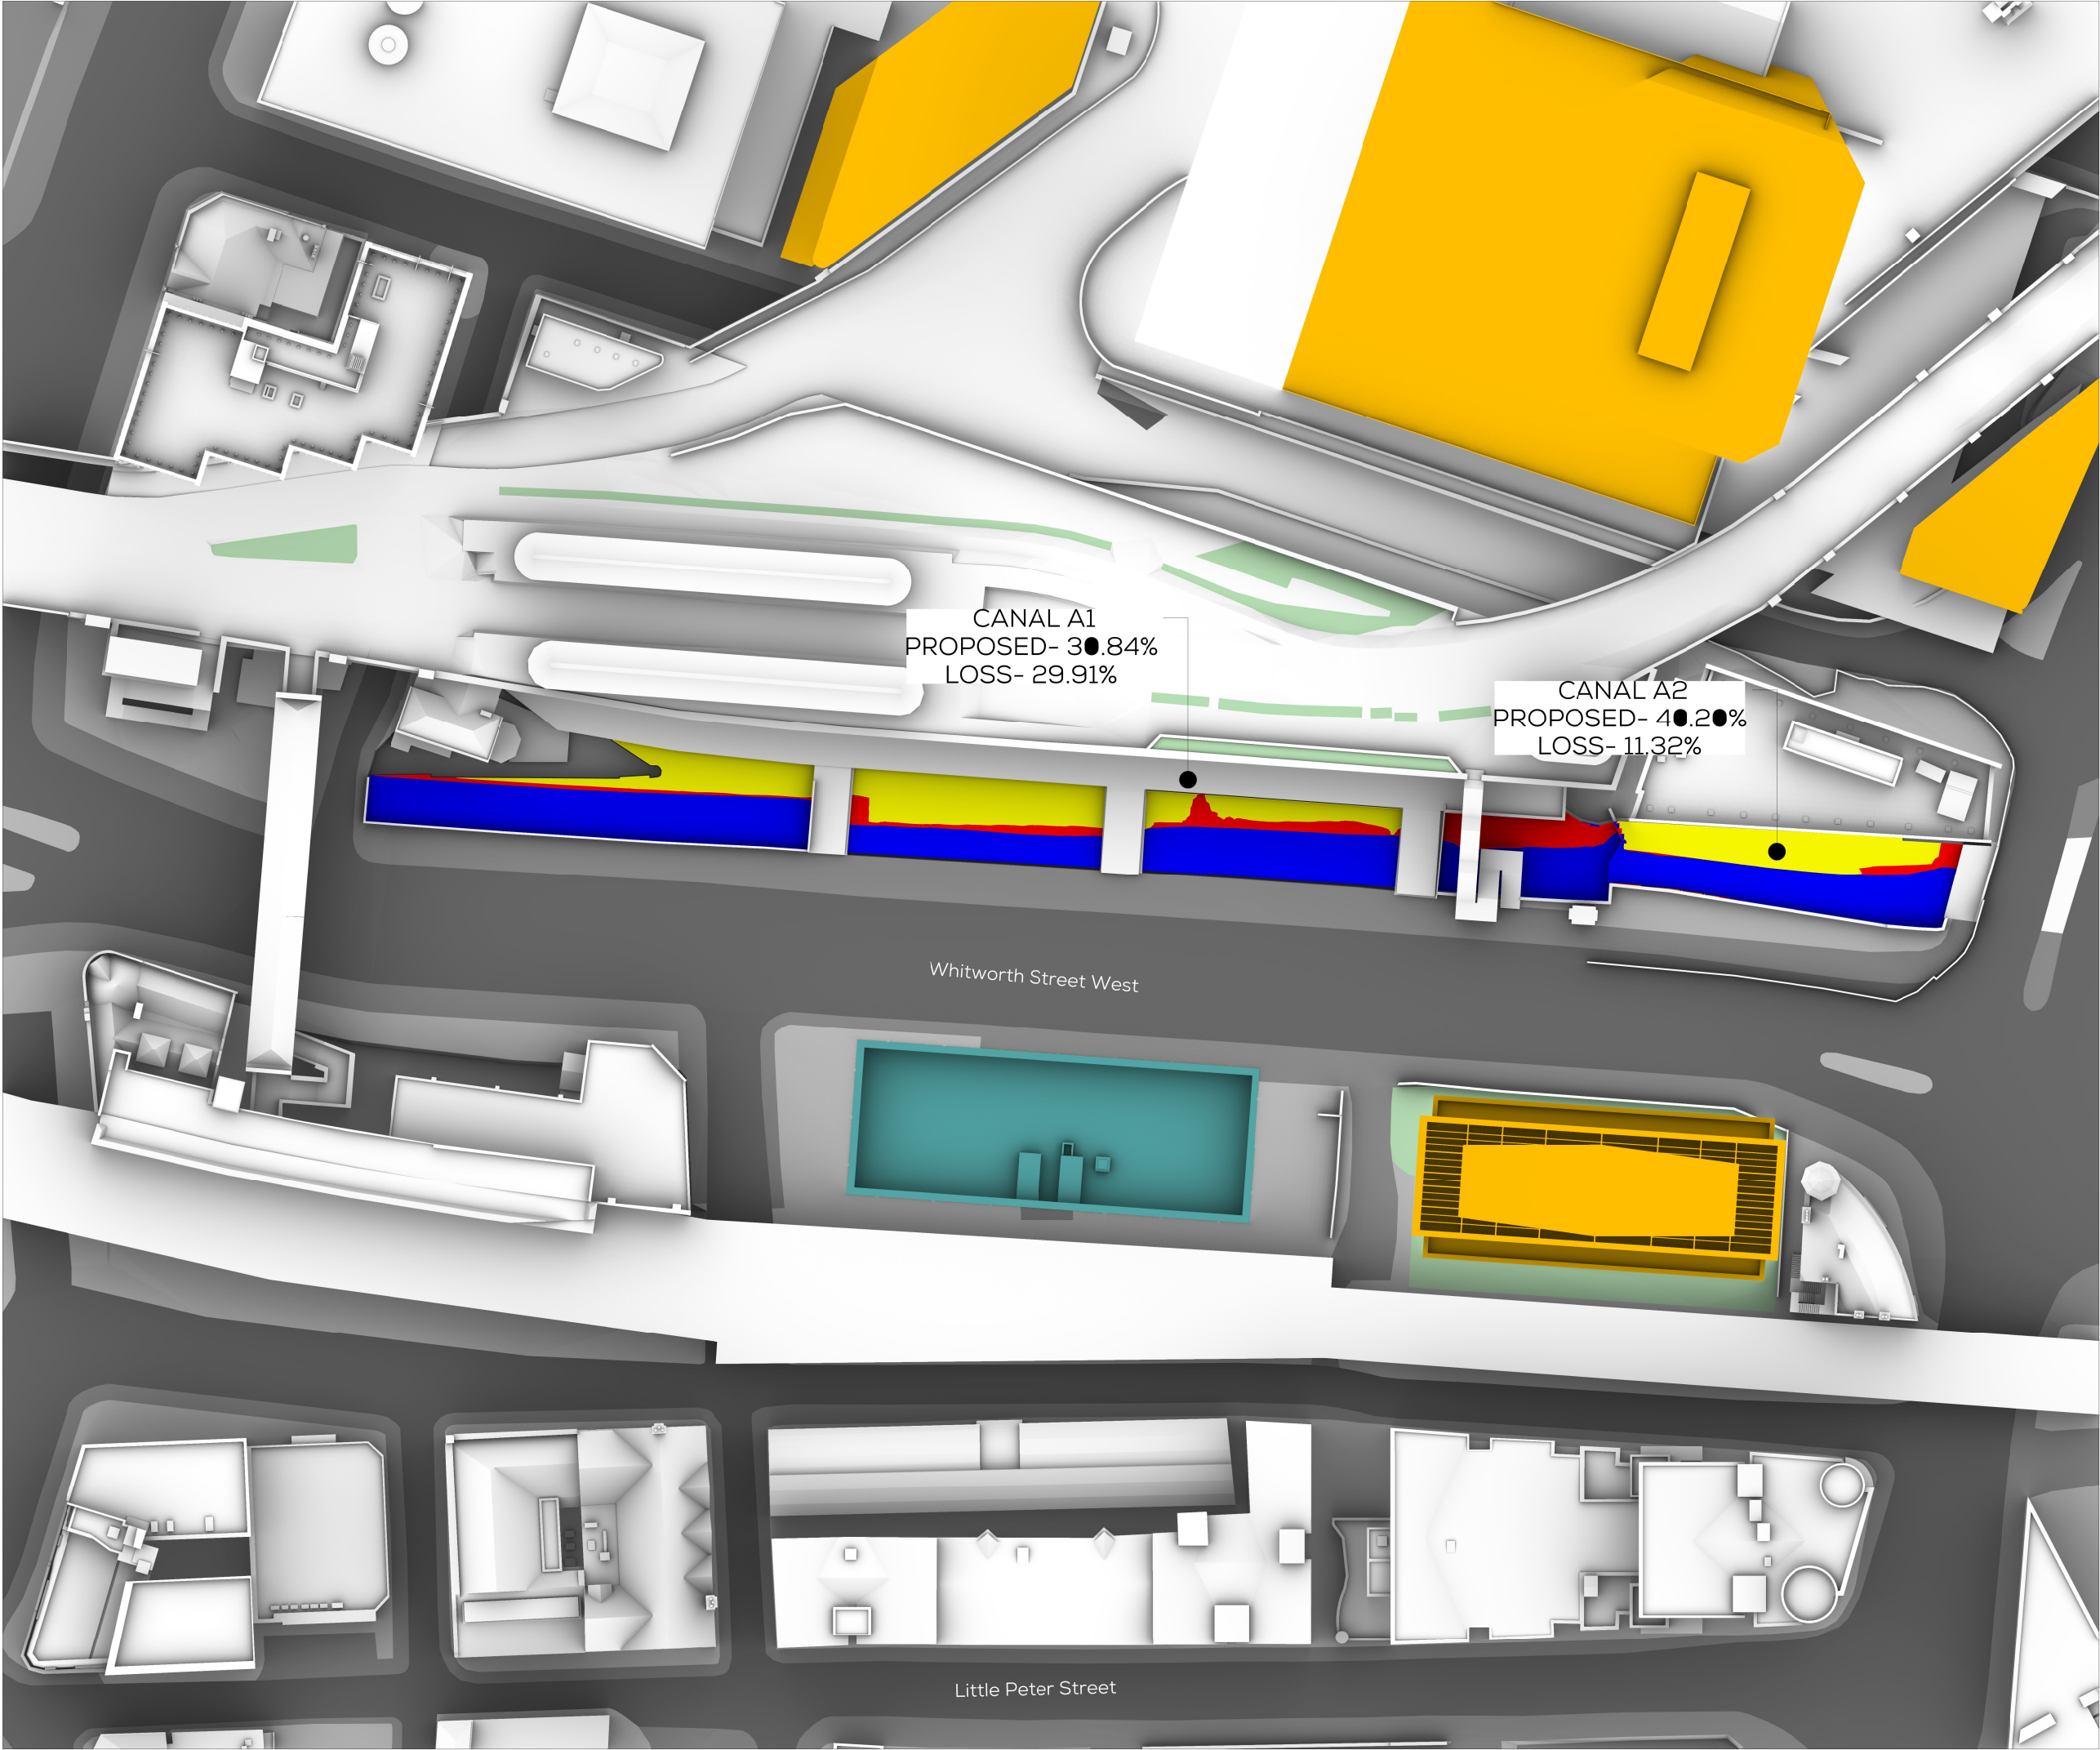

SOURCES OF INFORMATION

IR07-241007- SHEPPARDROBSON (UPDATED MODEL)
IR09-241015 - RESEARCH
IR10- 241015- VERTEX

ALL INFORMATION DISPLAYED IS SUBJECT TO A COMPLETE VERIFIABLE SITE SURVEY BEING UNDERTAKEN. GIA TAKES NO RESPONSIBILITY ON THE ACCURACY OR RELIABILITY OF THE DISPLAYED DATA SINCE A VERIFIED SITE SURVEY WAS NOT MADE AVAILABLE PRIOR TO THE GENERATION OF SUCH INFORMATION.

AREA OF LOSS
+2 HR AREA LIT
-2 HR AREA LIT

NOTES:
PROPOSED SCENARIO IN SEPIA
CUMMULATIVE SCENARIO IN ORANGE
ALL HEIGHTS AND DIMENSIONS GIVEN IN m AOD


N.B. DO NOT SCALE OFF THIS DRAWING

PROJECT:
2-4 WHITWORTH STREET,
MANCHESTER

DRAWING NAME:
PLAN VIEW PROPOSED
SUNLIGHT HOUTS ON GROUND
MARCH 21ST

DWN BY	SCALE	CHK BY	DATE	REV No.
EW	NTS	SP	13/11/2024	-
PROJ No.	REL No.	ADDR No.	IS No.	DWG No.
21286	07	-	05	02

gia
The Whitehouse
9A Belvedere Road
London, SE1 8GA
t 020 7202 1400
www.gia.uk.com
mail@gia.uk.com
LONDON · MANCHESTER · BRISTOL
BELFAST · DUBLIN · BIRMINGHAM

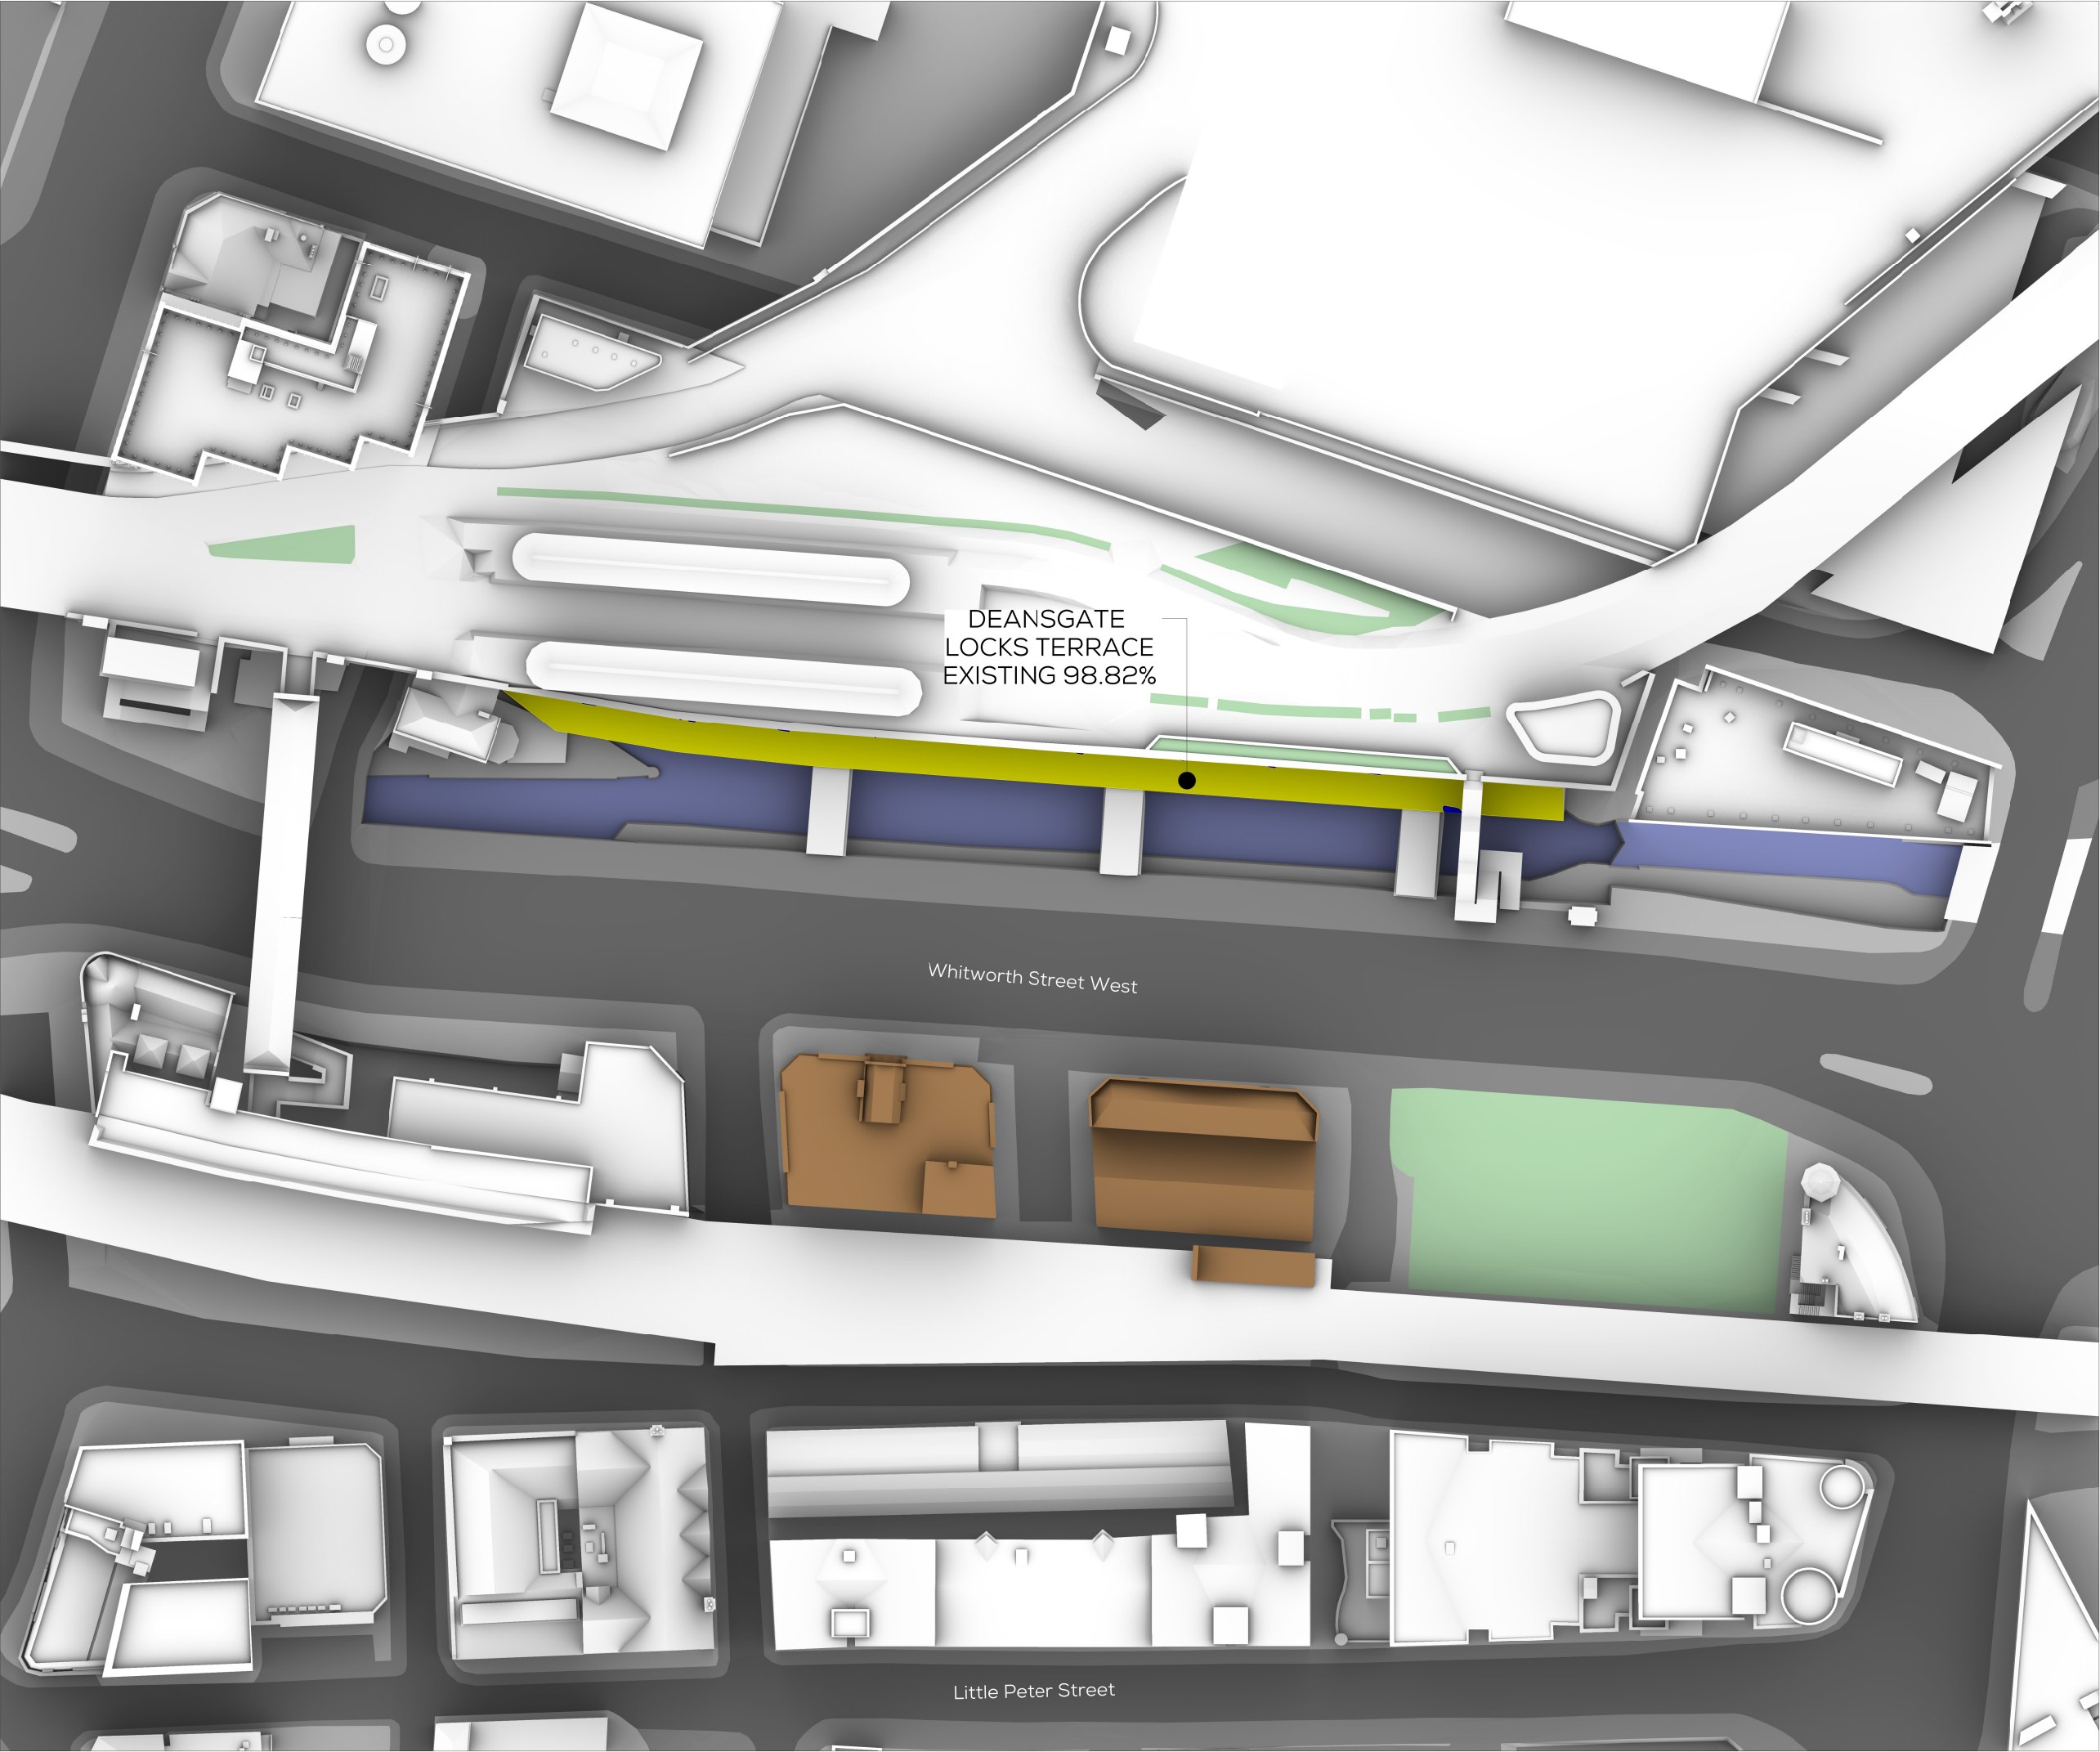

SOURCES OF INFORMATION

IR07-241007- SHEPPARDROBSON (UPDATED MODEL)
IR09-241015 - RESEARCH
IR10- 241015- VERTEX

ALL INFORMATION DISPLAYED IS SUBJECT TO A COMPLETE VERIFIABLE SITE SURVEY BEING UNDERTAKEN. GIA TAKES NO RESPONSIBILITY ON THE ACCURACY OR RELIABILITY OF THE DISPLAYED DATA SINCE A VERIFIED SITE SURVEY WAS NOT MADE AVAILABLE PRIOR TO THE GENERATION OF SUCH INFORMATION.

+2 HR AREA LIT
-2 HR AREA LIT


NOTES:
EXISTING SCENARIO IN SEPIA
ALL HEIGHTS AND DIMENSIONS GIVEN IN m AOD

N.B. DO NOT SCALE OFF THIS DRAWING
PROJECT:
2-4 WHITWORTH STREET,
MANCHESTER

DRAWING NAME:
####

DWN BY	SCALE	CHK BY	DATE	REV No.
EW	NTS	SP	13/11/2024	-
PROJ No.	REL No.	ADDR No.	IS No.	DWG No.
21286	07	####	05	03

gia
The Whitehouse
9A Belvedere Road
London, SE1 8GA
t 020 7202 1400
www.gia.uk.com
mail@gia.uk.com
LONDON · MANCHESTER · BRISTOL
BELFAST · DUBLIN · BIRMINGHAM

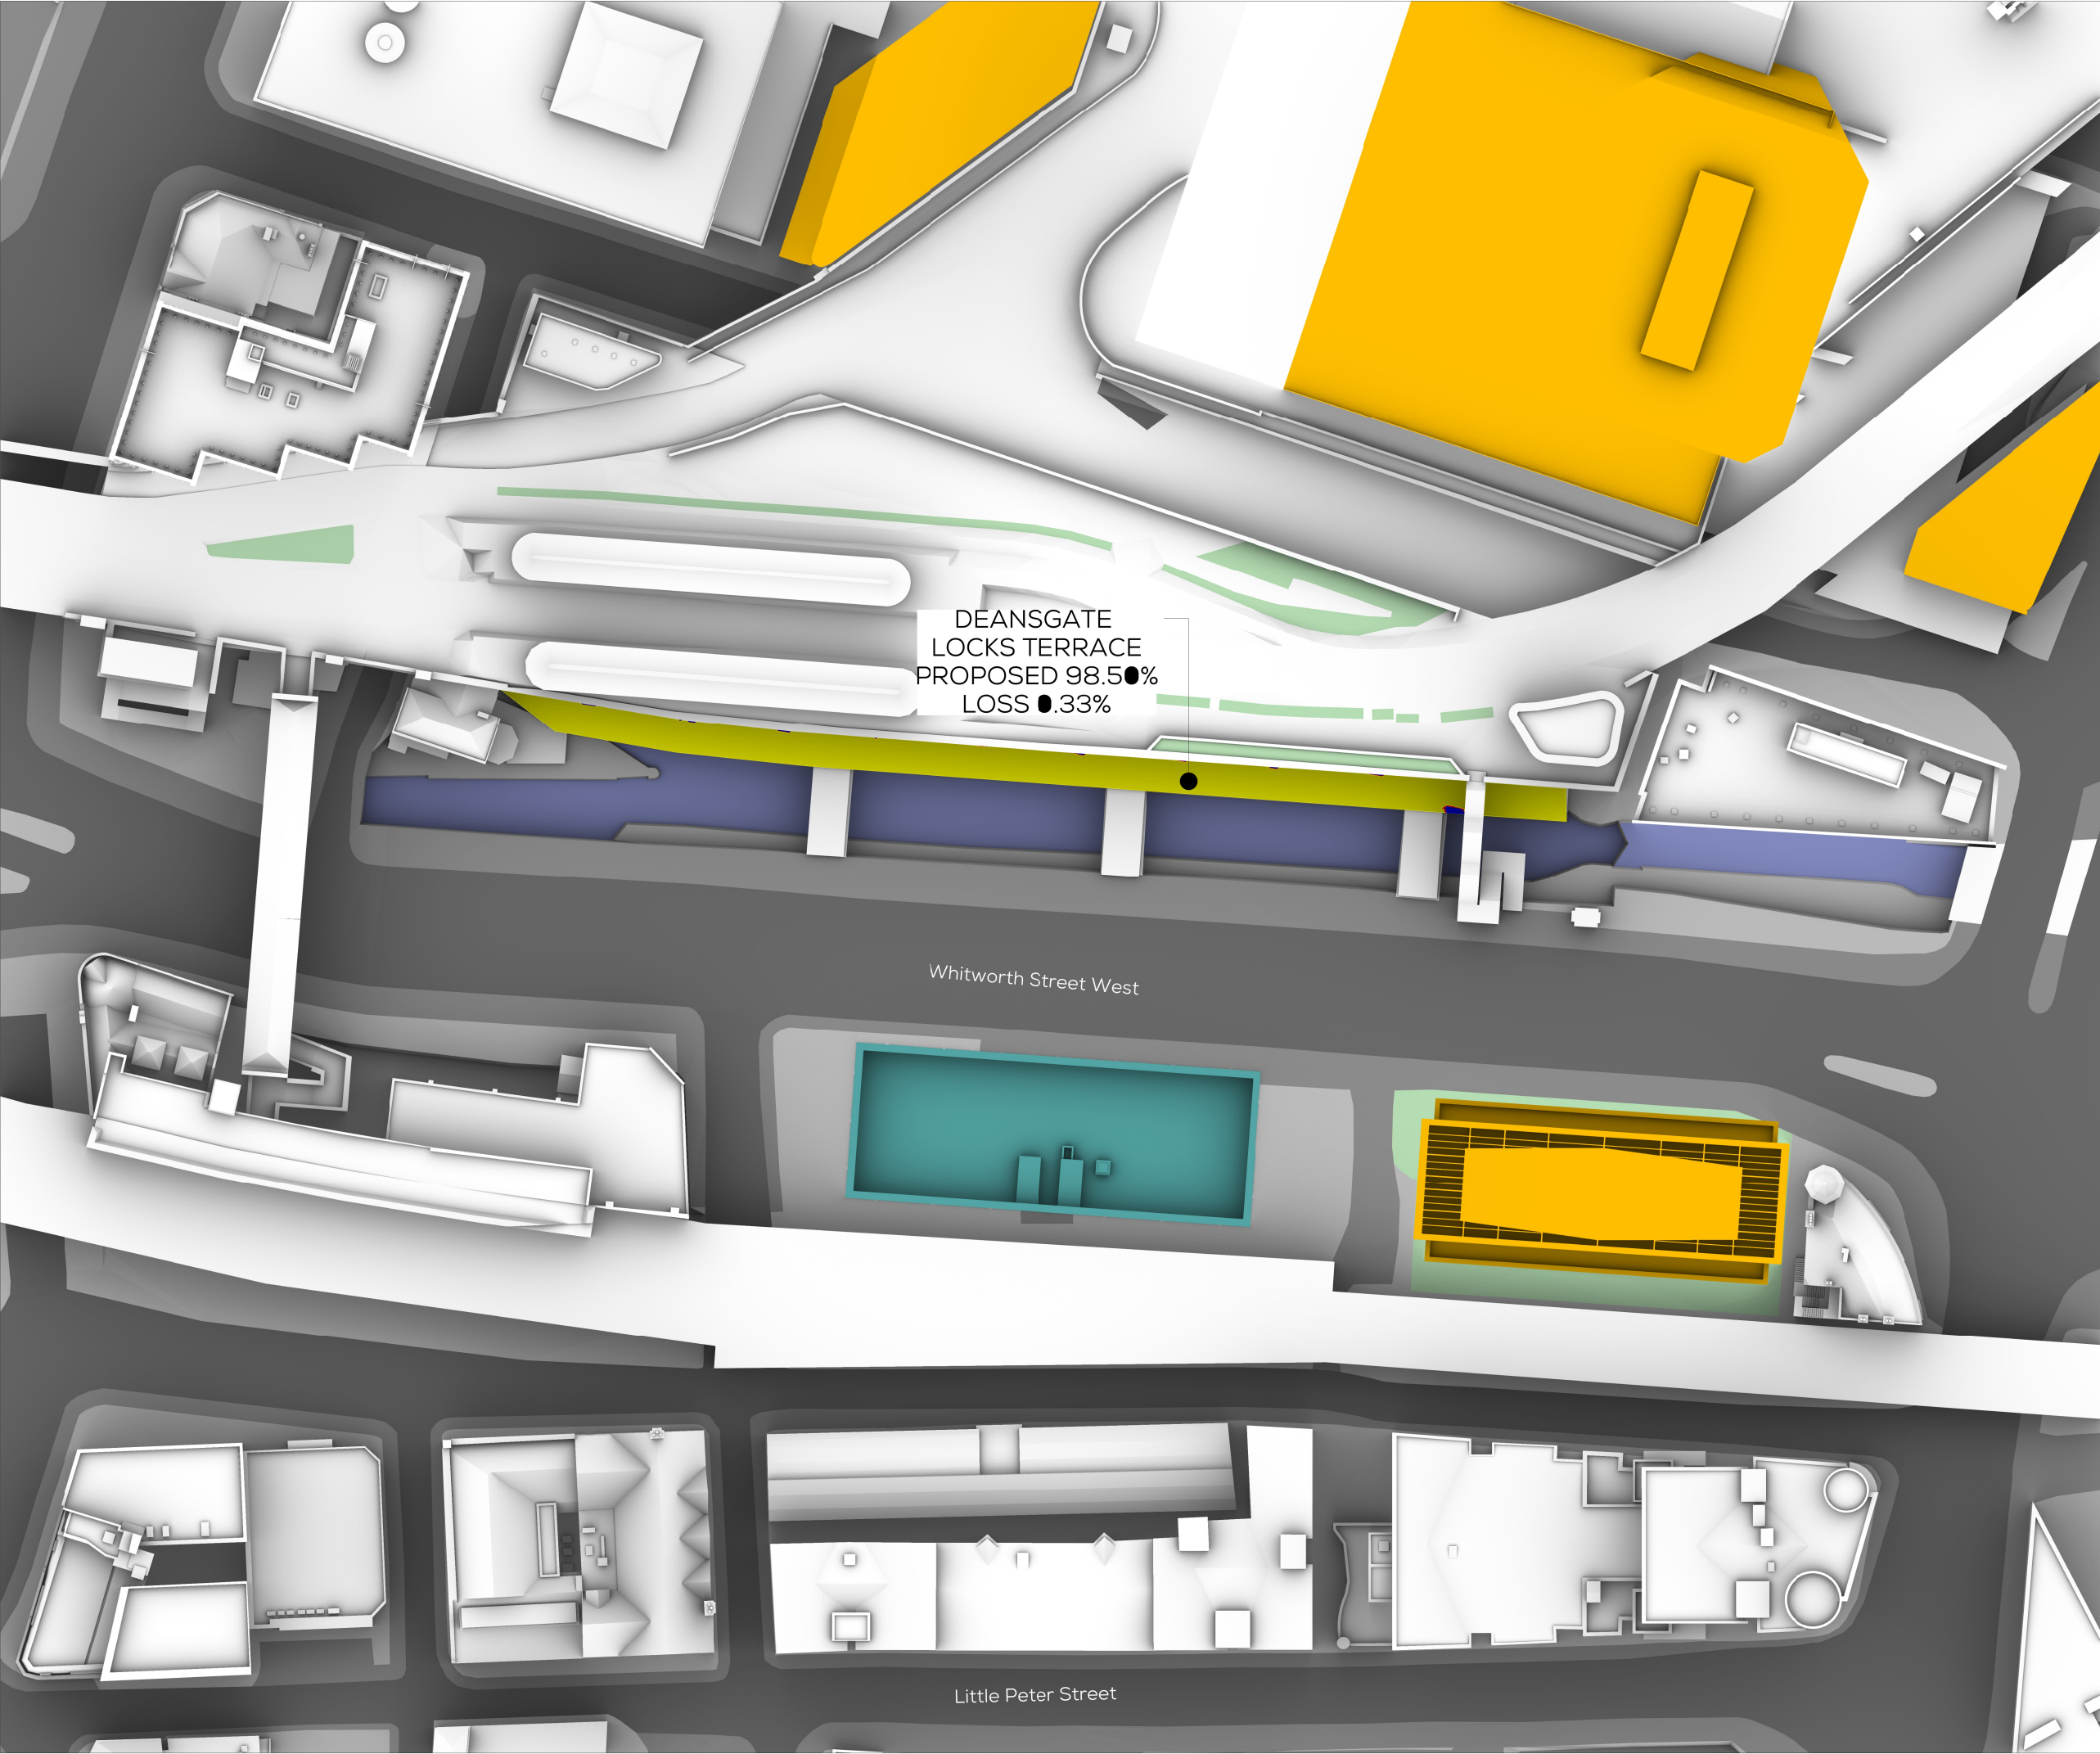

SOURCES OF INFORMATION

IR07-241007- SHEPPARDROBSON (UPDATED MODEL)
IR09-241015 - RESEARCH
IR10- 241015- VERTEX

ALL INFORMATION DISPLAYED IS SUBJECT TO A COMPLETE VERIFIABLE SITE SURVEY BEING UNDERTAKEN. GIA TAKES NO RESPONSIBILITY ON THE ACCURACY OR RELIABILITY OF THE DISPLAYED DATA. SINCE A VERIFIED SITE SURVEY WAS NOT MADE AVAILABLE PRIOR TO THE GENERATION OF SUCH INFORMATION.

AREA OF LOSS
+2 HR AREA LIT
-2 HR AREA LIT

NOTES:
PROPOSED SCENARIO IN SEPIA
CUMMULATIVE SCENARIO IN ORANGE
ALL HEIGHTS AND DIMENSIONS GIVEN IN m AOD

N.B. DO NOT SCALE OFF THIS DRAWING

PROJECT:
2-4 WHITWORTH STREET,
MANCHESTER

DRAWING NAME:
PLAN VIEW PROPOSED

DWN BY	SCALE	CHK BY	DATE	REV No.
EW	NTS	SP	13/11/2024	-
PROJ No.	REL No.	ADDR No.	IS No.	DWG No.
21286	07	####	05	04

gia
The Whitehouse
9A Belvedere Road
London, SE1 8GA
t 020 7202 1400
www.gia.uk.com
mail@gia.uk.com
LONDON · MANCHESTER · BRISTOL
BELFAST · DUBLIN · BIRMINGHAM