

Reference	Revision
C3016 - 24 - M - 05.1	C




External Plant in Plant Area above De Beers, Roberto Coin & David Yurman.
Access Hatch located in De Beers.

Access Hatch

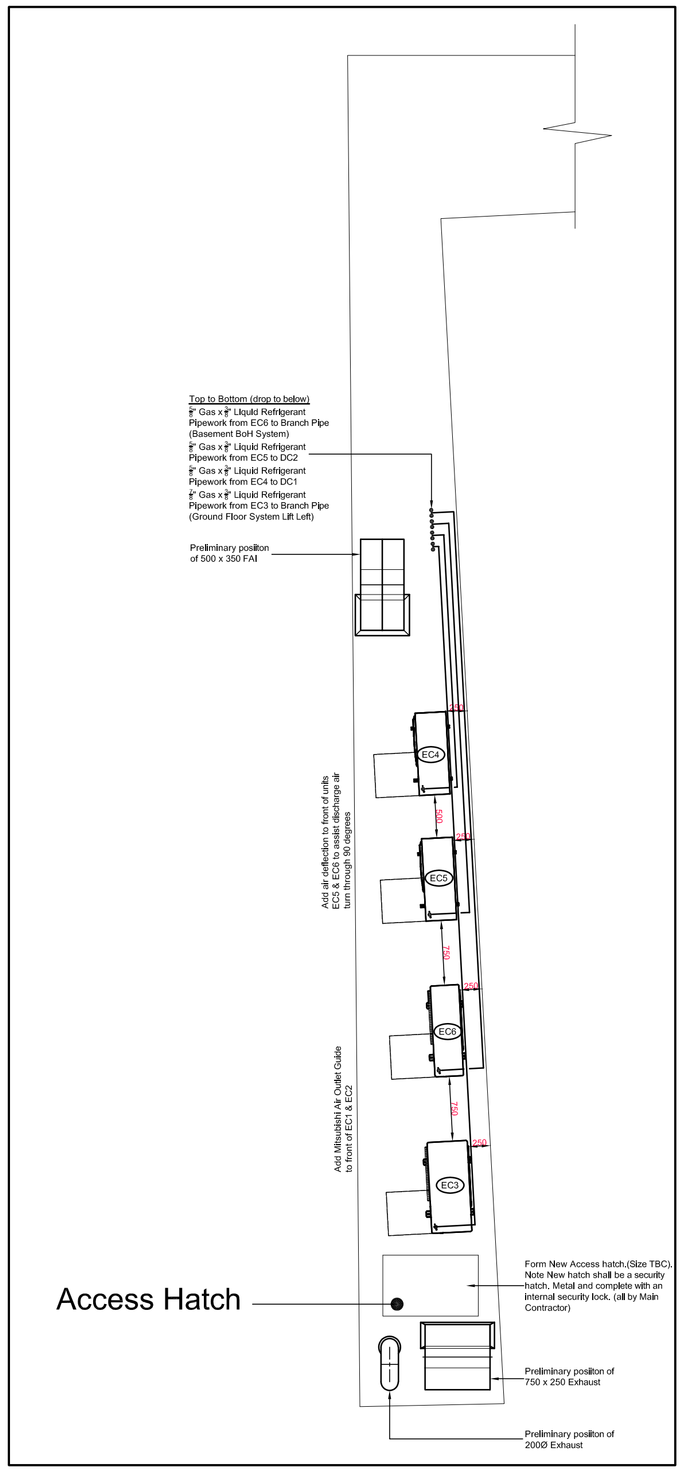


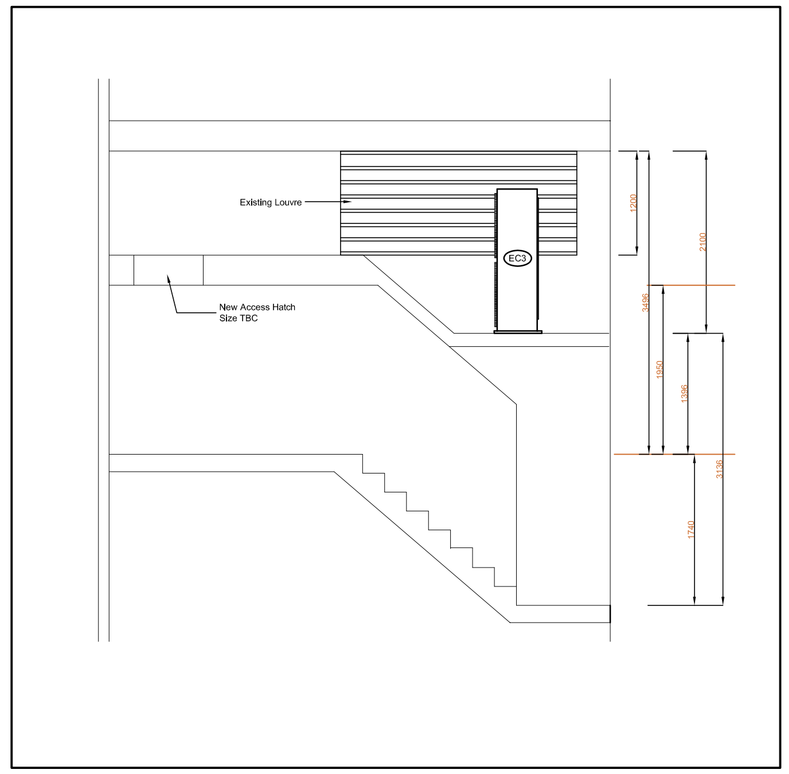

External Condensers mounted in Plant Area above rear access Stairs. Units to discharge through existing Louvre.
Access Hatch located in Stair Area

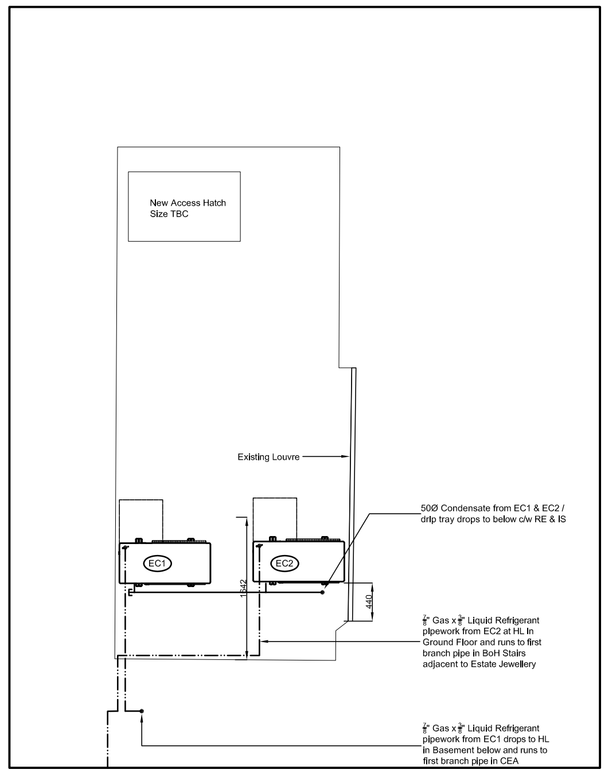

External Condensers mounted in Plant Area above rear access Stairs. Units to discharge through existing Louvre.
Access Hatch located in Stair Area

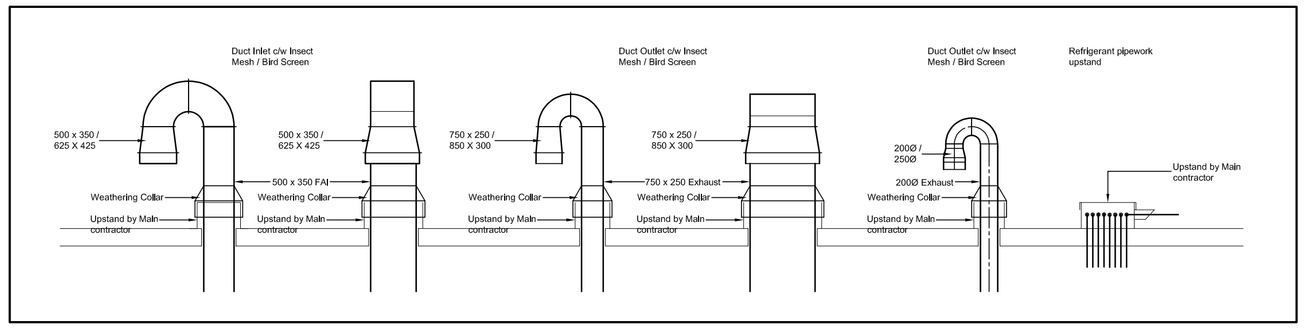

Note:
To be read in conjunction with drawing numbers C3016-24-M-01.1, C3016-24-M-01.2, C3016-24-M-02.1, C3016-24-M-02.2, C3016-24-MS-01.1 & C3016-24-MS-01.2, C3016-24-MS-02 and the A4 Schedules C3016-MSch-M01 to M23

Rev	Date	Description	By	Chk
C	29/08/24	Refrigerant pipework and Condensate added to EC1 & EC2. Note added	MT	-
B	16/08/24	Swan neck detail added, upstand added. Security access hatch note added	MT	-
A	09/08/24	First Issue Drawing Number Changed	MT	-

Status
FOR APPROVAL

Oak Electrical
BUILDING SERVICES ENGINEERS
Werner Court, Blue Ridge Park, Glasshoughton
(M62 - J32) Castleford, West Yorkshire
Telephone (01977) 55 55 92 Fax (01977) 55 52 46
◉CASTLEFORD ○BIRMINGHAM
www.oak-electrical.com info@oak-electrical.com

Client
Watches of Switzerland Group
2 Elland Road
Braunstone
Leicester, LE3 1TT

Project
Mappin & Webb
17-21 St Anns Square
Manchester
M2 7PW

Drawing Title
MECHANICAL SERVICES
Plant Areas

Drawing No	Revision
C3016 - 24 - M - 05.1	C

Scale	Date	Engineer	Checked
1:50 @ A1	July 2024	MT	BP

CAD ORIGINAL - Do not modify by hand.