



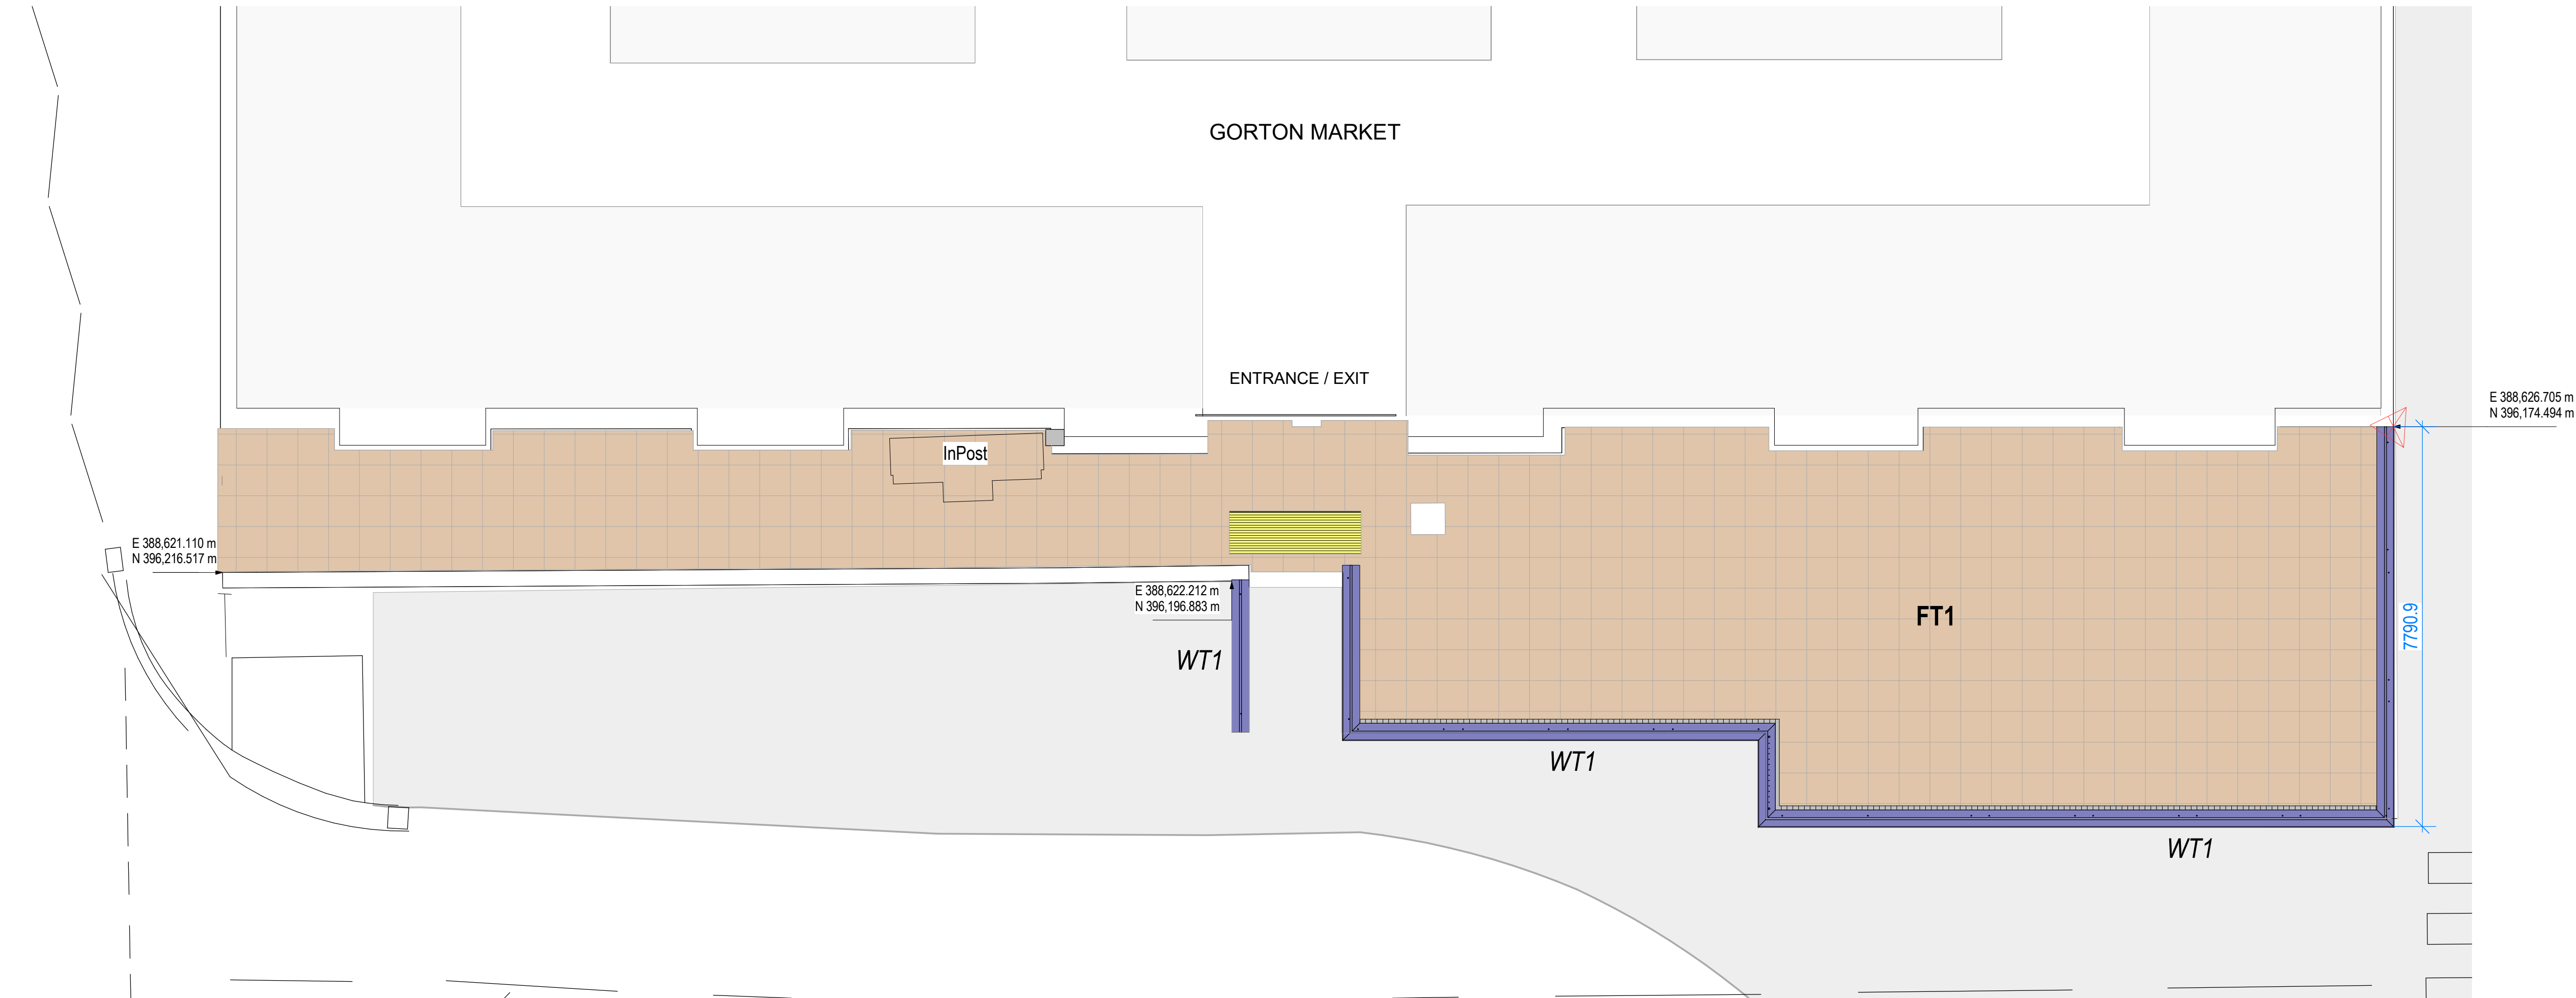

External Wall Types & Setting Out Plan

1 : 75

Wall & Floor Types Key

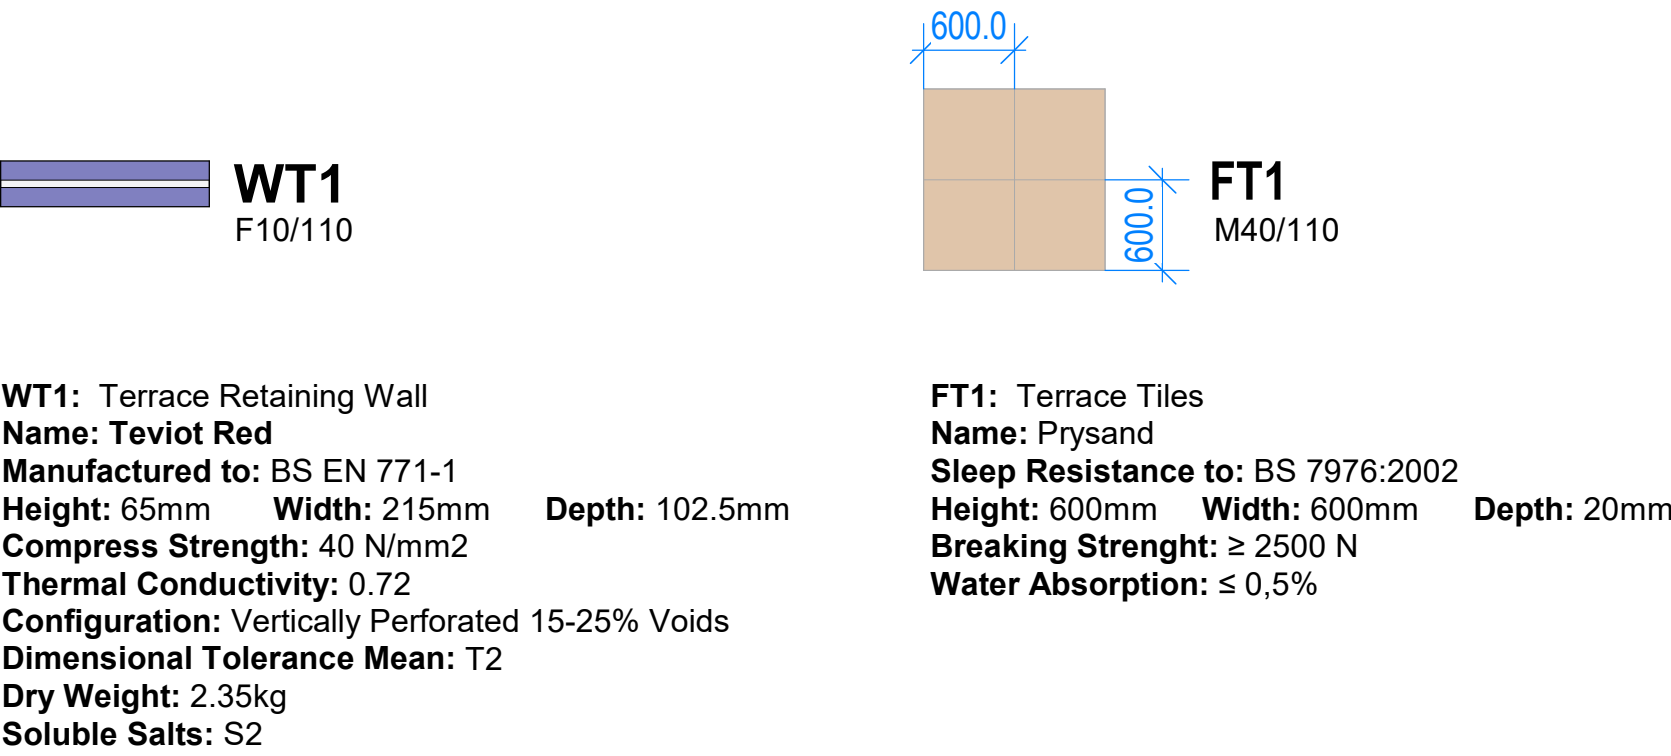

- To be read in conjunction with drawing NBS Spec.
- Existing exposed existing masonry walls to be made good, where required to match proposed standard.

CR02	Issued for planning information	09/12/24	EA	TF
CR01	Initial Setting Out Issue.	11/11/24	EA	TF
T02	STAGE 04 - Further Information	01/10/24	EA	TF
T01	Initial STAGE 04 Issue	27/09/24	EA	TF
CONSTRUCTION				
Revision	Description	Date	Drawn	Checked



HALLIDAY
MEECHAM
ARCHITECTS



Funded by
UK Government



MANCHESTER
CITY COUNCIL



GREATER
MANCHESTER
DOING THINGS DIFFERENTLY

Halliday Meecham Architects Limited
111 Piccadilly Manchester M1 2HY
+44 (0)161 661 5566
4 Devonshire Street London W1W 5DT
+44 (0)203 440 5175
hma@hallidaymeecham.com
www.hallidaymeecham.com

Client:	Manchester City Council					
Project:	Gorton Market					
Phase/ Location:	Gorton District Centre					
Drawing:	External Wall & Floor Types & Setting Out					
Scale @ A1	Scale @ A3	Date:	Drawn:	Checked:	Job No.	Drawing No.
1:75	1:150	07/31/24	EA	TF	5719	20105
		Scale			Stage / Suitability: Suitable for stage approval	
					Status: S4	
Drawing Ref.				Revision		
5719-HMA-V-00-DR-A-20105				CR02		